




EAST/WEST ELEVATION (SCALE 1:100)

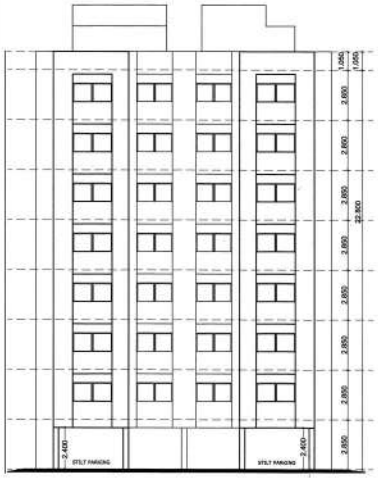

SECTION A-A (SCALE 1:100)

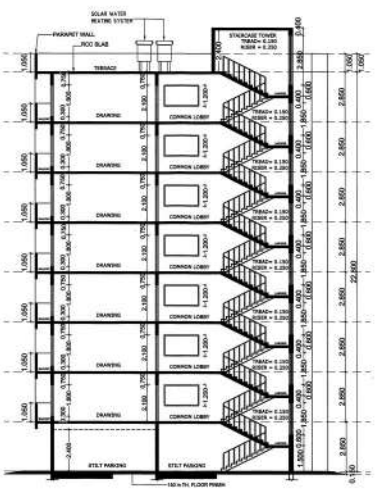


SECTION B-B (SCALE 1:100)

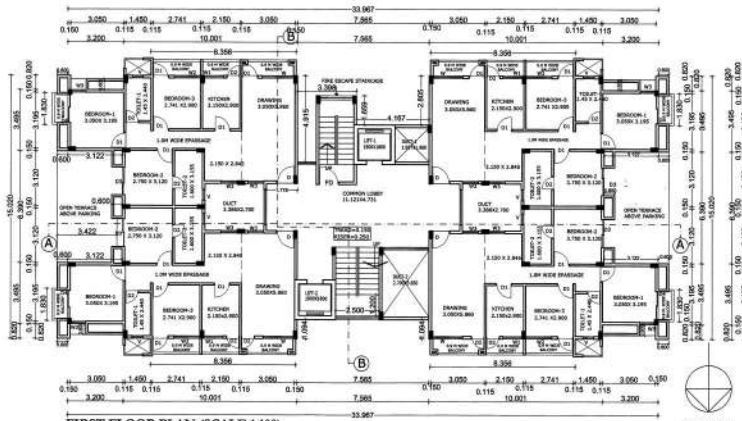


FIRST FLOOR PLAN (SCALE 1:100)

NORTH

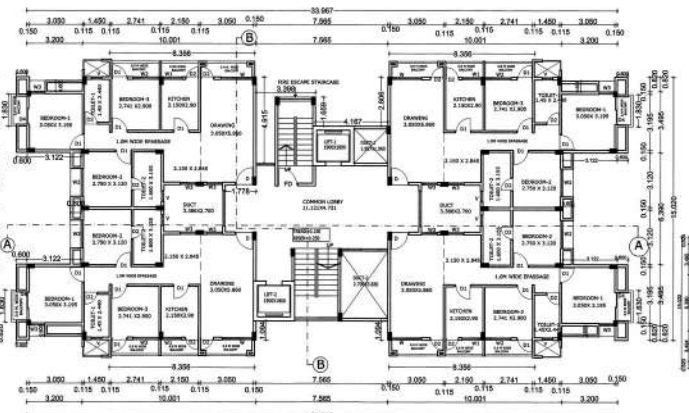

TYPICAL FLOOR PLAN(2nd TO 7th) (SCALE 1:100)

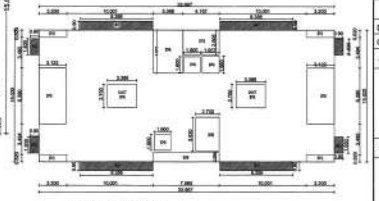

AREA DIAGRAM OF TYPICAL FLOOR(1ST TO 7th) KEY PLAN (SCALE 1:200)

AREA CALCULATION

a	GROUND FLOOR AREA STATEMENT			AREA IN SQ.M.
	BUILT -UP AREA			
REMARK	NOS.	SIZE IN SQ.M	AREA	TOTAL
[A1]	1	2.360X2.260	5.333	
[A2]	1	2.210X2.260	4.994	
[A3]	1	2.800X4.130	11.564	
[A4]	1	3.300X3.900	12.87	
b	BUILT UP AREA AT GROUND FLOOR			34.761

a	TYPICAL FLOOR 1st-7th AREA STATEMENT			
	BLOCK AREA [A] 33.967X15.030=510.184			AREA IN SQ.M.
	DEDUCTIO IN BUILT -UP AREA			
REMARK	NOS.	SIZE IN SQ.M	AREA	TOTAL
[D1]	4	2.200X0.820	10.496	
[D2]	3	2.122X6.390	39.899	
[D3]	2	3.395X2.700	18.284	
[D4]	2	1.900X1.800	6.840	
[D5]	1	1.957X1.960	3.835	
[D6]	1	3.398X4.915	16.701	
[D7]	1	4.167X2.805	11.688	
[D8]	1	2.700X3.830	10.341	
[D9]	1	7.565X1.094	8.276	
b	TOTAL DEDUCTION AREA			126.360
c	BUILT UP AREA (a-b)			383.824

OFFICE OF THE NAGPUR IMPROVEMENT TRUST
Special planning authority for Nagpur Metropolitan Area
Building Permit No. ... Dated ...
SANCTIONED
As corrected vide ...
Building Engineer (Metro)
Nagpur Improvement Trust

Necessary arrangement for rain water harvesting shall be done.

This sanction is subject to condition of N.A. order/S. D.O. dated ...
N.A.T.P. order/S. D.O. dated ...

Subject to the Condition laid down by Fire Brigade Deptt. Nagpur Mpl. Corporation Vide Letter No. ... dated ...

Subject to condition that N.O.C. be obtained from Airport Authority dated ...

This sanction is subject to conditions of M.C.C. form acceptance agreement of 31.1.20...

This sanction is subject to condition that the Flats shall be utilized as per condition no. 17 of the development agreement dt. ... only.

AREA DIAGRAM OF GROUND FLOOR PLAN (SCALE 1:200)

NIT (METRO SECTION)
L. S. No. ...
Page No. ...
Serial No. ...
Validity of Licence till ...

DRAWING NO. 4 / 10

PROPOSED GROUP HOUSING SCHEME ON KH. NO.39/2, P.H.NO.42, MOUZA-GAWASI MANAPUR, TAH- NAGPUR(Gr), DIST-NAGPUR BELONGING TO PYRAMID VENTURES (I) PVT. LTD.

PLANS, ELEVATIONS AND SECTIONS FOR BUILDING - 1

AREA STATEMENT :-

FLOOR	BUILT UP AREA	BALCONY AREA
GROUND	34.761	———
FIRST	383.824	40.744
SECOND	383.824	40.744
THIRD	383.824	40.744
FOURTH	383.824	40.744
FIFTH	383.824	40.744
SIXTH	383.824	40.744
SEVENTH	383.824	40.744
TOTAL FOR BUILDING 1	2721.529	285.208

BALCONY AREA STATEMENT :- (1ST TO 7th)

#	PERMISSIBLE BALCONY AREA 1/3 rd OF PERIMETER 122.478				40.826
	B1	4	8.356 M	33.424	
	B2	4	1.830 M	7.320	
#	TOTAL PROPOSED BALCONY AREA AT TYPICAL FL.				40.744

PARKING STATEMENT

(1) TENAMENT HAVING CARPET AREA MORE THAN 40 SQM. & LESS 80 SQM. FOR EVERY 2 TENEMENTS	REQUIRED PARKING		
	CAR	SCOOTER	CYCLE
	1	4	4
FOR 28TENEMENTS HAVING CARPET AREA BETWEEN 40 & 80 SQM.	14	56	56

SHEDULE OF OPENING

S.NO.	TYPE	SIZE	DISCRIPTION
1.	D	1.0X2.10	T.W. DOOR
2.	D1	0.9X2.10	T.W. DOOR
3.	D2	0.75X2.10	T.W. DOOR
4.	D3	1.80X2.10	T.W. DOOR
5.	D4	2.10X2.10	T.W. DOOR
6.	W	1.80X1.60	M.S. WINDOW
7.	W1	1.20X0.90	M.S. WINDOW
8.	W2	1.50X1.20	M.S. WINDOW
9.	W3	1.20X1.20	M.S. WINDOW
10.	V	0.60X0.60	VENTILATOR

INDEX

PLOT BOUNDARY SHOWN IN

PROPOSED CONSTRUCTION SHOWN IN

SUBMISSION DRAWING

DRN BY: SCALE 1 : 100,1:200

CHK BY: RAJESH DATE: 28/03/11

AUTHORISED SIGNATORY FOR PYRAMID VENTURES (I) PVT. LTD.

SIGN OF ARCHITECT

S. C. Kasaraguthar

REPRINTED AT - TRUE COPY CONTROL PVT. LTD. NAGPUR. PH- 2424644, 661203