"Approved Tentatively for FSI NOC only"

Assistant Engineer
N.M.R.D.A.

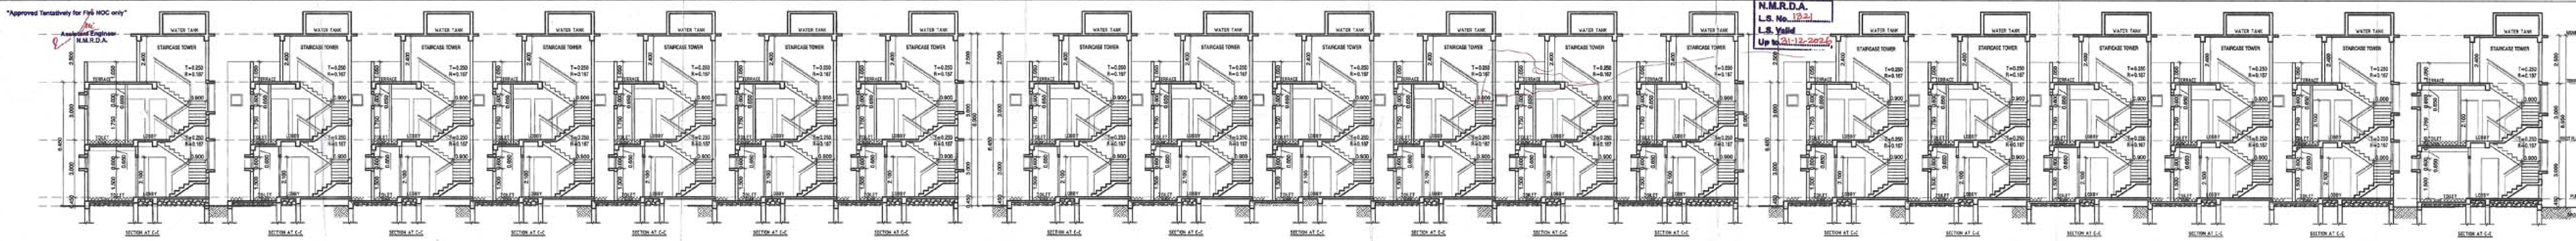

SECTION AT AA
SCALE - 1:100

EAST SIDE ELEVATION
SCALE - 1:100

N.M.R.D.A.
L.S. No. 19-21
L.S. Valid
Up to 31-12-2024

This sanction is subject to conditions of
NA. order Dt. 26-2-16
N.A.TP. order Dt. ——

This Sanction is Subject to Conditions Mentioned in Development agreement Dt. 20/4/16

OFFICE OF THE
NAGPUR METROPOLITAN REGION DEVELOPMENT AUTHORITY
Building Permit No. NMRDA/BP-1/2019/00512/16.09
SANCTIONED
Date 27/9/2019
Assistant Engineer
Nagpur Metropolitan Region Development Authority

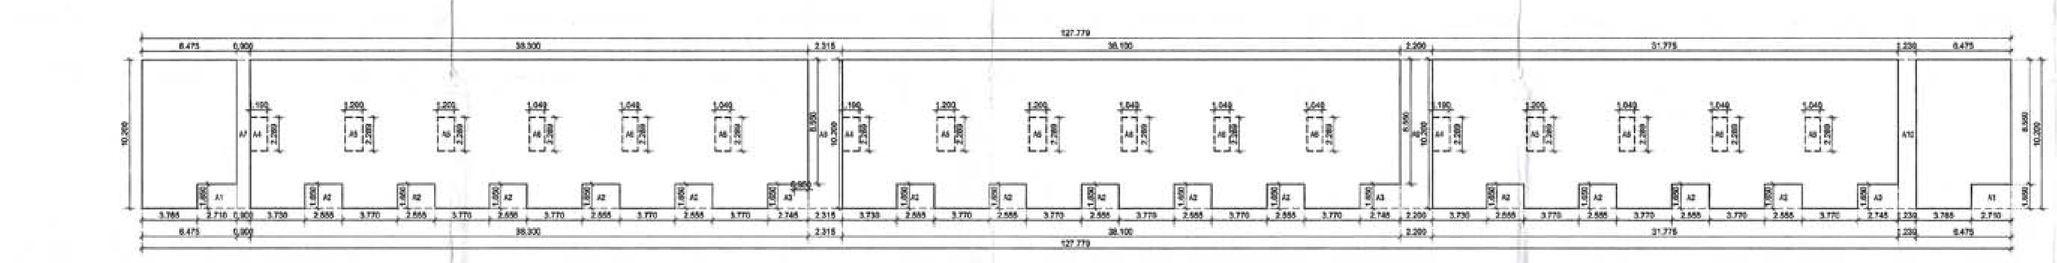

KEY PLAN FOR GROUND FLOOR PLAN
SCALE - 1:800

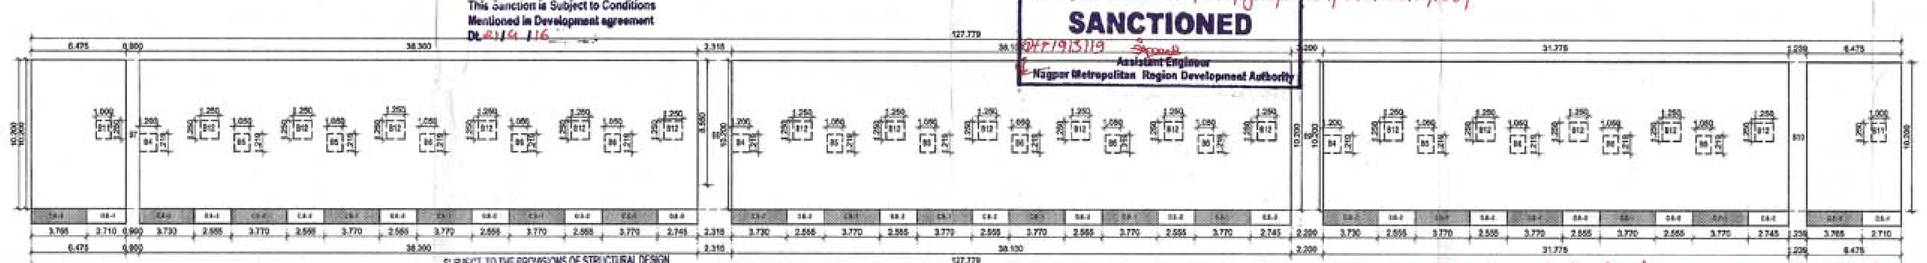

SUBJECT TO THE PROVISIONS OF STRUCTURAL DESIGN SUFFICIENCY CERTIFICATE DATED 13.09.2019 OF STRUCTURAL DESIGNER AND SUPERVISOR

KEY PLAN FOR FIRST FLOOR PLAN
SCALE - 1:800

Subject to condition that N.O.C. be obtained from Airport Authority Dt. NIL

Subject to the provisions of structure drawings submitted by applicant.

Necessary arrangement for rain water harvesting shall be done.

This Sanction is Subject to Condition that Plots shall be released as per Condition Mentioned in Development Agreement Dt. 20/4/16

This Previous Building Permit No - BE(NAGPUR)/Commercial/2017111655/2017123123/123, dated 23/1/18 and building plans is deemed to be cancelled.

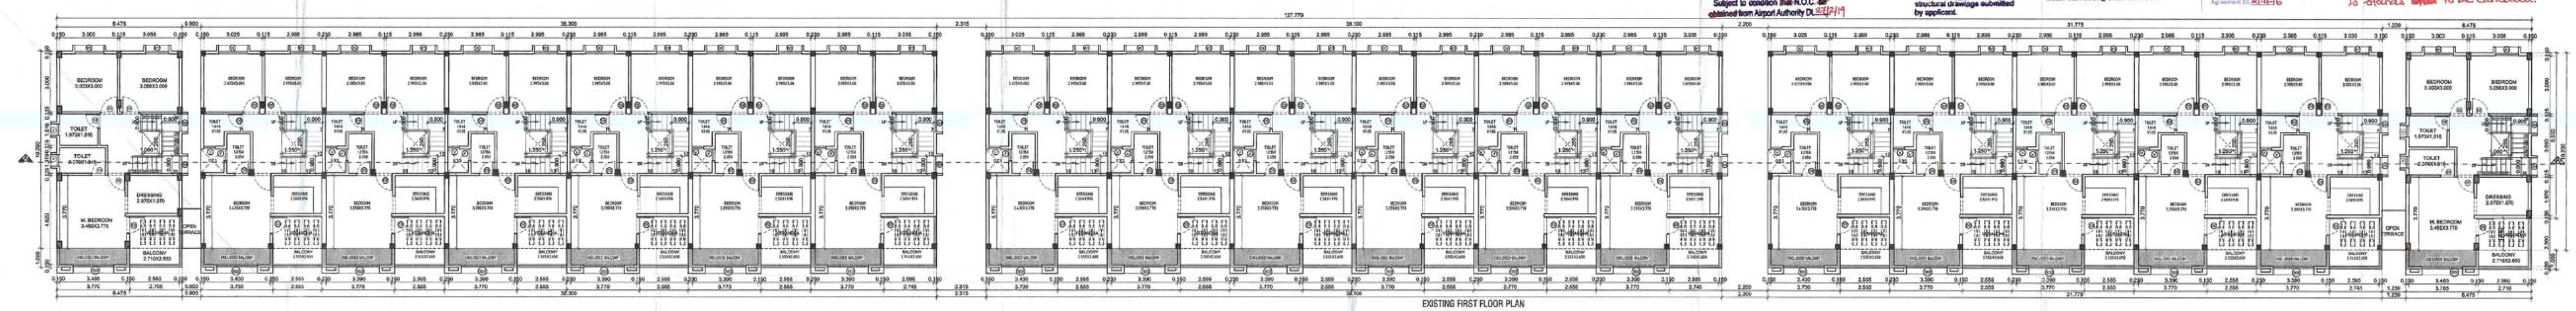

EXISTING FIRST FLOOR PLAN
SCALE - 1:100

KH.NO.- 147

KH.NO.- 147

KH.NO.- 131/8

EXISTING GROUND FLOOR PLAN
SCALE - 1:100

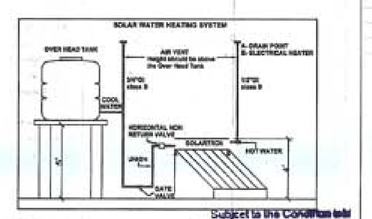

Subject to the Condition laid down by Fire Brigade Deptt. Nagpur Mpl. Corporation Vide Letter No. 2016

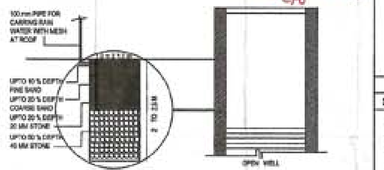

RAIN WATER HARVESTING

FOR RECHARGING OPEN WELLS

FIRE FIGHTING SYSTEM LEGEND

- ABC FIRE EXTINGUISHERS
- FIRE PUMP
- FIRE SPRINKLER
- SMOKE DETECTOR
- FIRE CONTROL PANEL
- FIRE MANUAL CALL POINT
- FIRE HOOTER
- FIRE HYDRANT VALVE
- HP = HYDRANT PIPE
- HR = HOSE REEL
- HB = HOSE BOX
- FIRE SERVICE INLET
- BUTTERFLY VALVE
- FOR RELIANCE
- FIRE HYDRANT STAND POST

Fire protection Consultants
RAJ ENTERPRISES
(Licensed by Govt. of Maharashtra)
Opp Model Colony Water Tank, Ajni Square, NAGPUR 440022
M : 09226870777, 9225744777

BALCONY AREA STATEMENT

PERMISSIBLE BALCONY AREA ON FIRST FLOOR

1184.1009 15% 177.655 Sq.m.

BALCONY AREA ON FIRST FLOOR PLAN

OPEN BALCONY							
O.B.-1	2.702	X	1.000	2	5.430	Sq.m.
O.B.-2	2.555	X	1.000	14	35.770	Sq.m.
O.B.-3	2.745	X	1.000	3	8.234	Sq.m.
			TOTAL		49.434	Sq.m.
COVERED BALCONY							
C.B.-1	3.770	X	1.000	14	52.780	Sq.m.
C.B.-2	3.792	X	1.000	3	11.190	Sq.m.
C.B.-3	3.765	X	1.000	2	7.530	Sq.m.
			TOTAL		71.500	Sq.m.
OPEN + COVERED						
49.434	+	71.500	=		120.934	Sq.m.
TOTAL BAL. AREA ON FIRST FL.			=		120.934	Sq.m.

Subject to the condition that Developer/ Applicant shall construct sewage treatment plant (STP) as per the required norms of Maharashtra Pollution Control Board and shall submit the NOC from MPCB without compliance of same occupation permission shall not be issued.

Subject to terms and condition of Government circular dated 30-01-2016 that Developer have to construct the temporary sheds, toilet and arrangement of drinking water for the labours.

SHEET NO.- 10 OF 10

BLOCK.-F

EXISTING CONSTRUCTION OF MULTIFAMILY DWELLING UNIT ON RESIDENTIAL LAYOUT OF KH.NO.-131/4/A PH. NO.-38, MOUZA.- PIPLA , TAH.- NAGPUR (GRAMIN), DIST.- NAGPUR

BELONGING TO,

ATHARV INFRASTRUCTURE THROUGH PARTNER
1) SHRI. CHANDRAKANT S/O BABURAO SURAMWAR
2) SHRI. MANOJ S/O BABURAO SURAMWAR
3) SHRI. RAJU S/O BALAJI CHANNAWAR
4) SHRI. NARENDRA S/O SHANKARRAO MALLEWAR
5) SHRI. RAHUL S/O BANDOPANT MALLEWAR
6) SHRI. GOPAL S/O MAROTI WASHIMARE

AREA STATMENT

PLOT ARAE	AS PER T.P.			=	10939.784 Sq.m.
F.S.I.	1.1	X	10939.784	=	12033.762 Sq.m.
PERMICSIBLE PREMEUM AREA(2252.3439 X 20%)				=	2187.957 Sq.m.
ADDITIONAL ROAD WIDENING AREA				=	1294.083 Sq.m.
PERMISSIBLE F.S.I/B/UP AREA				=	15515.799 Sq.m.

TOTAL BUILT UP ON ALL FLOORS FOR BLOCK-F

GROUND FLOORS	1110.592 Sq.m.
FIRST FLOORS	1184.103 Sq.m.
TOTAL B/UP AREA	2294.695 Sq.m.

PROPOSED B/UP AREA ON FIRST FLOOR

ADDITION						
AREA 3	327.779	X	10.200	1	1303.346	Sq.m.
			TOTAL		1303.346	Sq.m.
DEDUCTION						
B4	1.200	X	1.219	3	4.388	Sq.m.
B5	1.650	X	1.219	5	6.400	Sq.m.
B6	1.650	X	1.219	9	11.520	Sq.m.
B7	0.900	X	10.200	1	9.180	Sq.m.
B8	2.315	X	10.200	1	23.613	Sq.m.
B9	2.200	X	10.200	1	22.441	Sq.m.
B10	1.399	X	10.200	1	11.034	Sq.m.
B11	1.000	X	1.250	2	2.500	Sq.m.
B12	1.250	X	1.250	17	26.563	Sq.m.
			TOTAL		118.349	Sq.m.
			TOTAL B/UP		1184.109	Sq.m.

AREA STATMENT

PROPOSED B/UP AREA ON GROUND FLOOR

ADDITION						
AREA 3	327.779	X	10.200	1	1303.346	Sq.m.
			TOTAL		1303.346	Sq.m.
DEDUCTION						
A1	3.750	X	1.650	2	8.943	Sq.m.
A2	2.555	X	1.650	14	59.021	Sq.m.
A3	2.745	X	1.650	3	13.580	Sq.m.
A4	1.100	X	2.289	3	8.372	Sq.m.
A5	1.200	X	2.289	5	13.734	Sq.m.
A6	1.040	X	2.289	9	21.422	Sq.m.
A7	0.900	X	10.200	1	9.180	Sq.m.
A8	2.315	X	10.200	1	23.613	Sq.m.
A9	2.200	X	10.200	1	22.440	Sq.m.
A10	1.239	X	10.200	1	12.636	Sq.m.
			TOTAL		193.754	Sq.m.
			TOTAL B/UP		1110.592	Sq.m.

OFFICE OF THE CORPORATION OF THE CITY OF NAGPUR.
(FIRE SERVICE)

No Objection Certificate hereby issued by Fire Service Deptt. for the proposed commercial use.

The validity of this approval is Permitted as Fire Protection arrangements only.

Please See conditions mentioned in N.O.C. Certificate No. G. A. / 4547 / 2019 dated 17/12/2019

Chief Fire Officer
Fire Service M.N.C. Nagpur.

SCHEDULE OF OPENING

SR.NO.	TYPE	SIZE	DESCRIPTION
D1	D	1.800 X 2.10	T.W. PANELLED DOOR
D2	D1	0.900 X 2.10	T.W. PANELLED DOOR
D3	D2	0.75 X 2.10	T.W. PANELLED DOOR
W1	W	2.100 X 1.50	T.W. GLAZED WINDOW
W2	W1	1.20 X 1.20	T.W. GLAZED WINDOW
W3	W2	1.20 X 1.20	T.W. GLAZED WINDOW
W4	W3	0.60 X 1.20	T.W. GLAZED WINDOW
V	V	0.60 X 0.60	M.S. LOUVERED VENTILATOR

LEGEND:
PLOT BOUNDRY SHOWN IN
EXISTING CONSTRUCTION SHOWN IN

SUBMISSION DRAWING

ARCHITECT	Date 14.08.2017
	Dwg. No. BUB-02
	Drawn by SAK
	Scale 1:100, 1:200
	North

Owner

ATHARV INFRASTRUCTURE THROUGH PARTNER
1) SHRI. CHANDRAKANT S/O BABURAO SURAMWAR
2) SHRI. MANOJ S/O BABURAO SURAMWAR
3) SHRI. RAJU S/O BALAJI CHANNAWAR
4) SHRI. NARENDRA S/O SHANKARRAO MALLEWAR
5) SHRI. RAHUL S/O BANDOPANT MALLEWAR
6) SHRI. GOPAL S/O MAROTI WASHIMARE

ARCHITECT
C. O. Certificate
C.A. / 2001 / 27622
N.C.C. No. 1/07

VISTAAR

ARCHITECT,JYOTISHSH DESHMUKH, PLANNER
B-WING, 2ND FLOOR,SHUBHLAXMI FLOOR,SHIVOLA APARTMENT, SIDDHARTH BATHSWAR JEWELLERS, KHARE TOWN,DHARAMPETH,NAGPUR-440010, PHN.NO.(0712)-6546588

PRODUCED BY AN AUTODESK EDUCATIONAL PRODUCT
PRODUCED BY AN AUTODESK EDUCATIONAL PRODUCT
PRODUCED BY AN AUTODESK EDUCATIONAL PRODUCT