

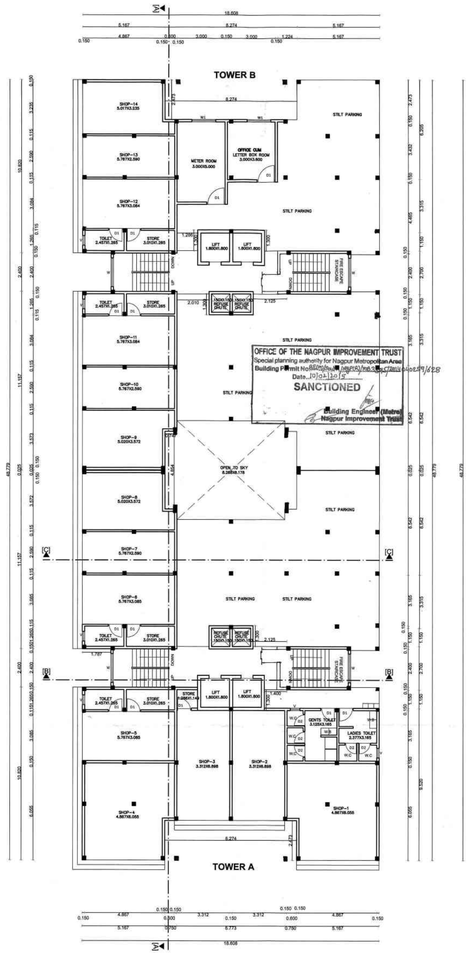


GROUND FLOOR PLAN
(BUILDING NO - 1)

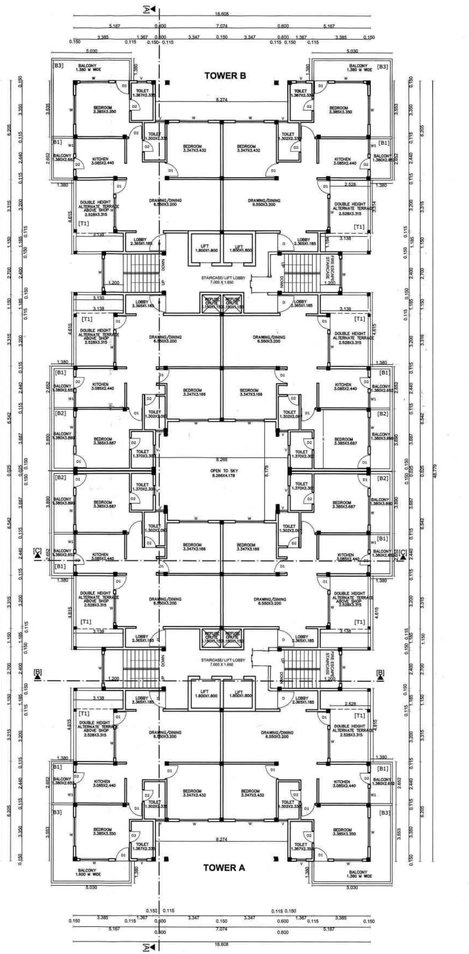


1ST FLOOR PLAN
(BUILDING NO - 1)


N.I.T.
L.S. NO. 2366
L.S. Valid
up to 31-12-2019

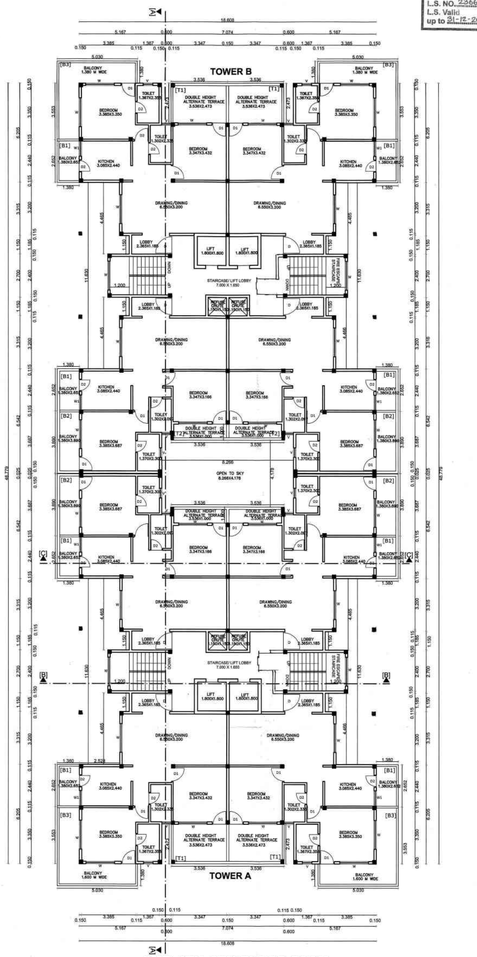

2ND,4TH,6TH FLOOR PLAN
(BUILDING NO - 1)

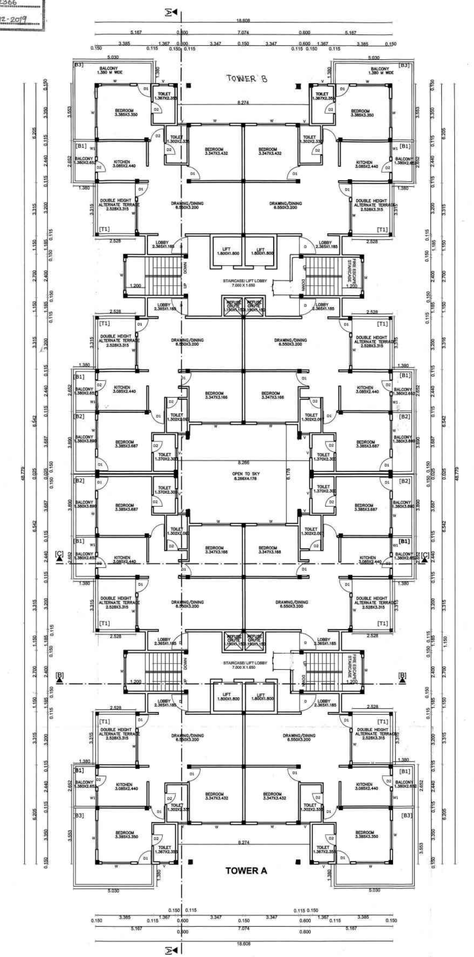

3RD,5TH,7TH FLOOR PLAN
(BUILDING NO - 1)

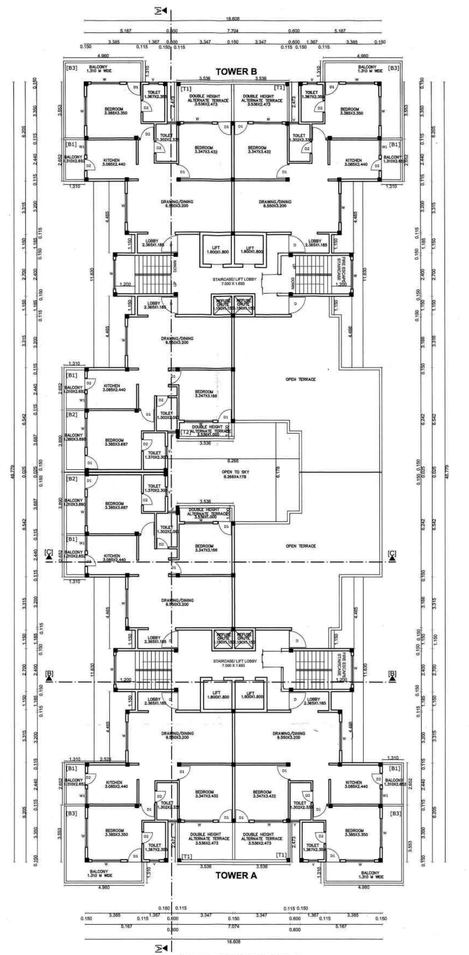

8TH FLOOR PLAN
(BUILDING NO - 1)

DRAWING NO. 3 / 8

PROPOSED RESIDENTIAL BUILDING PLANS FOR GROUP HOUSING SCHEME ON KH.NO-155/4 &156/6, P.H.NO.-38, MOUZA - PIPLA, TAH- NAGPUR (GRAMIN), DIST- NAGPUR.

BELONGING TO.
PYRAMID ASHOK MEGASTRUCTURE PVT. LTD.

BUILDING - 1
GROUND TO EIGHTH FLOOR PLAN

The sanction is subject to conditions of
N.A. order dt. 27-11-2015
N.A.T.P. order dt. ——

SUBJECT TO THE PROVISIONS OF STRUCTURAL DESIGN SUFFICIENCY CERTIFICATE DATED 21/12/2015 OF (PROFESSIONAL DESIGNER AND APPLICANT

This Sanction is Subject to Conditions Mentioned in Development agreement Dt. 29/12/15 & with N.I.T.

Necessary arrangement for rain water harvesting shall be done.

Subject to condition no. N.O.C. obtained from Airport Authority Dt. 08-12-2015

सक्षम विमान/वाहतूक यांनी या बांधकामाचीच अथवा योजनेचीच मान्यता/परवानगीचा पत्रव्यवहार दिनांक दि. 8.12.15 चे पत्र (Release letter) विमान यात आले

सदर, इमारत बांधकाम हे मा.मु.व.प्र. यांचे कार्यालय दिनांक 29-12-2015 रोजीचे, शर्तीस व सर्वांसी अधीन राहून देण्यात येत आहे.

बांधकामादरम्यान अग्नी सुरक्षितता तरतुदींची/सूचनांची अंमलबजावणी मुख्य अग्निशमन अधिकारी, नागपूर महानगरपालिका, नागपूर यांचे दिनांक (Release letter) प्राप्त झाल्यानंतरच करण्यात येईल याची दक्षता घ्यावी.

Subject to the Condition laid down by Fire Brigade Deptt. Nagpur Mpl. Corporation Vide Letter No. CA/1361/Lt. 03-02-2015 FB

This Sanction is Subject to Condition No. 11 of the Development Agreement dt. 29-12-2015

SCHEDULE OF OPENINGS

S.NO.	TYPE	SIZE	REMARK
	D	1.150 x 2.10m	T.W.DOUBLE PANELED DOOR
	D1	0.900 x 2.10m	T.W.SINGLE PANELED DOOR
	D2	0.750 x 2.10m	T.W.SINGLE PANELED DOOR
	W	1.800 x 1.20m	ALUMINUM GLAZED WINDOW
	W1	0.900 x 0.90m	ALUMINUM GLAZED WINDOW
	V	0.600 x 0.60m	M.S. VENTILATORS

INDEX

PLOT BOUNDARY SHOWN IN
PROPOSED CONSTRUCTION SHOWN IN

SUBMISSION DRAWING

DRN BY: RUCHI SCALE: 1 : 100,1:200
CHK BY: SANJAY DATE: 14/01/15

AUTHORISED SIGNATORY FOR
PYRAMID ASHOK MEGASTRUCTURE PVT. LTD.

SIGN OF ARCHITECT

SANJAY SHARMA
COA NO. 129320/99/8897
M.C.I.S. 1-1400
VALID UP TO 31/12/2015
NAGPUR