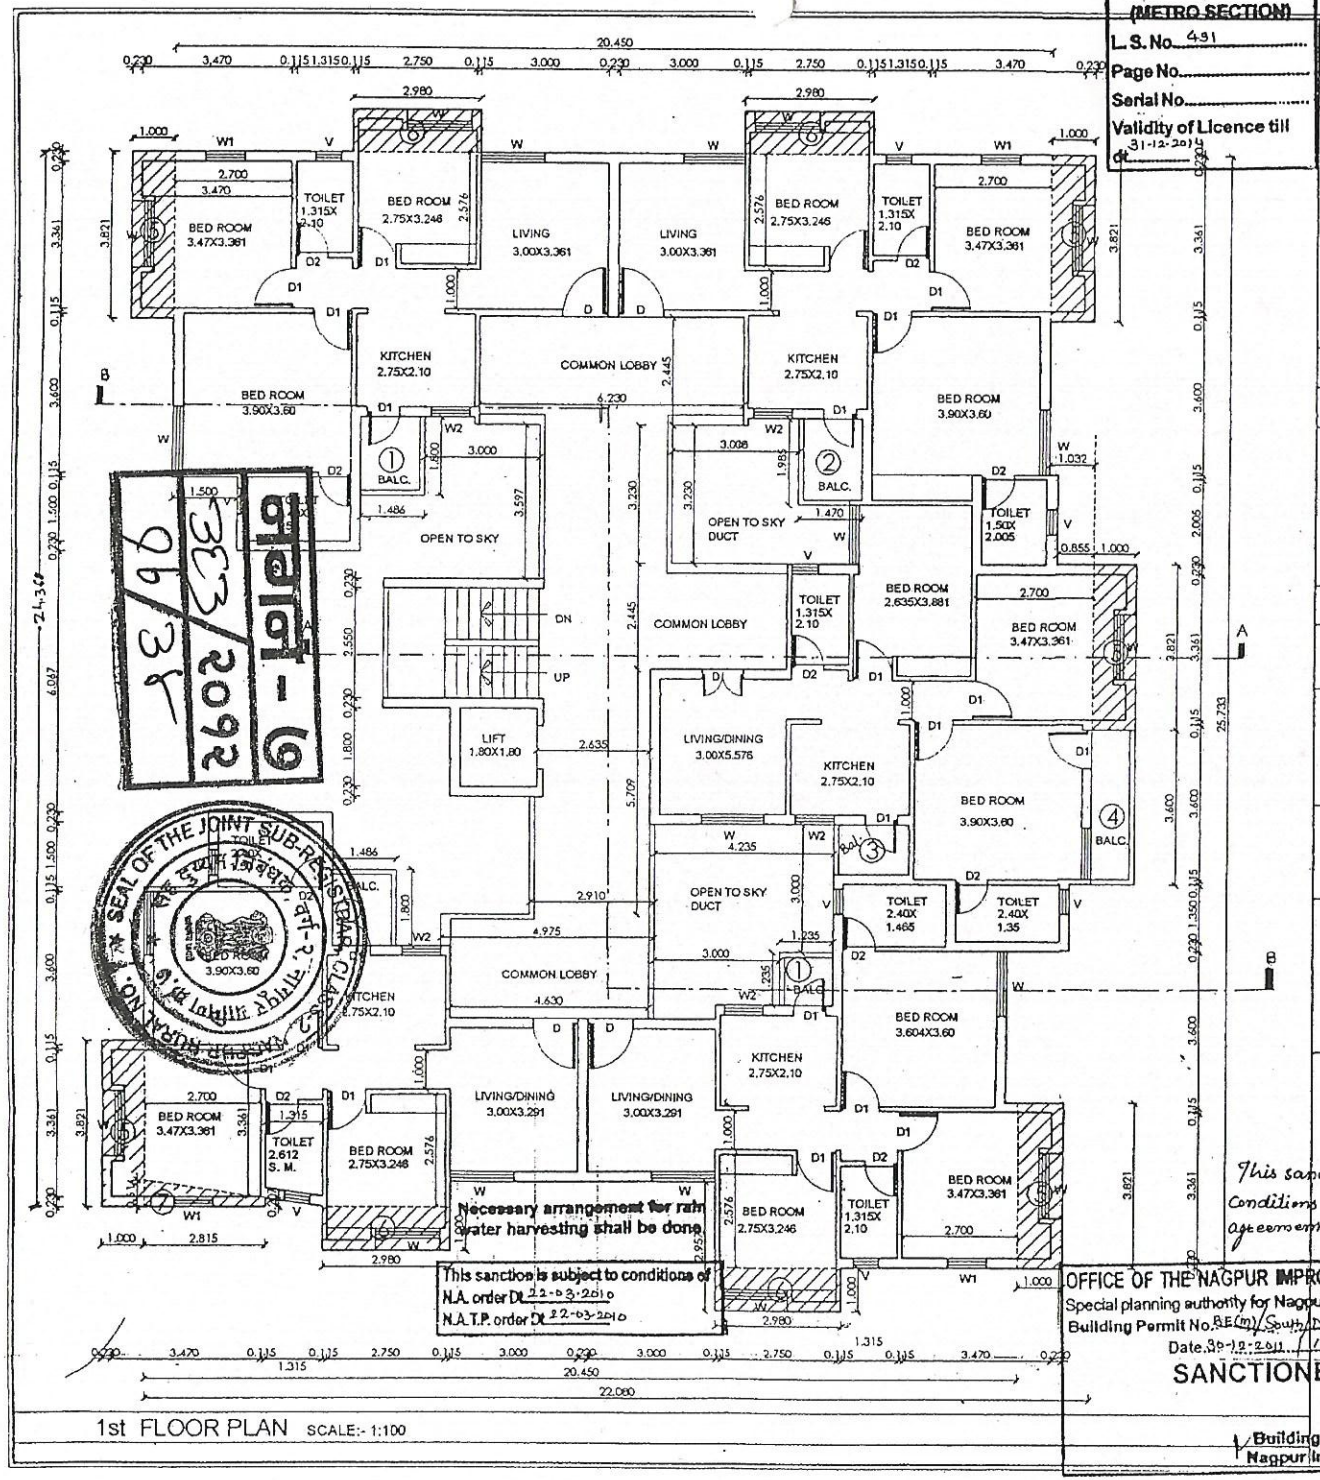


1st FLOOR PLAN SCALE:- 1:100

NIT
(METRO SECTION)
L.S. No. 491
Page No.
Serial No.
Validity of Licence till dt. 31-12-2011

SHEET NO.: 3

SCHEDULE OF OPENINGS

D	1.00 x 2.10	T.W. FULLY PANELLED DOOR
D1	0.90 x 2.10	T.W. FULLY PANELLED DOOR
D2	0.75 x 2.10	T.W. FULLY PANELLED DOOR
W	1.50 x 1.20	FULLY GLAZED WINDOW
W1	0.90 x 1.20	FULLY GLAZED WINDOW
W2	0.90 x 0.90	FULLY GLAZED WINDOW
V	0.60 x 0.90	VENTILATOR

PREVIOUS PERMIT NO: DATE:-

PROJECT TITLE :

PROPOSED MULTY FAMILY RESIDENTIAL BUILDING PLAN
ON PLOT NO.:-1,
MOUZA:-NARSALA,
KH. NO.:-123/2 K (PART), P. H. NO.:-37,
TAH. NAGPUR (Gr)& DIST. :- NAGPUR.

BELONGING TO :- M/S. RAMKRISHNA DEVELOPERS

1)SHRI. MACHHINDRA RAMCHANDRA KADAM
2)SHRI. PRAVIN PURUSHOTTAM KHERA
] PARTNERS

REFERENCE:-
PLOT BOUNDRY SHOWN IN THUS
PROPOSED CONSTRUCTION SHOWN IN THUS
WORK TO BE DEMOLISHED SHOWN THUS
EXISTING WORK SHOWN IN THUS

SCALE:	DRN. BY:	CHKD BY:	APR. BY:	NORTH	DATE:
1 : 100 1 : 200	SATYASHEEL	AR. TELANG			26/11/2011

OWNER/CLIENT'S SIGN : M/S. RAMKRISHNA DEVELOPERS
REPRESENTING THROUGH ITS PARTNERS

1)SHRI. MACHHINDRA RAMCHANDRA KADAM
2)SHRI. PRAVIN PURUSHOTTAM KHERA

ARCHITECT'S SIGN :

This sanction is subject to conditions mentioned in development agreement with N.I.T. dt - 20-07-2011

OFFICE OF THE NAGPUR IMPROVEMENT TRUST
Special planning authority for Nagpur Metropolitan Area
Building Permit No. BE(m)/South/Nag(Ru)/MB-497/20110923134
Date. 29-9-2011 12-1-2012
SANCTIONED As corrected only
Building Engineer (Metro)
Nagpur Improvement Trust

PRASHANT SATPUTE
B.E.(CIVIL HONS.) B'BAY, M.C.A
REG. No. CA/91/13818
NIT LS. No. 491
N.M.C. L.S. No. R-222