
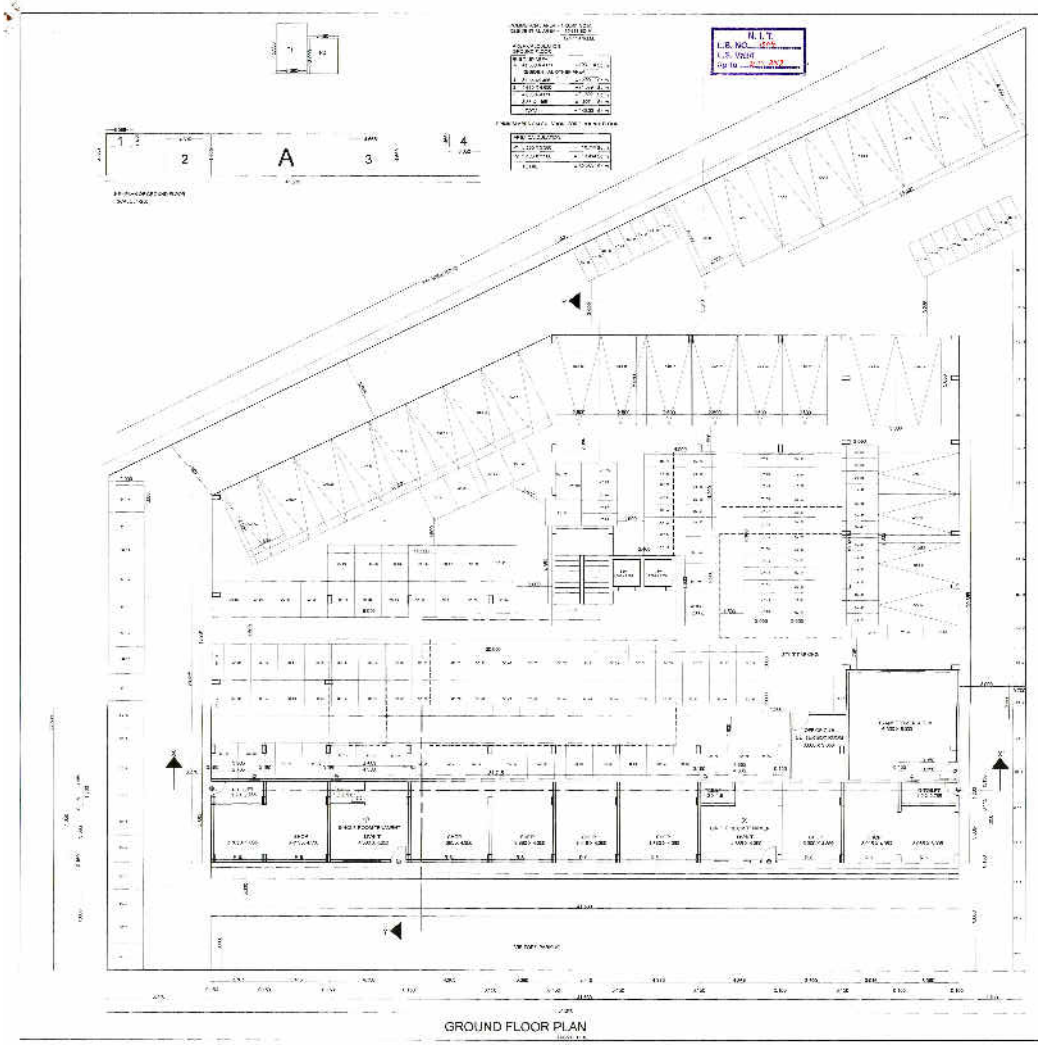


GROUND FLOOR PLAN

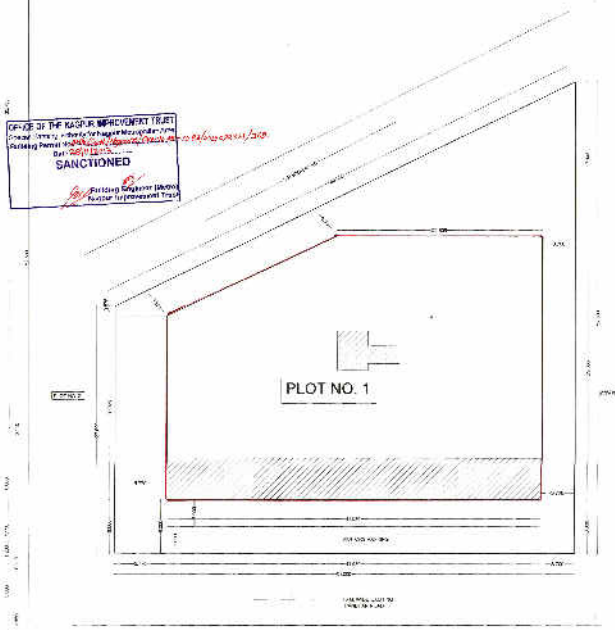

SITE PLAN

N

N. I. T.
L.B. NO.
U.S. 0/216

SANCTIONED

OFFICE OF THE NAGPUR IMPROVEMENT TRUST

This Sanction is Subject to Conditions Mentioned in Release Letter

AREA STATEMENT

PROJECT NAME

PARKING AREA STATEMENT


SCHEDULE OF OPENINGS


SHEET NO

SUBMISSION PLAN

Ar Shailesh R. Borkar

Rudrakala

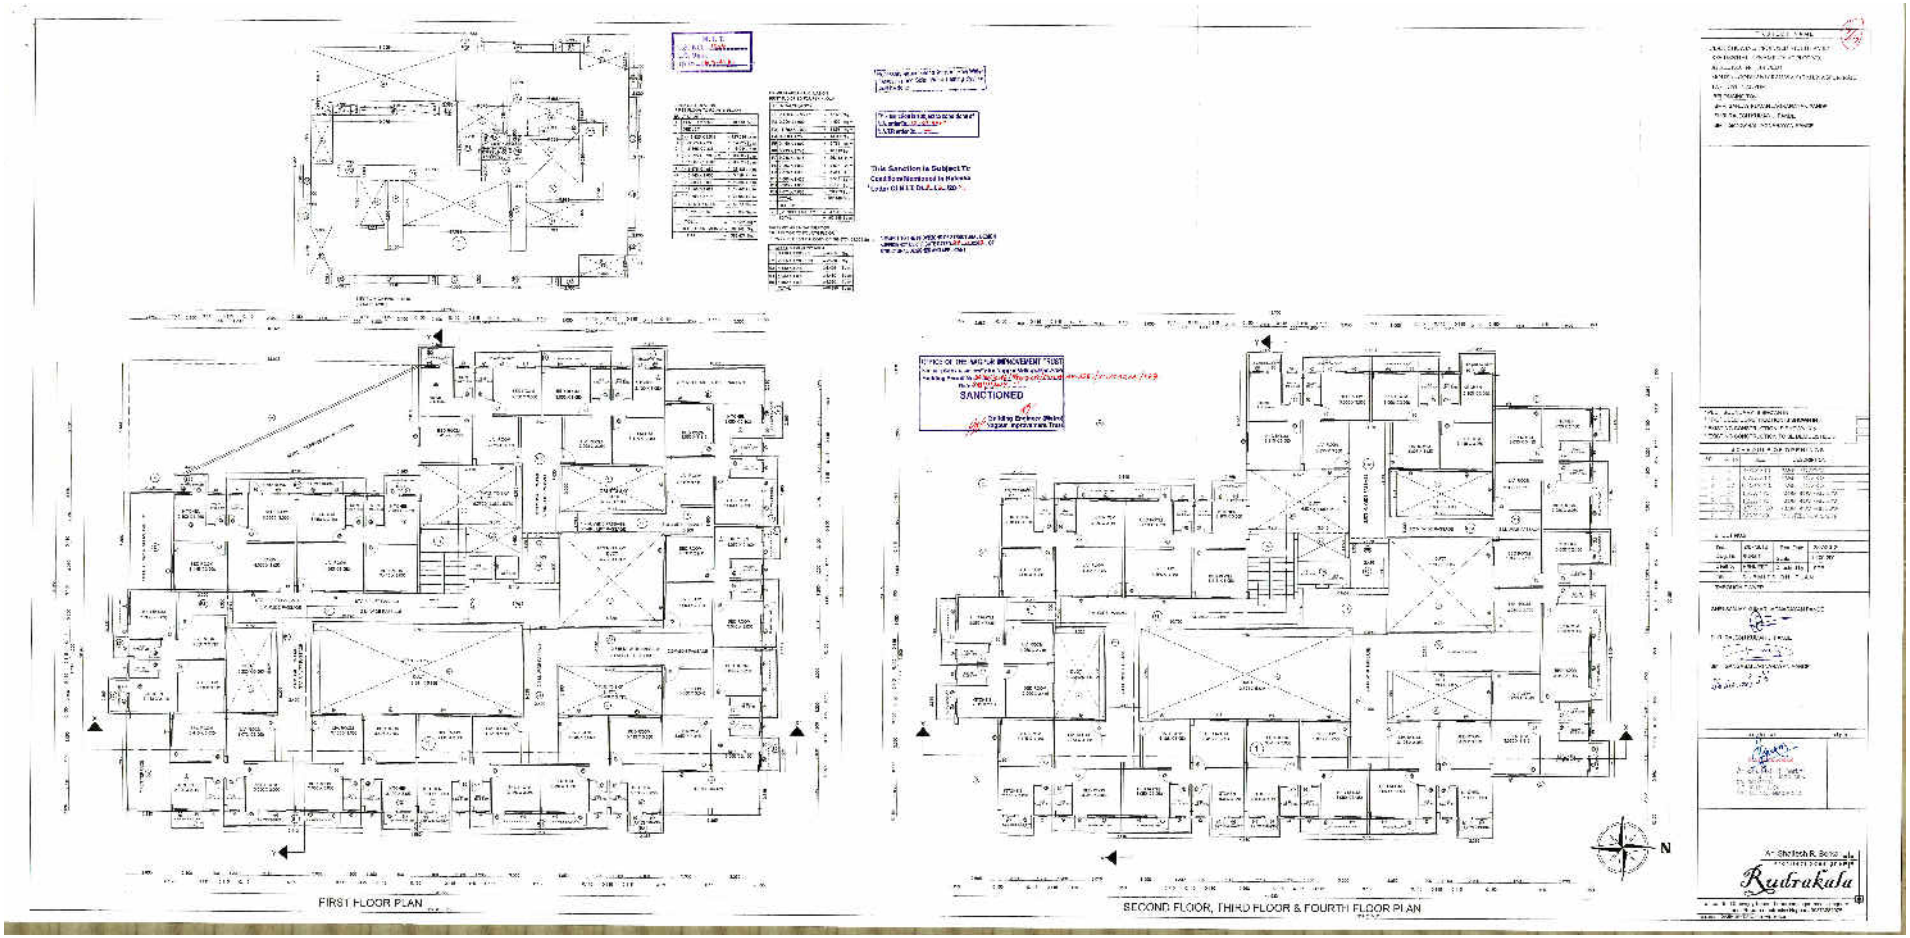
SANCTIONED
FIRST FLOOR PLAN
SECOND FLOOR, THIRD FLOOR & FOURTH FLOOR PLAN
N
Rutvikala

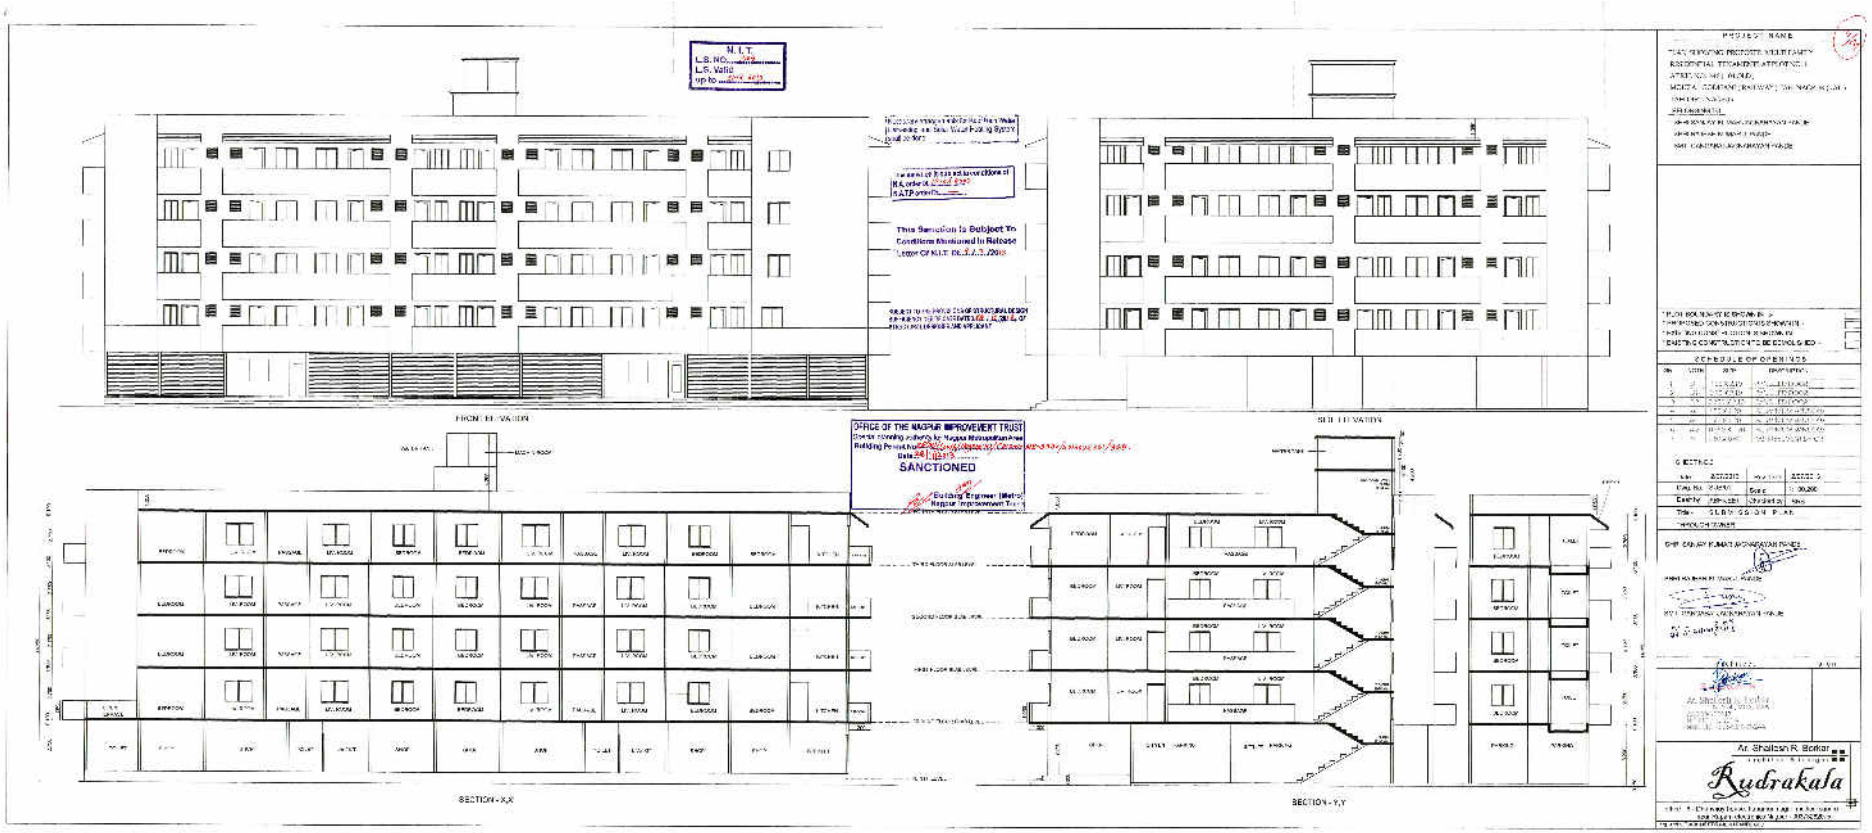
M. I. T.
This Sanction Is Subject To Conditions Mentioned In Release Letter Of M.I.T.
OFFICE OF THE NAGPUR IMPROVEMENT TRUST
SANCTIONED
Building Engineer (Metro)
Nagpur Improvement Trust
FRONT ELEVATION
SIDE ELEVATION
SECTION - X,X
SECTION - Y,Y
PROJECT NAME
SCHEDULE OF OPENINGS
Rudrakala