Bharat developers

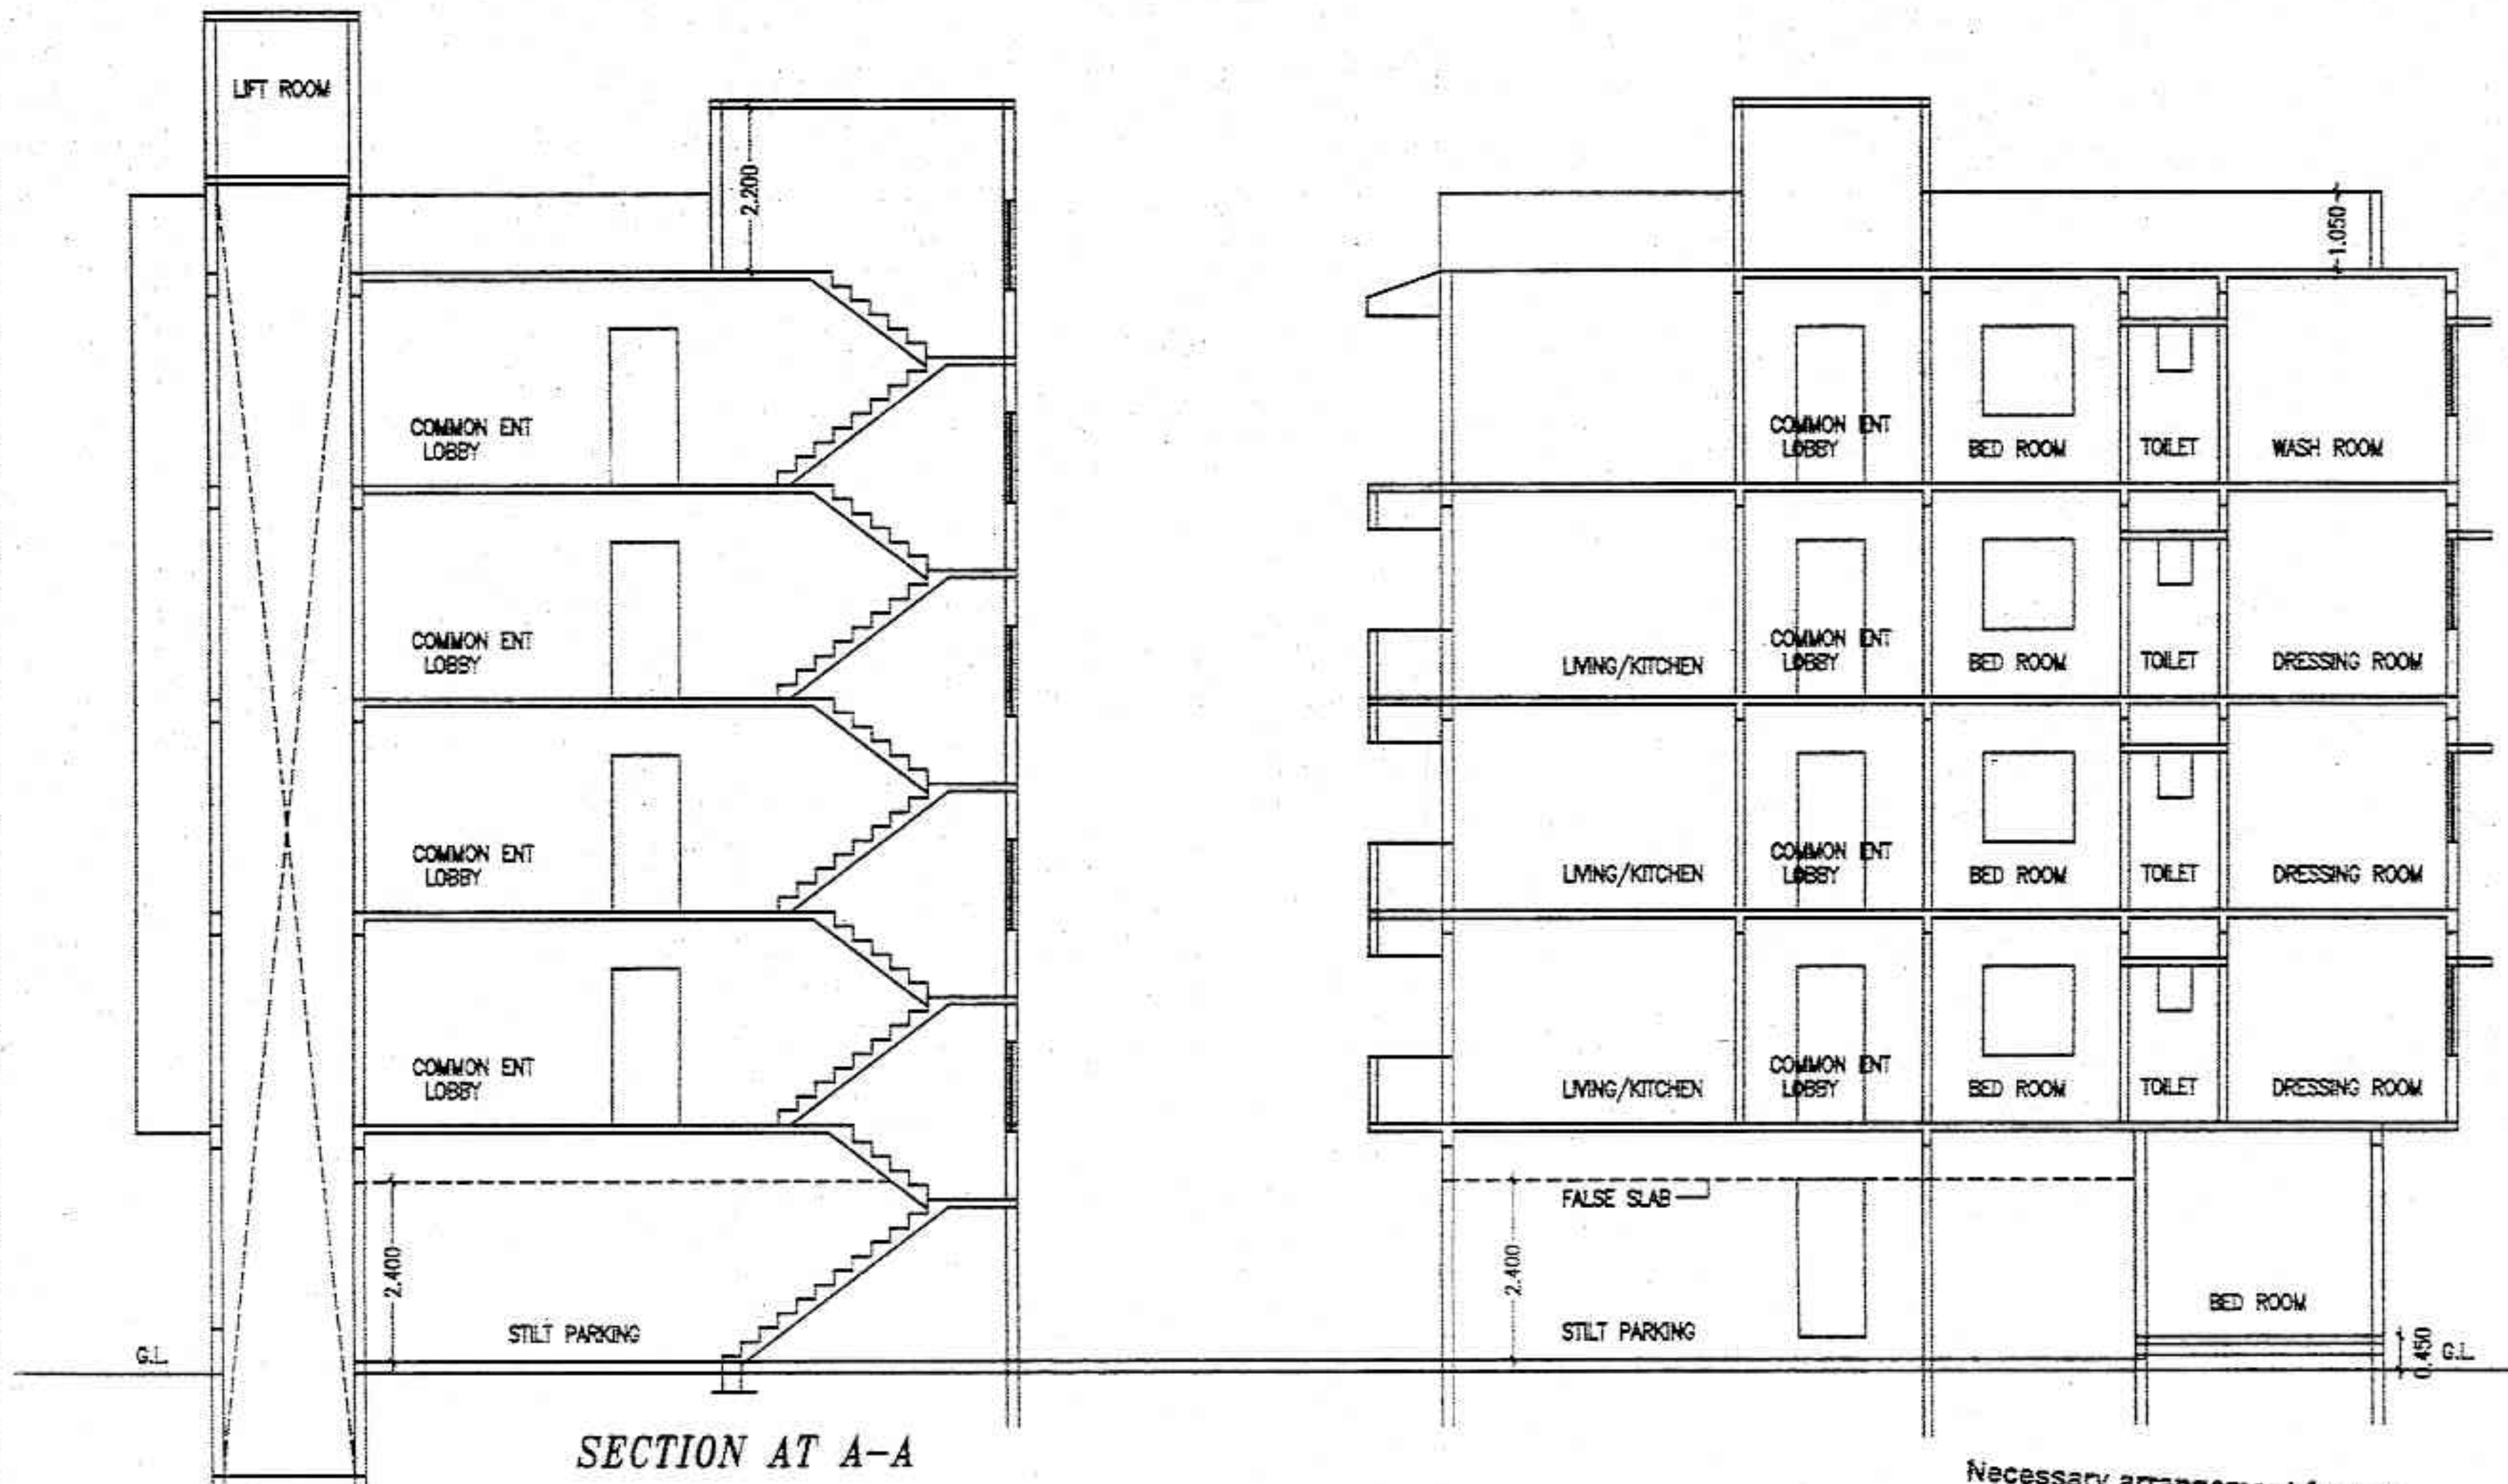

SECTION AT A-A

Necessary arrangement for rain water harvesting shall be done.

This sanction is subject to conditions of
N.A. order Dt. 21-12-1995
N.A.T.P. order Dt. —

N. I. T.
L.S. NO. 2445
L.S. Valid
up to 31-12-2015

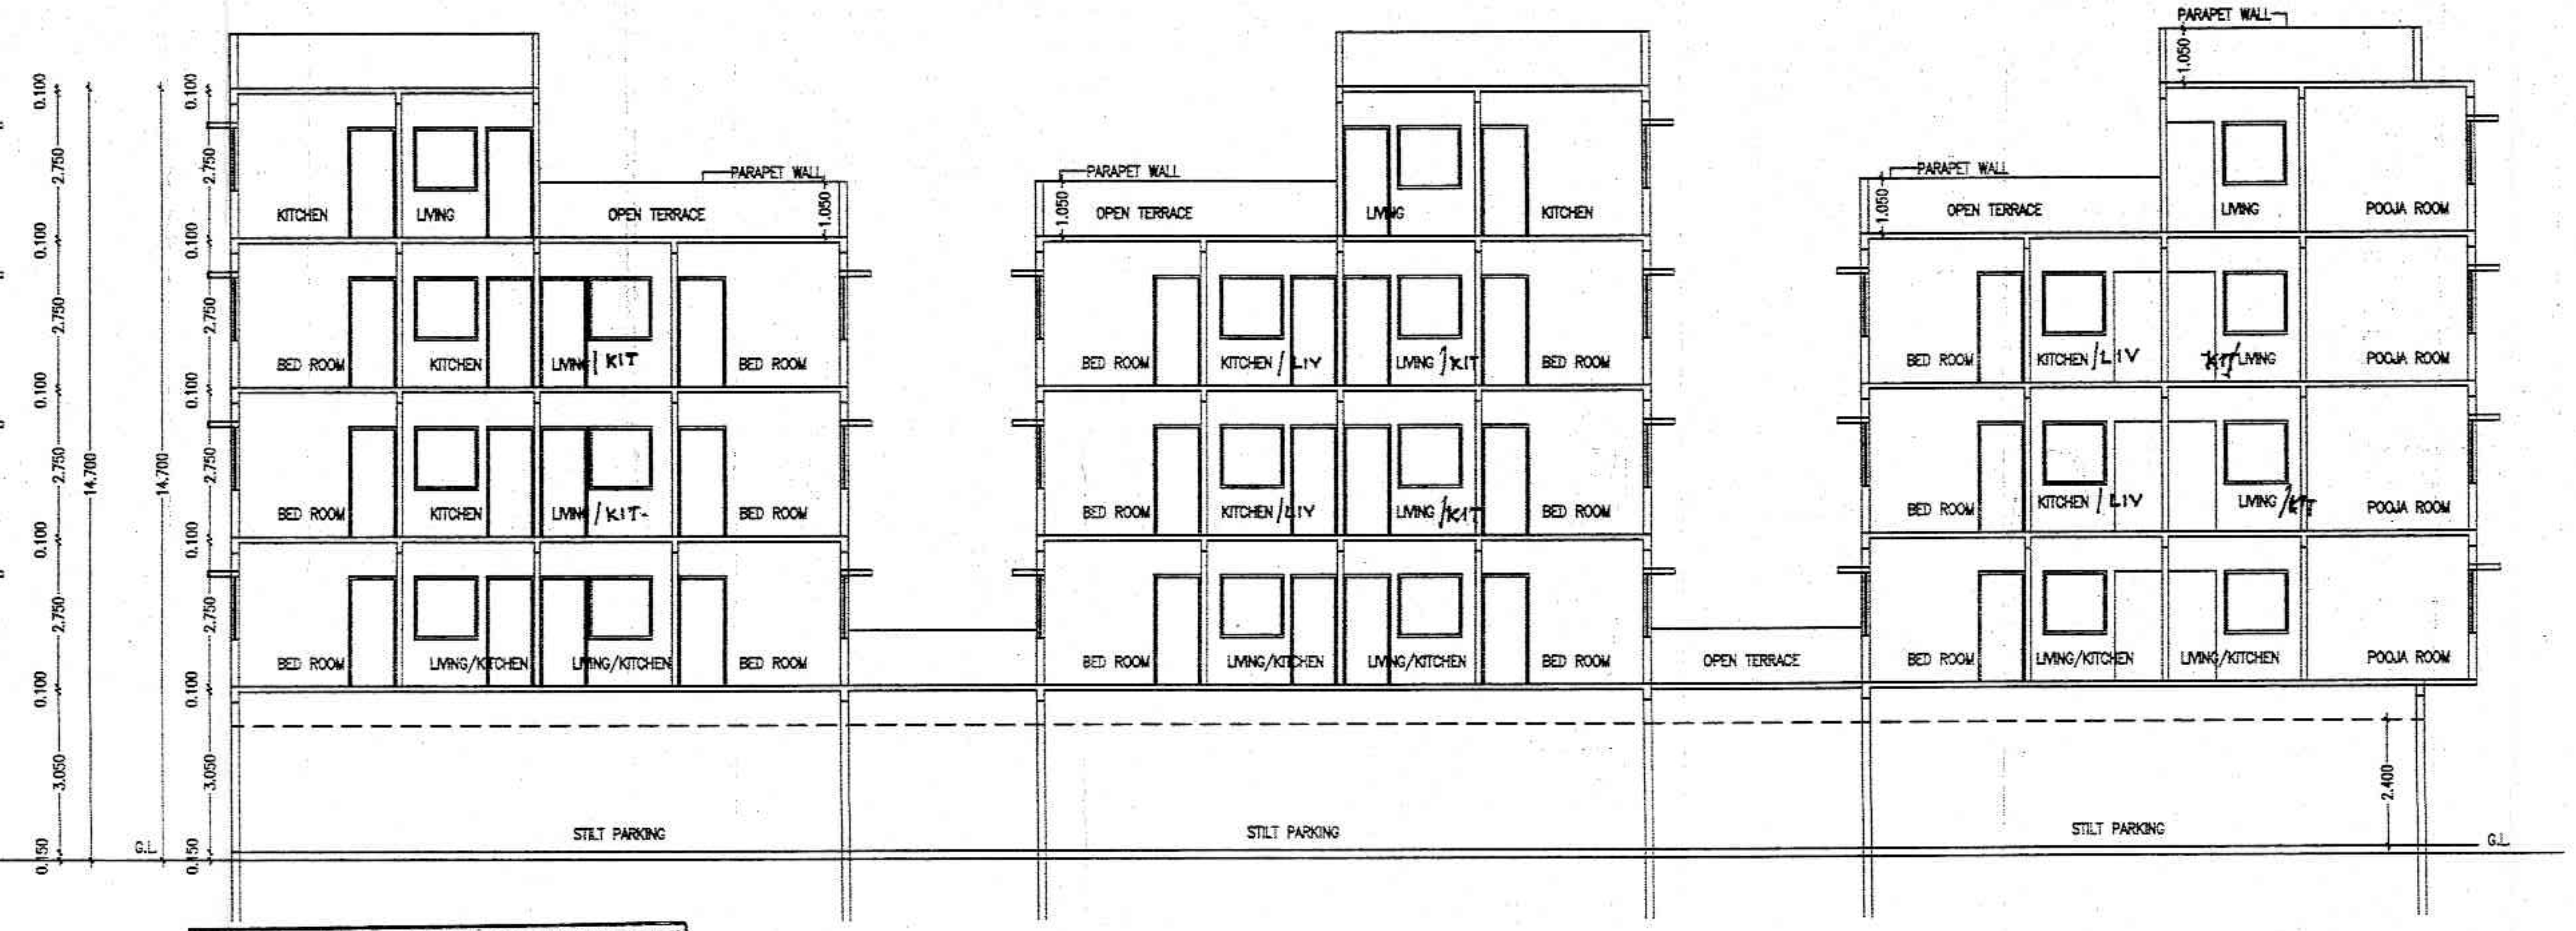

SECTION AT B-B

OFFICE OF THE NAGPUR IMPROVEMENT TRUST
Special planning authority for Nagpur Metropolitan Area
Building Permit No. BE(W)/South/Nagpur(R)/MB-911/20120427107/103
Date 12/10/2012
SANCTIONED
Building Engineer (Metro)
Nagpur Improvement Trust

This Sanction Is Subject To
Conditions Mentioned In Release
Letter Of N.I.T. Dt. 22/3/2012.

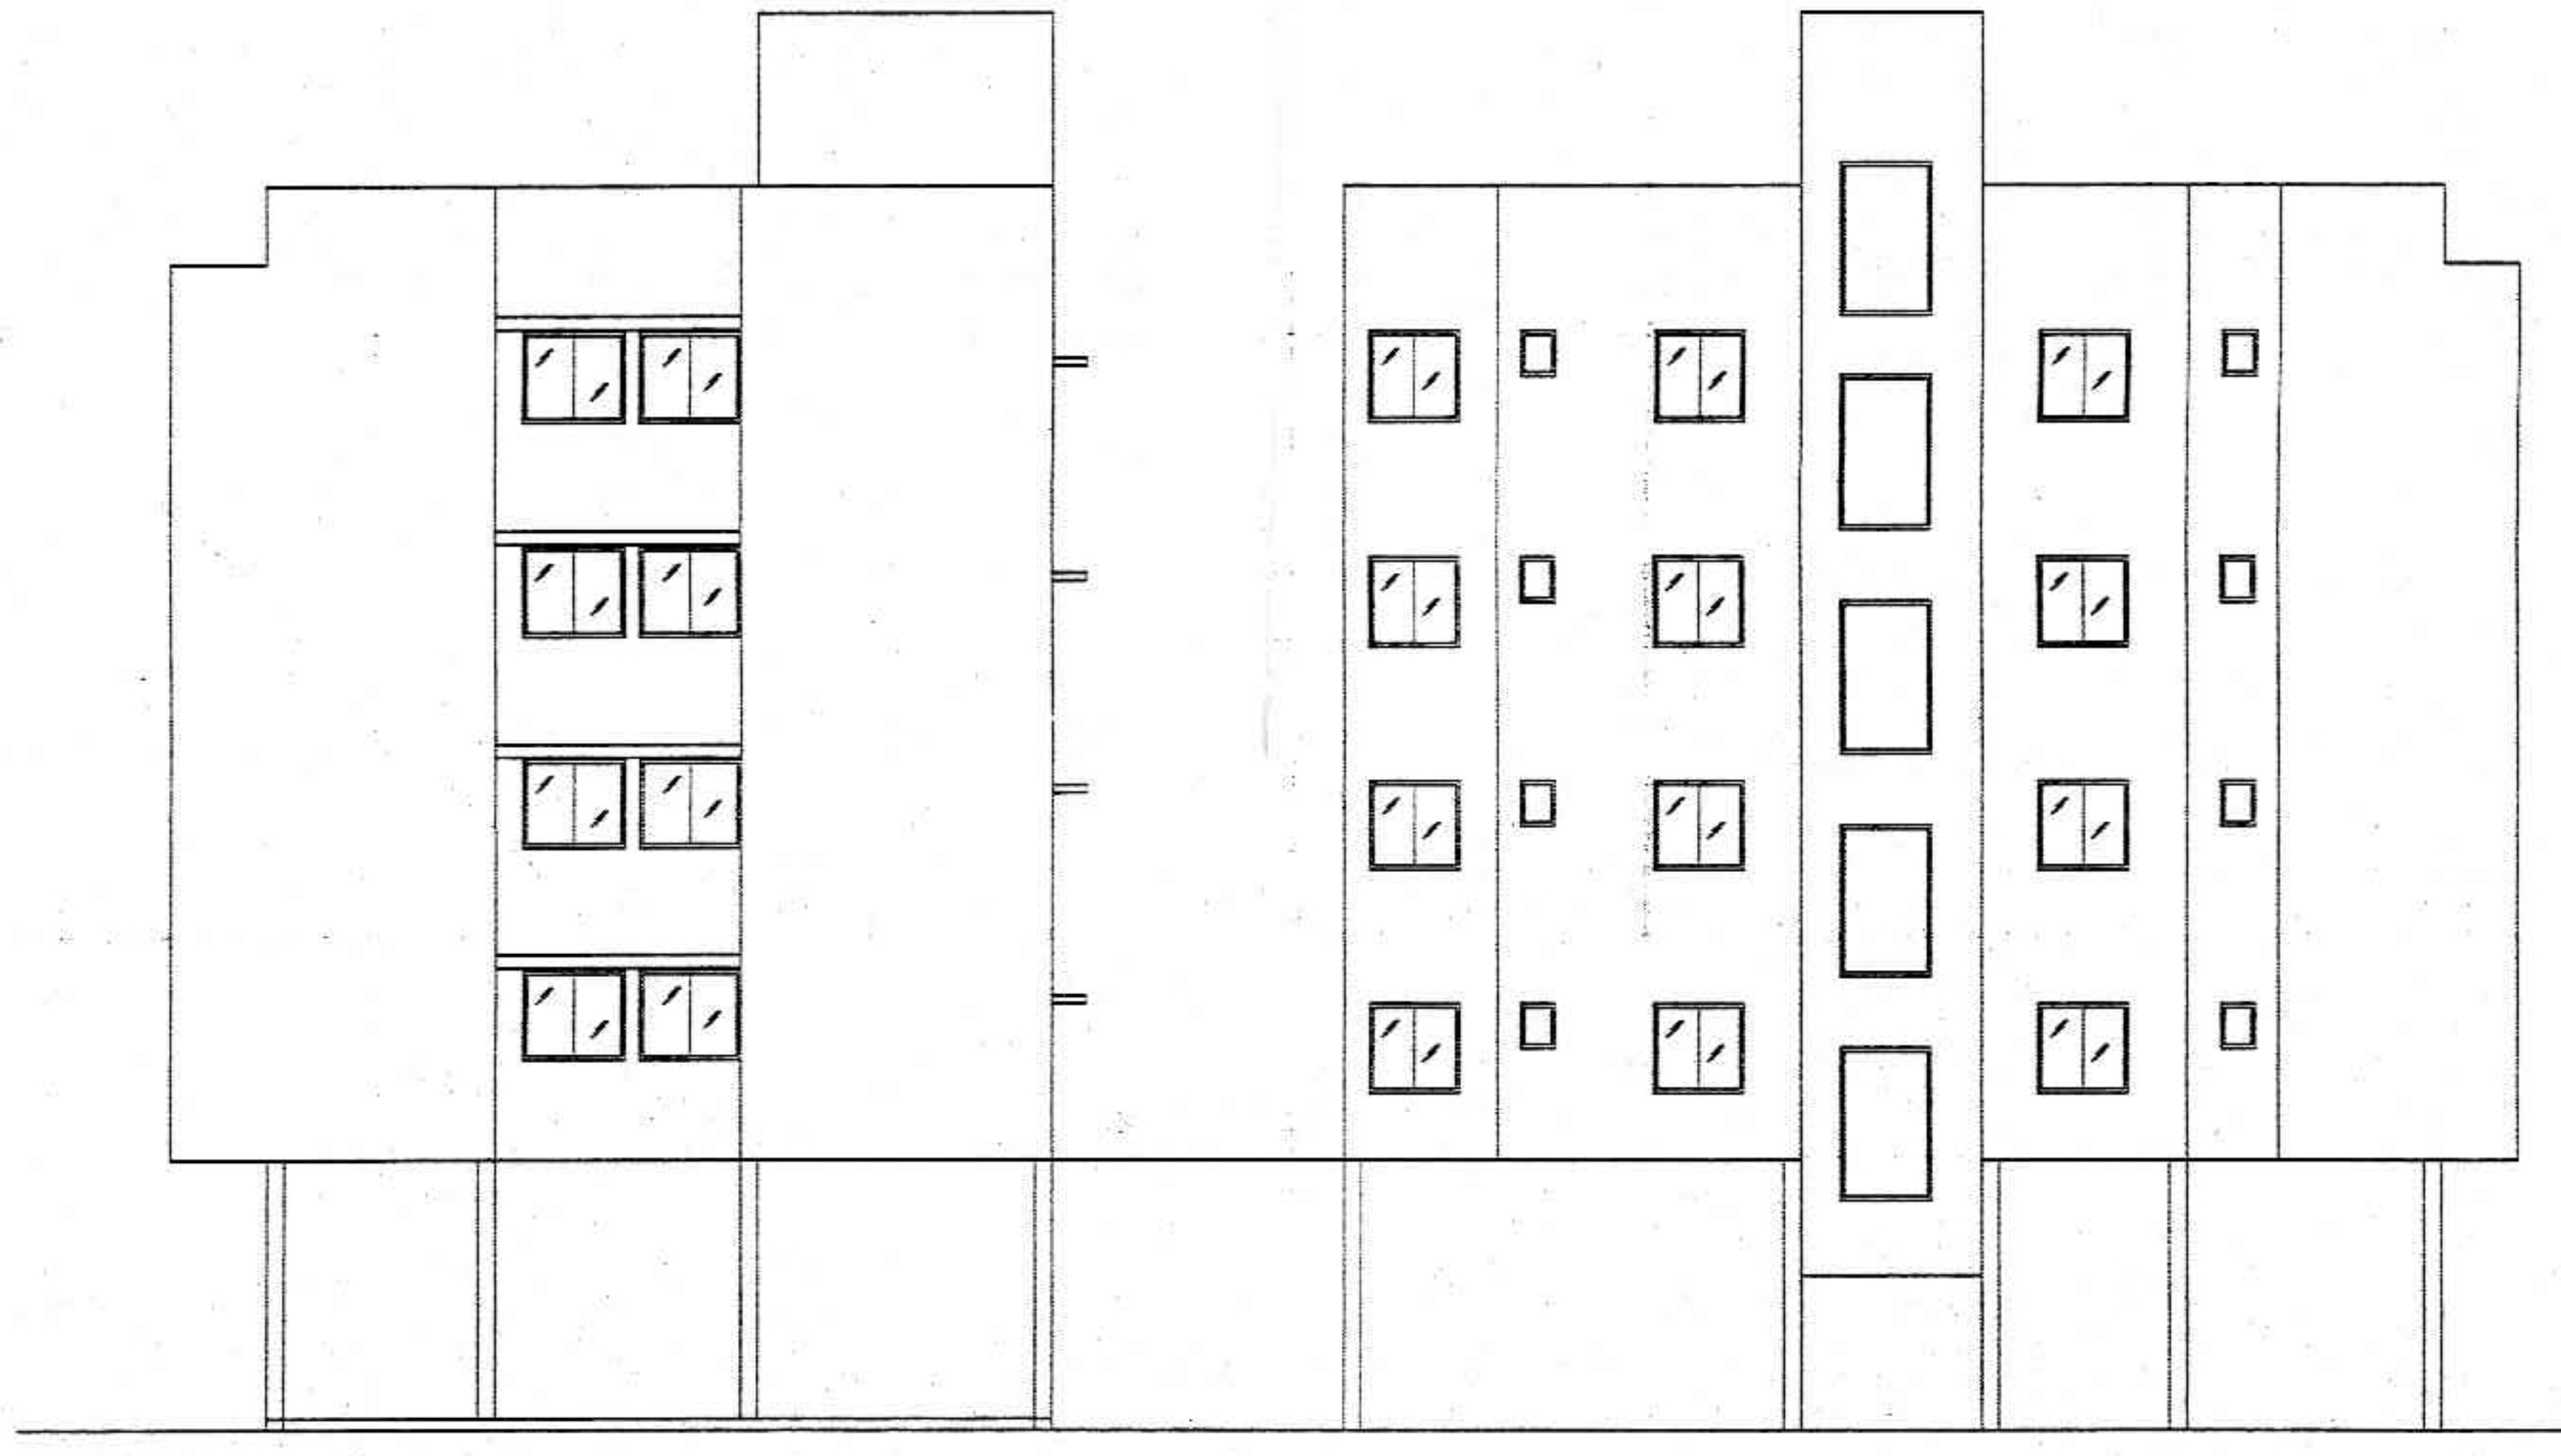

FRONT ELEVATION

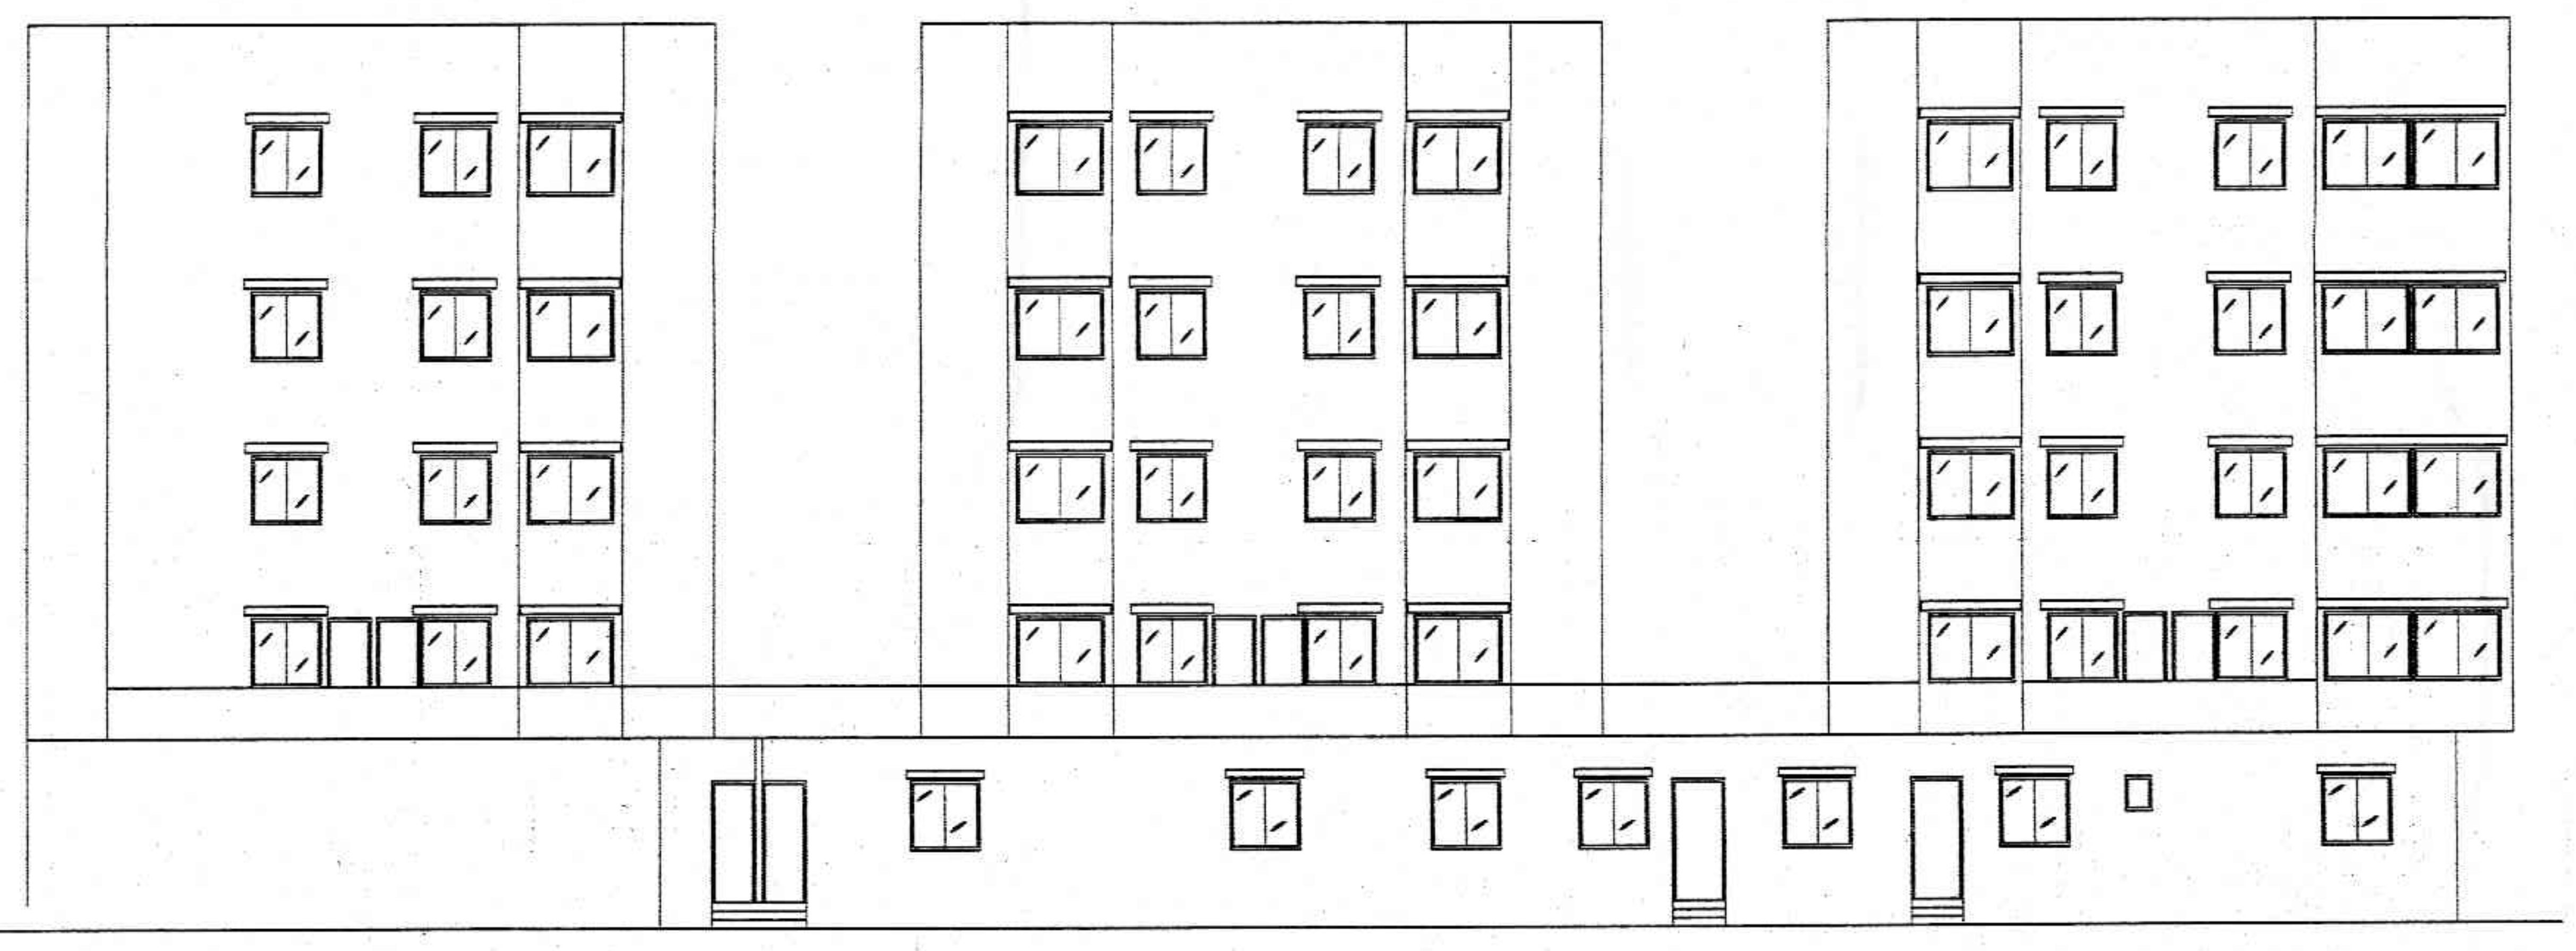

NORTH SIDE ELEVATION

SHEET NO.04 SECTION ELEVATION

**PROPOSED RESIDENTIAL BUILDING PLAN**
**ON PLOT NO.-2,3,4,5,6,9,10,11,12,13 KH. NO. -115, MOUZA-BORI, THA.NAGPUR.(RURAL)**
**DIST-NAGPUR.**

**BELONGING TO-**

[1] MR. CHANDRAKANT NARAYANRAO PANDHARE
[2] MR. VISHNU NARAYANRAO PANDHARE
[3] MR. VIMAL NARAYANRAO PANDHARE
[4] MRS. MAYA SUDHAKAR SARODE
[5] MRS. MEENA VIJAYRAO LIVADING
[6] MRS. BHARTI VIJAY SAHAKAR
[7] MR. PRASANNA SHIVAJI PANDHARE
[8] MR. PRAFUL SHIVAJI PANDHARE
[9] MRS. PREETEE KISHOR VAIRAGADE
[10] MRS. SAROJ SHIVAJI PANDHARE

## SCHEDULE OF OPENING

| NO | SIZE | REMARK |
|---|---|---|
| D | 1.000 X 2.100 | T.W. PANNEL DOOR |
| D1 | 1.000 X 2.100 | T.W. PANNEL DOOR |
| D2 | 0.750 X 2.100 | T.W. PANNEL DOOR |
| W | 1.500 X 1.200 | T.W. GLAZED WINDOW |
| W1 | 1.200 X 1.200 | T.W. GLAZED WINDOW |
| V | 0.600 X 0.600 | M.S. VENTILATOR |

INDEX

PLOT BOUNDARY SHOWN IN ▭
PROPOSED CONAST. SHOWN IN ▭

## SUBMISSION DRAWING

| DATE- | SCALE-1:100,1:200 | DRG BY- PRAKASH | DRG. NO.-01 |
|---|---|---|---|

SIGN OF OWNER

1) 
2) चन्द्रकांत पांढरे
3) विमल पांढरे
4) सौ. माया सुधाकर सरोदे
5) M.V. Nioding
6) Sau. B.V. Shahakar
7) P pandhare
8) Praful Palt
9) 
10)

SIGN OF ENGINEER/ARCHITECT

**Nitin M. Zade**
Consulting Civil Engineer
NMC Lic. No. 573
NIT Lic. No. 2445