

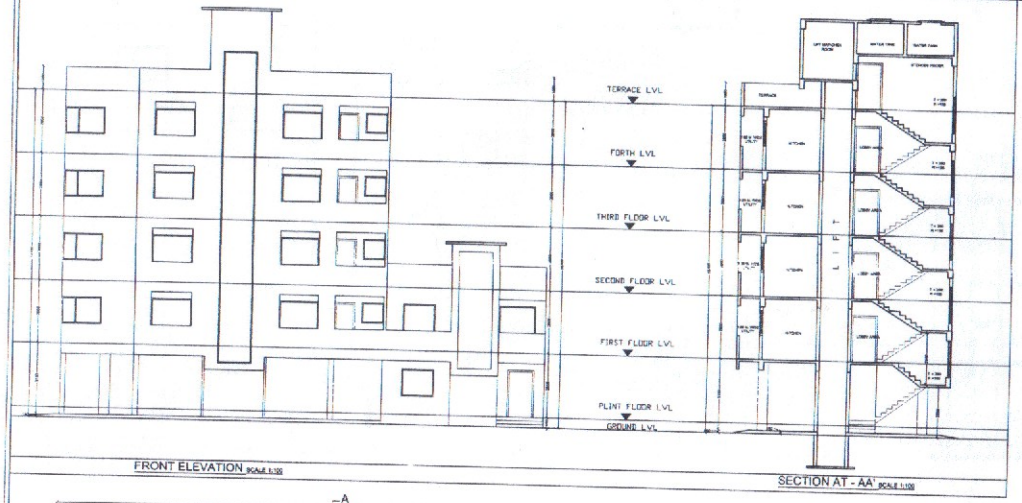


FRONT ELEVATION SCALE 1:100

SECTION AT - AA' SCALE 1:100


N.I.T.
L.S. No. 2160
Page No.
Serial No.
Validity of
License till 31/12/2018

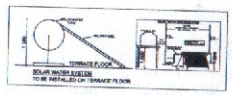

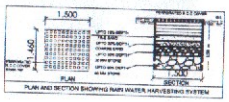


PLAN AND SECTION SHOWING RAIN WATER HARVESTING SYSTEM

OFFICE OF THE NAGPUR IMPROVEMENT TRUST
Building Permit No. G.P.(N)/BA-13.01/3051/45/
Date: 12/7/2017 T.No. 2019-05701/
SANCTIONED 758
Building Regulation Section
Nagpur Improvement Trust

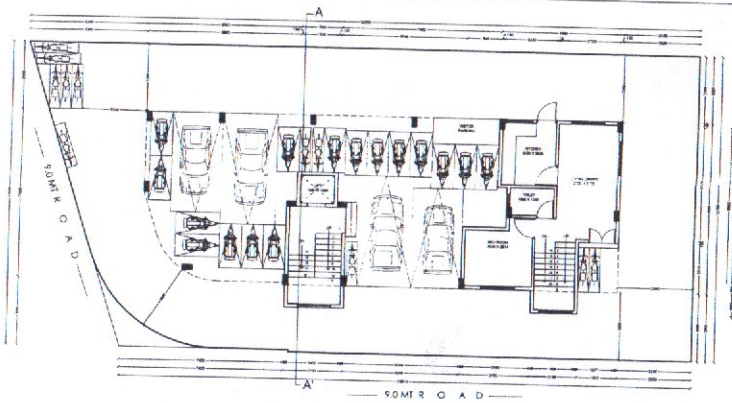


GROUND FLOOR PLAN
SCALE=1:100

ROOF RAINWATER HARVESTING SYSTEM
SHOULD BE PROVIDED WITHIN PLOTAREA

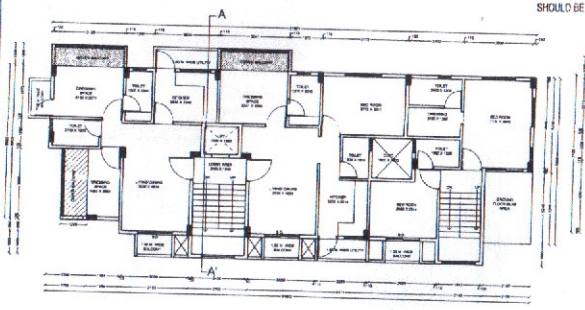

FIRST FLOOR PLAN
SCALE=1:100

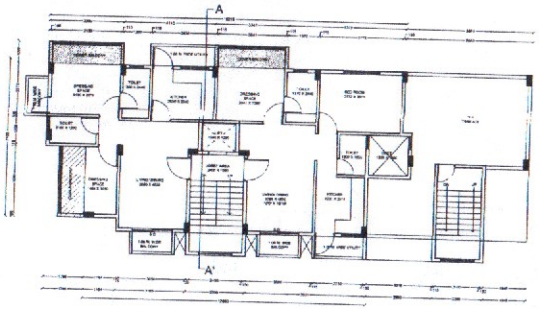

SECOND FLOOR PLAN
SCALE=1:100

JOB TITLE 1/2

PLAN SHOWING PROPOSED MULTIFAMILY DWELLING UNIT, ON PLOT NO.30,31&32 KH NO. 65/2,65/3 MOUZA -ZINGABAI TAKLI NAGPUR
BELONGING TO
Mr . SUBHASH YUWARAJ MANMODE

SCHEDULE OF OPENINGS :

CODE	SIZE	SILL LVL	LVL	REMARKS
W	1800 x 1200	900	2100	FN GLAZED WINDOW
W1	1200 x 1200	900	2100	FN GLAZED WINDOW
W2	1300x 1200	1050	2100	MS FRAMED WINDOW
V1	400x 250	------	2100	LOVERED VENTILATOR
D1	1000 x 2100	------	2100	T.W. DOOR
D2	900 x 2100	------	2100	T.W. DOOR
D3	750 x 2100	------	2100	T.W. DOOR

AREA STATEMENT :

REFERENCE :

PLOT BOUNDRY SHOWN IN THUS
PROPOSED CONSTRUCTION SHOWN IN THUS

Drawing for SUBMISSION DWG.

Architect's Sign | Client's Sign

Ar. LOKESH W. KADU
C.O.A. No : CA / 2007 / 3938

Mr . SUBHASH YUWARAJ MANMODE

C.O.A. REG. NO CA /2007/ 3938	N.I.T. REG. NO 2160	MAUC REG. NO M-402
SCALE 1 : 100 & 1 : 200		DRAWN BY RAVI
DATE 28.09.2017		CHECKED BY

Note - ALL DIMENSIONS ARE IN MM.

Emanate Design
Architecture - planning - design
Mobile : 9823872364 , ar.lokesh@yahoo.com