



10 TH FLOOR PLAN

SCALE: 1:100

'B' (WING) 'A' (WING)

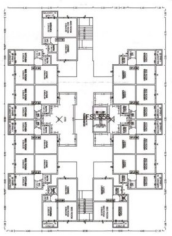


TENTH FLOOR PLAN 'B' (WING)

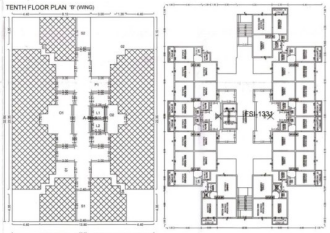


Polygon	Area
A-Block	737.66
01	33.84
02	33.84
03	33.84
04	33.84
L1	3.99
L2	3.99
LW1	2.22
01	32.07
02	24.41
P1	90.61
B1	11.89
S2	12.24
Total	365.08

TENTH FLOOR PLAN 'A' (WING)

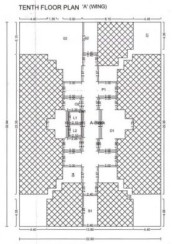

Polygon	Area
A-Block	737.66
01	33.84
02	33.84
03	69.17
04	33.84
L1	3.99
L2	3.99
LW1	2.22
01	32.07
02	24.41
P1	90.61
B1	11.89
S2	12.24
Total	365.08

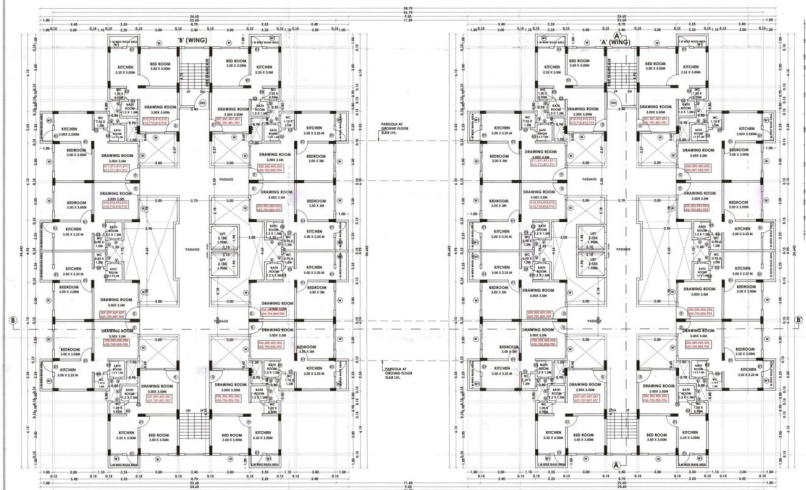


TYPICAL 2ND TO 9TH FLOOR PLAN

SCALE: 1:100


'B' (WING) 'A' (WING)

TYPICAL - 2, 3, 4, 5, 6, 7, 8& 9 FLOOR PLAN 'B' (WING)

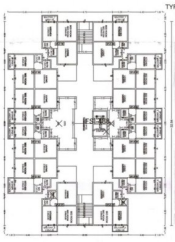

Polygon	Area
A-Block	737.66
01	33.84
02	33.84
03	33.83
04	33.84
L1	3.99
L2	3.99
LW1	2.22
01	32.07
02	24.41
P1	90.61
B1	11.89
S2	12.24
Total	420.39

TYPICAL - 2, 3, 4, 5, 6, 7, 8& 9 FLOOR PLAN 'A' (WING)

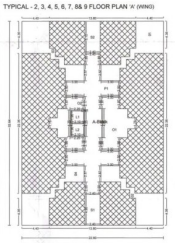

Polygon	Area
A-Block	737.66
01	33.84
02	33.84
03	33.83
04	33.84
L1	3.99
L2	3.99
LW1	2.22
01	32.07
02	24.41
P1	90.61
B1	11.89
S2	12.24
Total	420.39

OFFICE OF THE CORPORATION OF THE CITY OF NAGPUR
Date 23/10/2017
SANCTIONED
subject to conditions mentioned on the building permit
Assistant Director
Town Planning
Nagpur Municipal Corporation

STAMP OF APPROVAL

BELONGING TO
SHRI. HANUMANTRAO AKORAJI GUDADHE,
THROUGH P.O.A SHRI. PRAFULA V GUDADHE

PROPOSED AFFORDABLE GROUP HOUSING SCHEME ON
KH.NO-171/2 , OF MOUZA - JAITALA
TAH & DIST-NAGPUR.

ARCHITECT:
RAVINDRA S SONKUSARE

JOB NO.	DRG.NO.	SCALE	DRAWN BY/CHECKED BY
		1:100	
WARD NO.	020/1&2/TP/NMC	DATE	06-12-2017
KEY NO.		SHEET NO.	Model

Disclaimer: AutoDCR is an input based software tool used by Municipal Corporations but the final approval lies with concerned Officer / Authority.