PRODUCED BY AN AUTODESK EDUCATIONAL PRODUCT

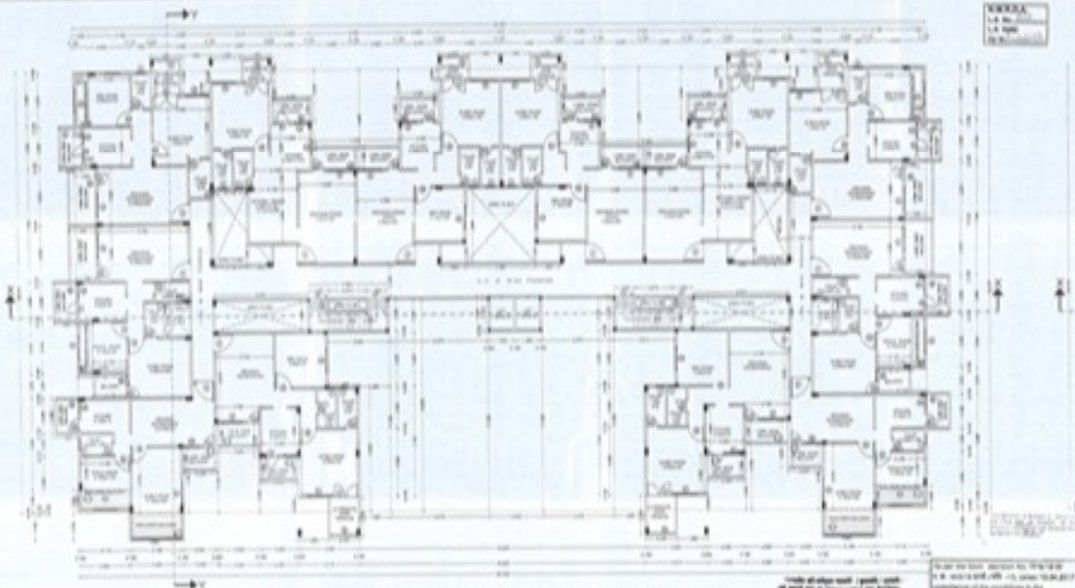

TYPICAL SECOND AND FOURTH FLOOR PLAN
SCALE 1:100

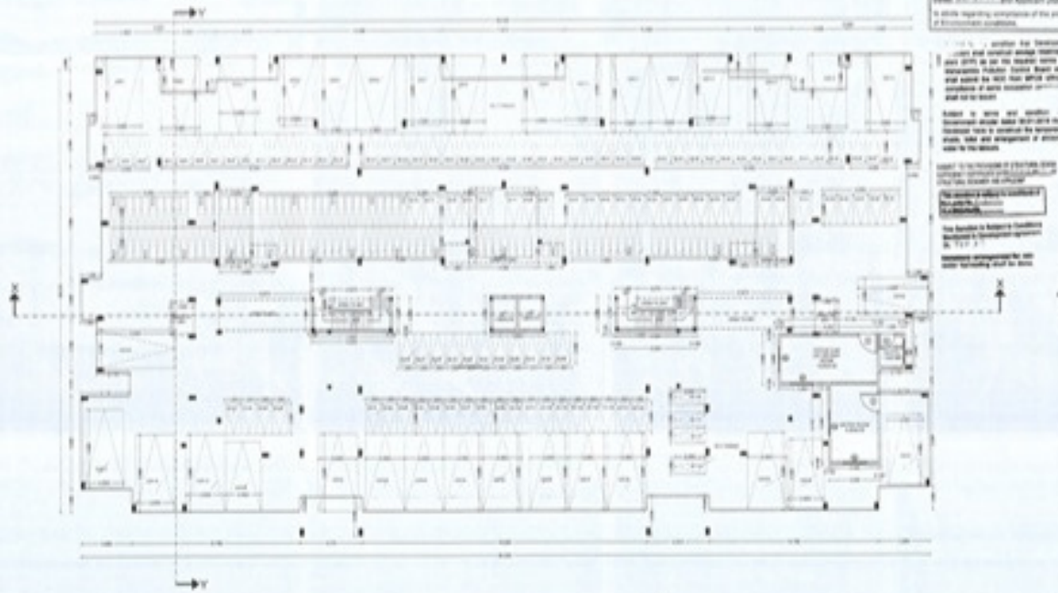

GROUND(STILT) PARKING FLOOR PLAN
SCALE 1:100

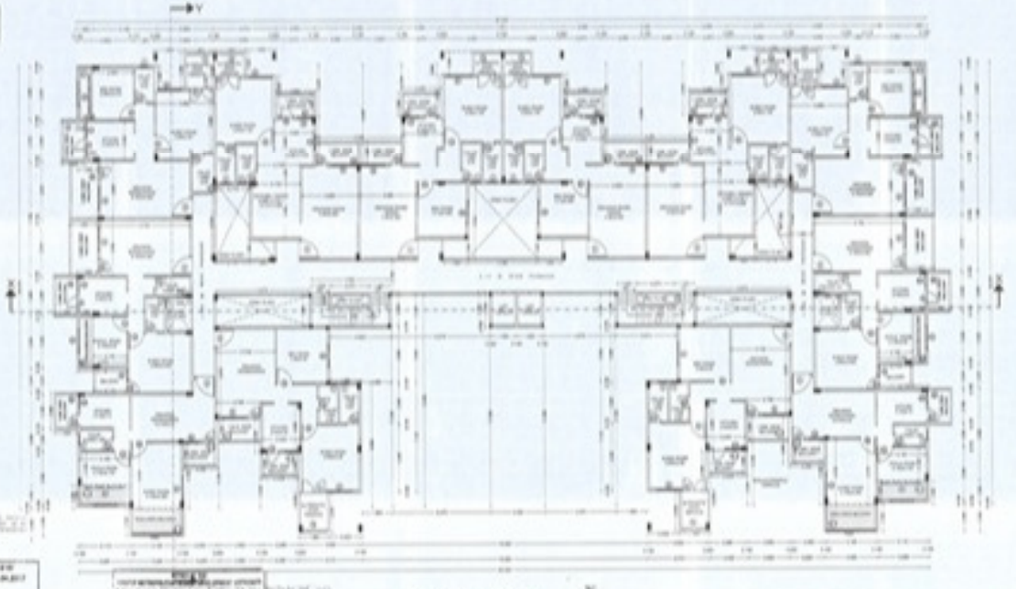

THIRD FLOOR PLAN
SCALE 1:100

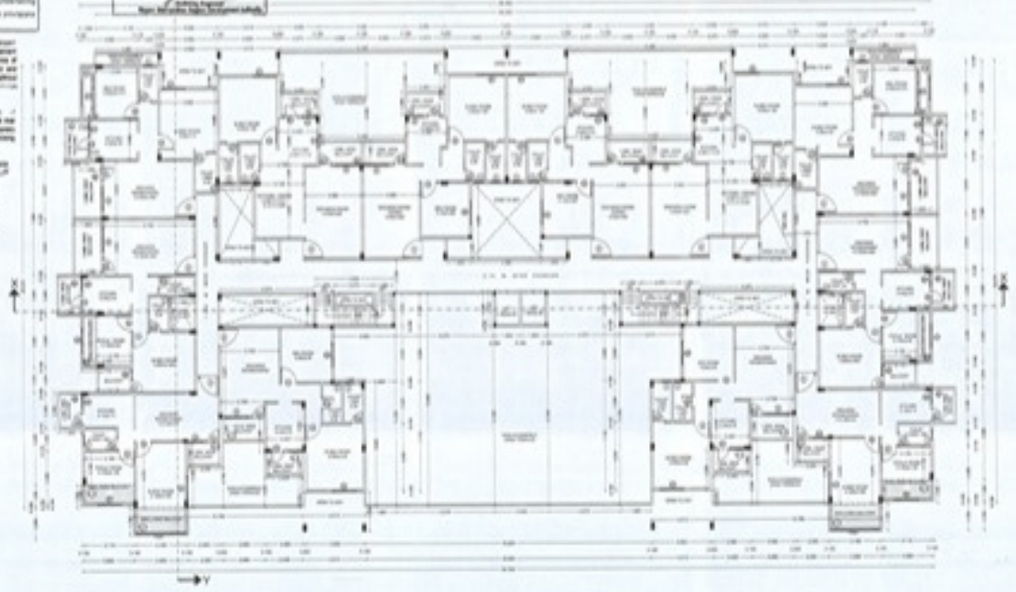

FIRST FLOOR PLAN
SCALE 1:100

SANCTIONED

SHEET NO :- 01

SCHEDULE OF OPENING

SR. NO.	TYPE	SIZE	NOS.	REMARKS
D1	D	2.10 X 0.75	1	DOOR
D2	D	2.10 X 0.90	1	DOOR
D3	D	2.10 X 0.90	1	DOOR
D4	D	2.10 X 0.90	1	DOOR