SITE PLAN

OFFICE OF THE CORPORATION OF THE CITY OF NAGPUR
(FIRE SERVICE)
No Objection Certificate hereby issued by Fire Service Deptt. for the proposed constructions
The scope of this approval is Restricted to Fire Protection arrangements only
Please See conditions mentioned in No. 38 in N.O.C. Certificate No. G. A. /2084/F.B. dated 18/08/2018
Chief Fire Officer
Fire Service N.M.C. Nagpur

N.M.R.D.A.
L.S. No. 2977
L.S. Valid Up to 31/12/2020

This sanction is subject to conditions of N.A. order Dt. 11/03/2016
& A.T.P. order Dt.

This Sanction is Subject to Condition that Flats shall be released as per Condition No. 17 of the Development Agreement Dt. 22/10/2016

"Approved Tentatively for Fire NOC only"
Executive Engineer
N.M.R.D.A.

Subject to Condition of N.O.C. from Airport Authority Dt. 22/04/2016

This Sanction is Subject to Conditions Mentioned in Development Agreement Dt. 21/12/2016

This Sanction is Subject to Conditions Mentioned in Development Agreement Dt. (4000) dated 21/7/2016

Subject to Complience of terms and Conditions of Environment clearance Letter dated 26/10/2018


Subject to the Condition laid down by Fire Brigade Deptt. Nagpur Mpl. Corporation Vide Letter No. 2082 dt. 16/8/2018 to 2085

Subject to the provisions of structural drawings submitted by applicant.

Applicant has to pay Gram Panchayat Tax as and when levied by concerned Gram Panchayat.


OFFICE OF THE
NAGPUR METROPOLITAN REGION DEVELOPMENT AUTHORITY
Building Permit No. BP/NMRDA/West Nagpur Tahsil/NO.MB-2582/20160402/Amend/0002/249/29/01/2018
SANCTIONED
Assistant Engineer
Nagpur Metropolitan Region Development Authority
Executive Engineer
Nagpur Metropolitan Region Development Authority

SUBJECT TO THE PROVISIONS OF STRUCTURAL DESIGN SUFFICIENCY CERTIFICATE DATED 23/03/2018 OF STRUCTURAL DESIGNER AND APPLICANT.

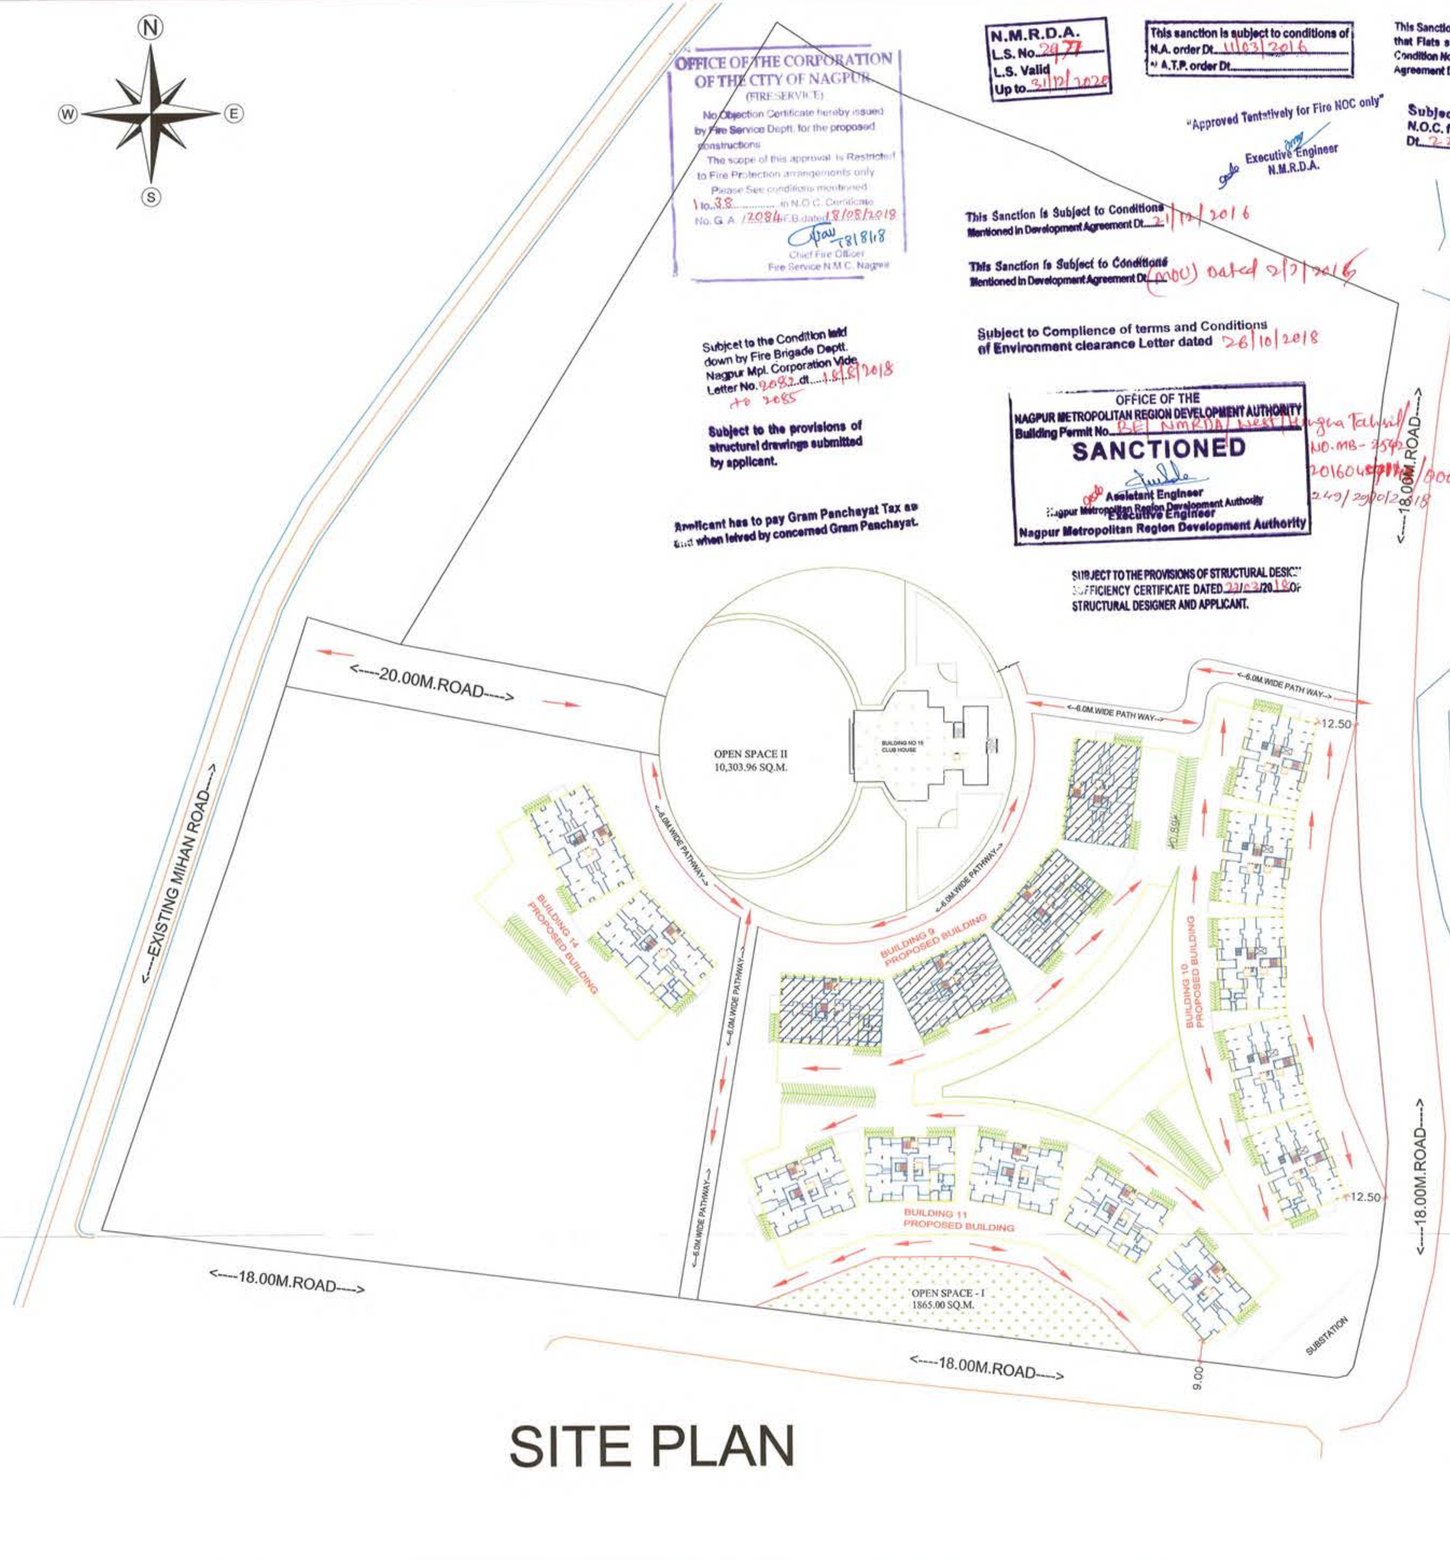

SITE PLAN

TYPICAL PUMP HOUSE FOR WING NO. 9, 10, 11, 14

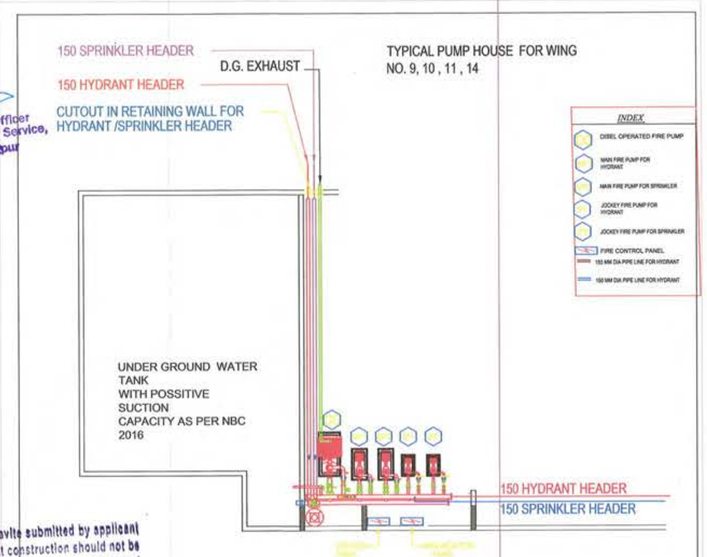

Dy. Chief Fire Officer
Fire & Emergency Service,
N. M. C. Nagpur

Subject to affidavits submitted by applicant dt. 26/10/18, that construction should not be started before approval of structural analysis and drawings from VNIT Nagpur

Subject to Conditions Mentioned in affidavites submitted by applicant dt.26/10/2018, regarding height of building as per N.O.C. OF Airport Authority.

Subject to the condition that Developer/ Applicant shall construct sewage treatment plant (STP) as per the required norms of Maharashtra Pollution Control Board and shall submit the NOC from MPCB without compliance of same occupation permission shall not be issued.

Subject to terms and condition of Government circular dated 30-01-2016 Developer have to construct the temporary shade, toilet and arrangement of drinking water for the labours.

Necessary arrangement for rain water harvesting shall be done.

- Subject to the compliances & recomendation made by the HRC in meeting dated 4/10/2018
- Subject to Submission of Approval of Structural analysis & design from VNIT Nagpur for building No. 10 & 14.
- Subject to Condition mentioned in structural analysis & design issued from VNIT Nagpur dt. 12/10/18 & 16/10/2018 for building No. 9 & 11 respectively.

INDEX	
FD	FIRE DOOR
	ABC FIRE EXTINGUISERS
PUMP	FIRE PUMP
	FIRE SPRINKLER
	FIRE SPRINKLER
	FIRE CONTROL PANEL
	FIRE MANUAL CALL POINT
	FIRE HOOTER
	FIRE HYDRANT VAVLE
HR	HR = HOSE REEL
HB	HB = HOSE BOX
	FIRE SERVICE INLET
	BUTTERFLY VALVE
	NON RETURN VALVE
	FIRE HYDRANT STAND POST
	SMOKE DETECTOR
	150 MM. DIA PIPE LINE
	75 MM. DIA PIPE LINE
	50/65 MM. DIA PIPE LINE
	40 MM. DIA PIPE LINE
	25 MM. DIA PIPE LINE
	SMOKE EXTRACTION SYSTEM

Authorized Fire Cntractor:-
ALERT MULTIPURPOSE SERVICES
Authorized Signatory
202, Agrawal Mansion,
Rani Durgawati Square, Nagpur- 26
Contact No. 9372252186
email:- ams.fire.protection@gmail.com
License no-MFS-LA/RF - 270
License no-MFS-LA/RD - 227

PROJECT NAME
SHIV-KAILASA

PROJECT ADDRESS
PLOT NO. 242, 241, 238/2, 239, 237/1, 238/1 & 247/1
MOUZA SONDAPAR, TAHASIL-HINGNA, NAGPUR

OWNER'S SIGNATURE
Om Shivam Buildcon Pvt. Ltd.
Director
M/s. OM SHIVAM BUILDCON PVT.LTD. AND OTHERS

ARCHITECT'S SIGNATURE
L. No. 2977
SACHIN SUTAR CA/95 18039 ARCHITECT
AR.SACHIN SUTAR

NORTH	UNUSUAL SPACES
	Ar.SACHIN SUTAR
	A1, NATURE VIEW SOC., NEAR CHATURSHRUNGI TEMPLE,SENAPATI BAPAT ROAD, PUNE:- 411016. PH.NO. 020-25630533/34 9822086603

JOB NO.	DRG NO.	DATE	SCALE	DRN BY	CHD BY
-	1	30-06-2018	1:100		-