N.M.R.D.A.
L.S. No. 2427
L.S. Valid
Up to 31/12/2020

This sanction is subject to conditions of
N.A. order Dt. 11/05/2016
N.A.T.P. order Dt.

This Sanction is Subject to Conditions
Mentioned in Development Agreement Dt. 21/9/16

This Sanction is Subject to Conditions
Mentioned in Development Agreement Dt. dt 3/5/15

This Sanction is Subject to Condition
that Flats shall be released as per
Condition No. 12 of the Development
Agreement Dt. 21/9/2016

Subject to Condition of
N.O.C. from Airport Authority
Dt. 20/11/2018

Subject to Compliance of terms and Conditions
of Environment clearance Letter dated 26/10/2018

Applicant has to pay Gram Panchayat Tax as
per fees levied by concerned Gram Panchayat

OFFICE OF THE CORPORATION
OF THE CITY OF NAGPUR
(FIRE SERVICE)
No Objection Certificate hereby issued by Fire Service Deptt. for the proposed construction.
This NOC/ If this approval is Restricted to Fire Protection arrangements only.
Please See conditions mentioned in 1 to 28 in N.O.C. Dtd./Note No. G.A./ 2994 of Business 18/08/2018
Chief Fire Officer
Fire Service N.M.C. Nagpur

Subject to the Condition laid down by Fire Brigade Deptt. Nagpur Mcl. Corporation Vide Letter No. 7083 dt. 13/8/2018 & 7085

Subject to the provisions of structural drawings submitted by applicant.

Approved Tentatively for Fire NOC only
Executive Engineer
N.M.R.D.A.

* Subject to the Compliances & recommendation made by the HRC in meeting dt. 4/6/18
* Subject to submission of approval of structural analysis & design from VNIT Nagpur for building No. 10 & 16.
* Subject to condition mentioned in Structural analysis & design issued from VNIT Nagpur dt. 12/6/18 & 16/6/2018 for building No. 9 & 11 respectively.

NAGPUR METROPOLITAN REGION DEVELOPMENT AUTHORITY
Building Permit No. NMRDA/BP/Hingna Taluka/ No:MB-35422-0160-407148/0002/249/20/10/2018
SANCTIONED
Assistant Engineer
Nagpur Metropolitan Region Development Authority

SUBJECT TO THE PROVISIONS OF STRUCTURAL DESIGN SUFFICIENCY CERTIFICATE DATED 27/6/2018 O/C STRUCTURAL DESIGNER AND APPLICANT.

Subject to the condition that Developer/ Applicant shall construct sewage treatment plant (STP) as per the required norms of Maharashtra Pollution Control Board and shall submit the NOC from MPCB without compliance of same occupation permission shall not be issued.


Subject to terms and condition of Government circular dated 30-01-2016 Developer have to construct the temporary shade, toilet and arrangement of drinking water for the labours.

Necessary arrangement for rain water harvesting shall be done.

Subject to affidavits submitted by applicant dt. 26/10/18, that construction should not be started before approval of structural analysis and drawings from VNIT Nagpur

Subject to Conditions Mentioned in affidavites submitted by applicant dt.26/10/2018, regarding height of building as per N.O.C. OF Airport Authority.

Dy. Chief Fire Officer
Fire & Emergency Service,
N. M. C. Nagpur

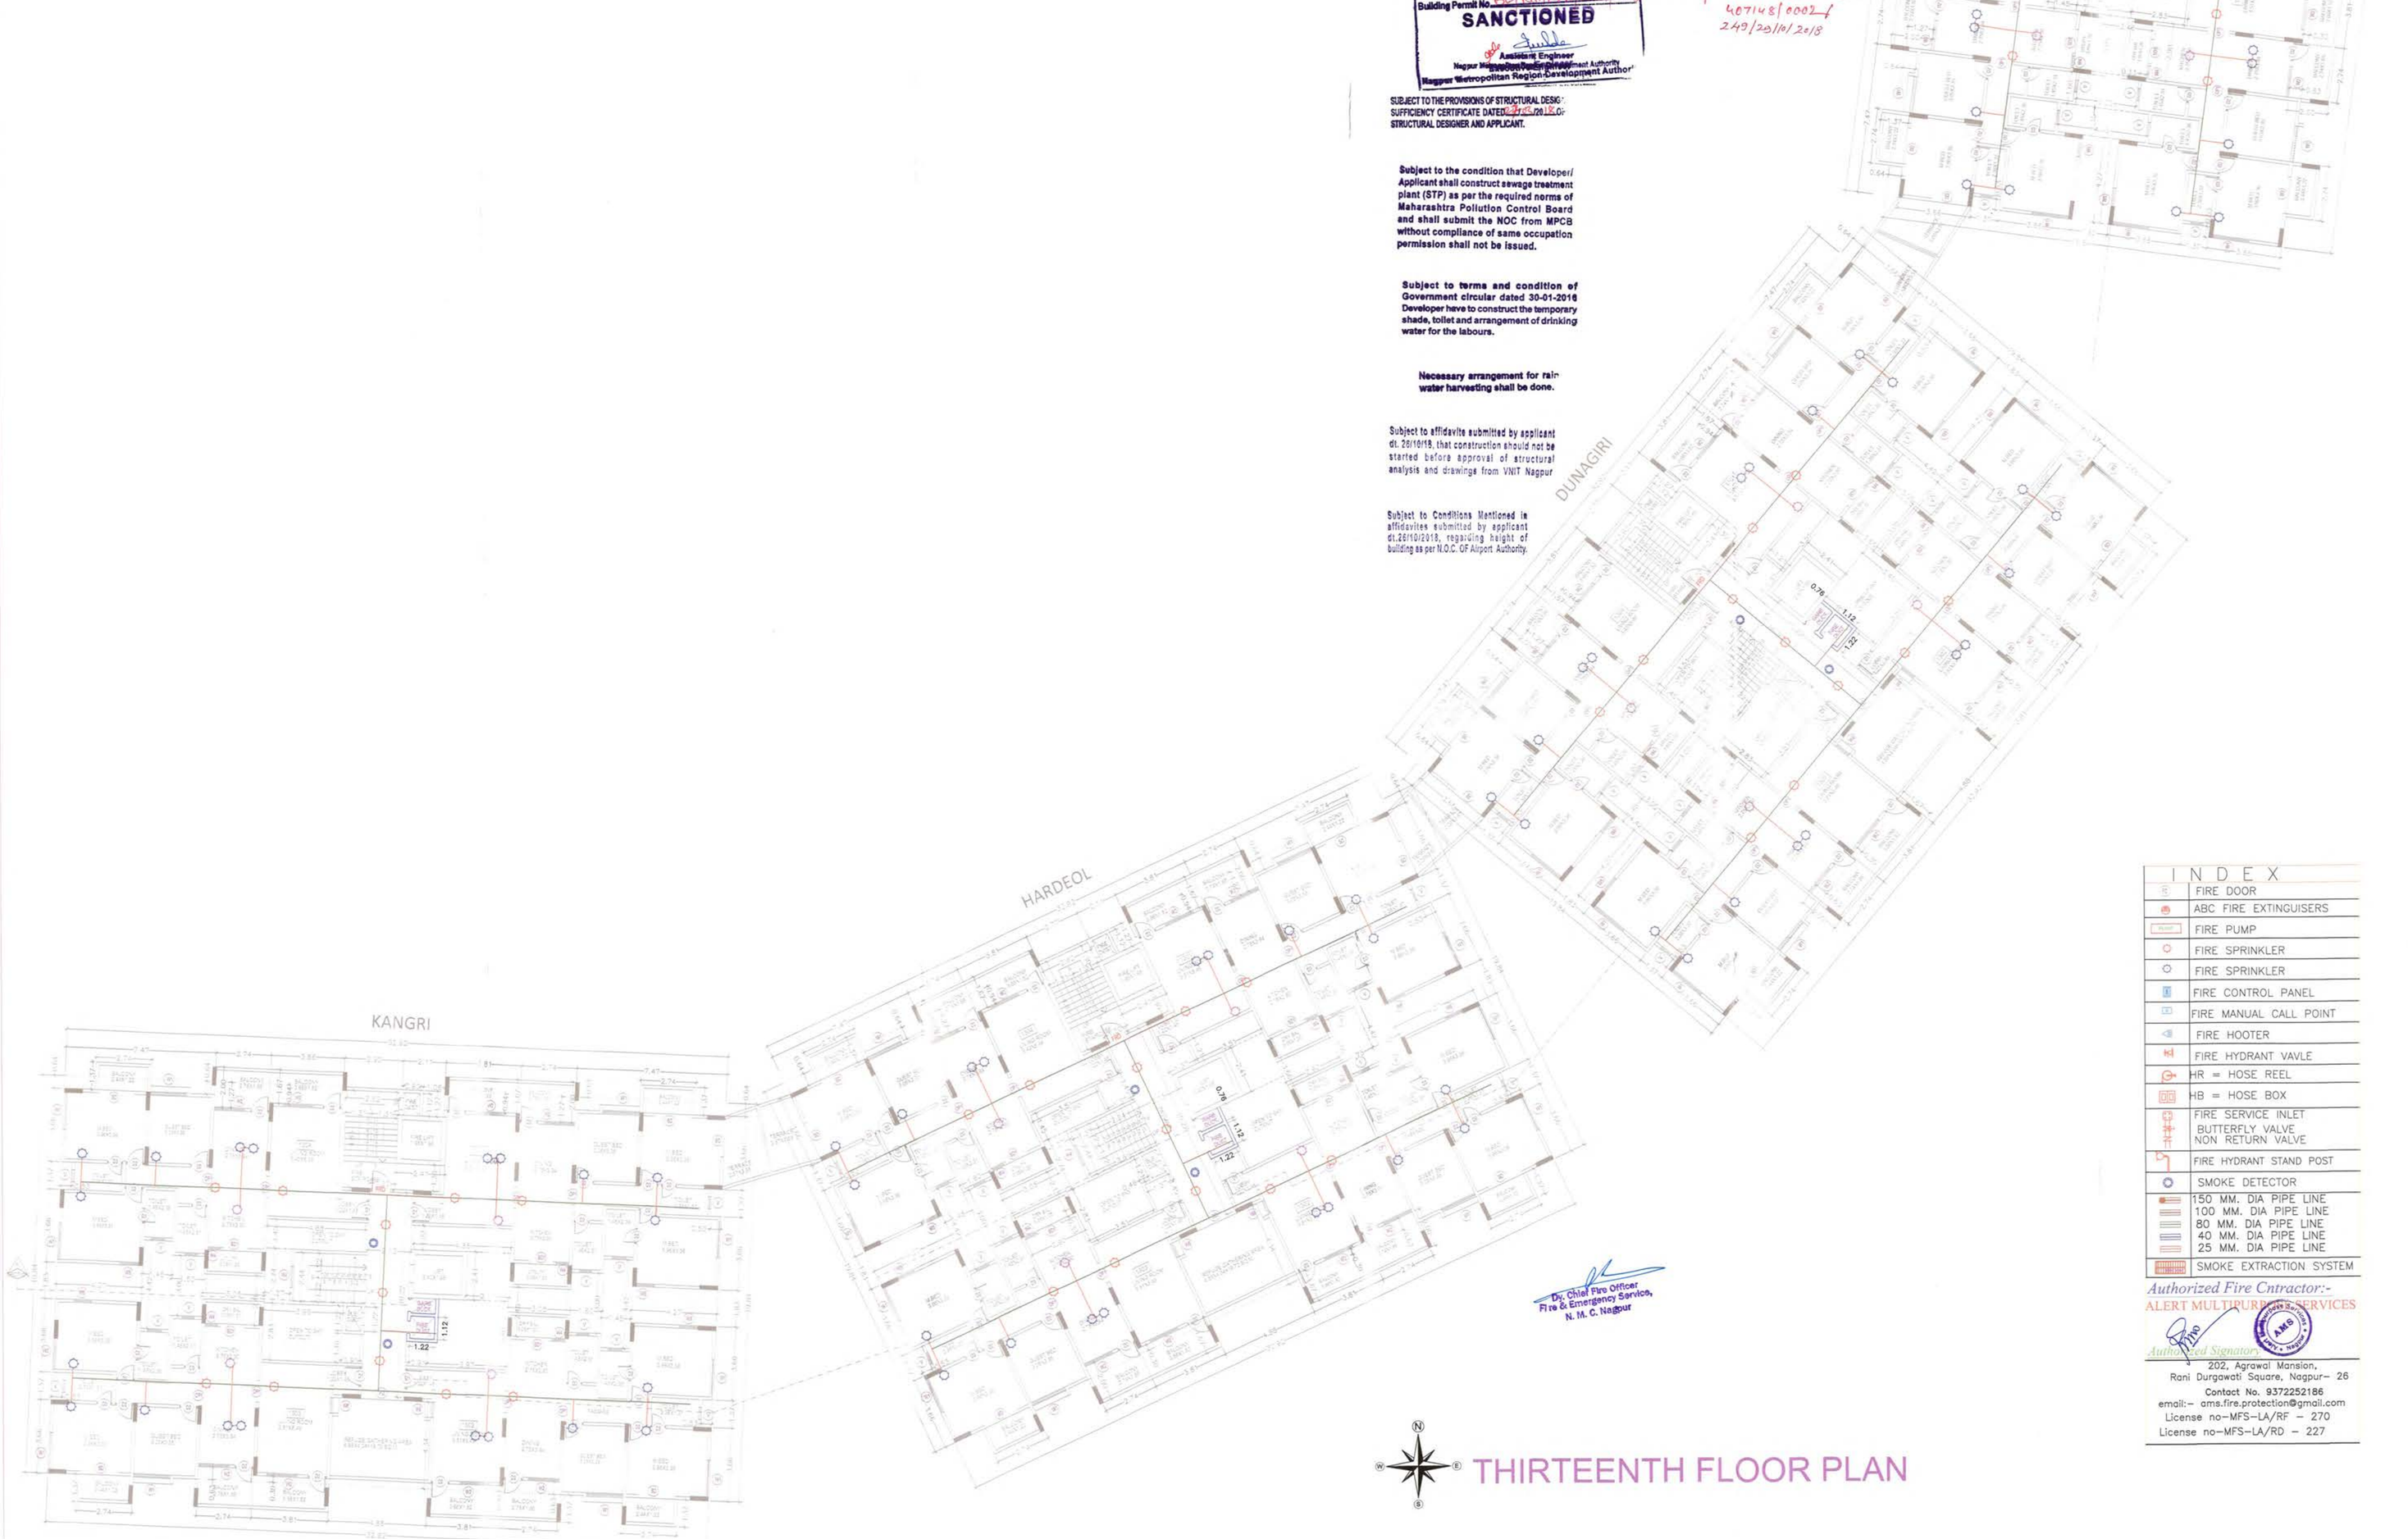

THIRTEENTH FLOOR PLAN

INDEX	
FD	FIRE DOOR
	ABC FIRE EXTINGUISERS
FP	FIRE PUMP
	FIRE SPRINKLER
	FIRE SPRINKLER
FCP	FIRE CONTROL PANEL
	FIRE MANUAL CALL POINT
	FIRE HOOTER
	FIRE HYDRANT VAVLE
HR	HR = HOSE REEL
HB	HB = HOSE BOX
	FIRE SERVICE INLET BUTTERFLY VALVE NON RETURN VALVE
	FIRE HYDRANT STAND POST
	SMOKE DETECTOR
	150 MM. DIA PIPE LINE 100 MM. DIA PIPE LINE 80 MM. DIA PIPE LINE 40 MM. DIA PIPE LINE 25 MM. DIA PIPE LINE
	SMOKE EXTRACTION SYSTEM

Authorized Fire Cntractor:-
ALERT MULTIPURPOSE SERVICES
Authorized Signatory
202, Agrawal Mansion,
Rani Durgawati Square, Nagpur- 26
Contact No. 9372252186
email:- ams.fire.protection@gmail.com
License no-MFS-LA/RF - 270
License no-MFS-LA/RD - 227

STAMP OF APPROVAL | 7/11

BUILDING NO 9

PROJECT NAME
SHIV-KAILASA

PROJECT ADDRESS
PLOT NO. 242, 241, 238/2, 239, 237/1, 238/1 & 247/1
MOUZA SONDAPAR, TAHASIL-HINGNA, NAGPUR

OWNER'S SIGNATURE
OM SHIVAM BUILDCON PVT. LTD.
M/s. OM SHIVAM BUILDCON PVT.LTD. AND OTHERS

ARCHITECT'S SIGNATURE
SACHIN SUTAR CA/85 18039 ARCHITECT
AR.SACHIN SUTAR L. No. 2977

NORTH

UNUSUAL SPACES
Ar.SACHIN SUTAR
A1, NATURE VIEW SOC., NEAR CHATURSHRUNGI TEMPLE,SENAPATI BAPAT ROAD,
PUNE.:- 411016.
PH.NO :020-25630533/34 9822086603

JOB NO.	DRG NO.	DATE	SCALE	DRN BY	CHD BY
--	1	30-06-2018	1:100		--