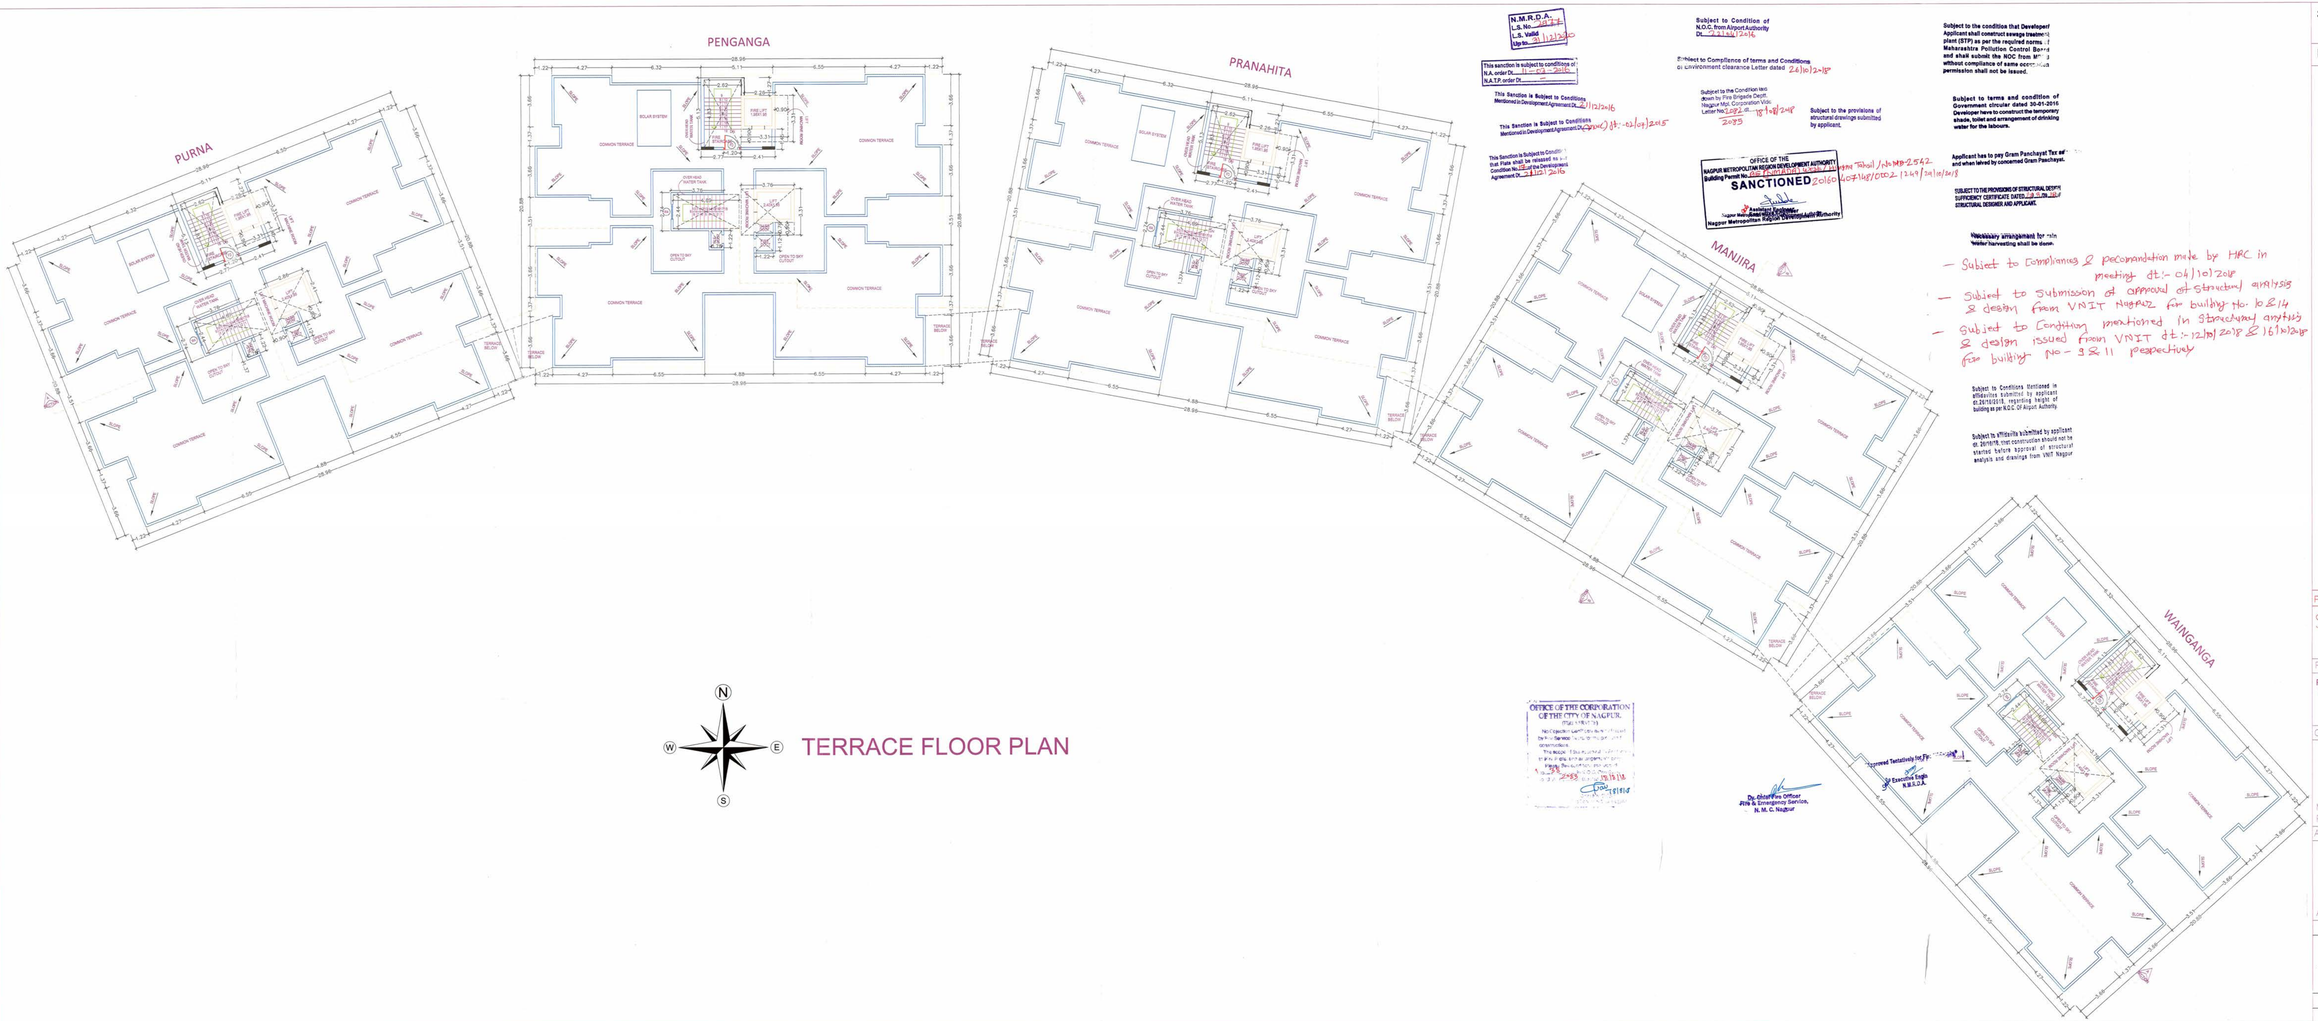


N.M.R.D.A.
L.S. No. 2977
L.S. Valid Up to 31/12/2020

This sanction is subject to conditions of N.A. order Dt. 11-02-2016 N.A.T.P. order Dt. —

This Sanction is Subject to Conditions Mentioned in Development Agreement Dt. 2/12/2016

This Sanction is Subject to Conditions Mentioned in Development Agreement Dt. 23/08/2015

This Sanction is Subject to Condition that Plate shall be released as per Condition No. 15 of the Development Agreement Dt. 2/12/2016

Subject to Condition of N.O.C. from Airport Authority Dt. 23/11/2016

Subject to Compliance of terms and Conditions of Environment clearance Letter dated 23/10/2018

Subject to the Condition laid down by Fire Brigade Deptt. Nagpur Mpl. Corporation Vide Letter No. 2024 Dt. 19/12/2018 2025

Subject to the provisions of structural drawings submitted by applicant.

OFFICE OF THE NAGPUR METROPOLITAN REGION DEVELOPMENT AUTHORITY
Building Permit No. 2016/Mouza Tehsil /Ja.No 2542
SANCTIONED 2016 Dt. 4/07/18/0002 12/07/2018
Nagpur Metropolitan Region Development Authority

Subject to the condition that Developer/ Applicant shall construct sewage treatment plant (STP) as per the required norms. of Maharashtra Pollution Control Board and shall submit the NOC from MPCB without compliance of same occupation permission shall not be issued.

Subject to terms and condition of Government circular dated 30-01-2015 Developer here to construct the temporary shade, toilet and arrangement of drinking water for the labours.

Applicant has to pay Gram Panchayat Tax as and when levied by concerned Gram Panchayat.

SUBJECT TO THE PROVISIONS OF STRUCTURAL DESIGN SUFFICIENCY CERTIFICATE DATED 2.7.18 OF STRUCTURAL DESIGNER AND APPLICANT.

Necessary arrangement for rain water harvesting shall be done.

- Subject to Compliance & recomandation made by MRC in meeting dt:- 04/10/2018
- Subject to Submisson of approval of Structural analysis & design from VNIT Nagpur for building No. 10 & 14
- Subject to Confirm mentioned in Structural analysis & design issued from VNIT dt:- 12/09/2018 & 16/10/2018 for building no - 3 & 11 respectively

Subject to Conditions mentioned in affidavits submitted by applicant on 26/10/2018, regarding height of building as per N.O.C. Of Airport Authority

Subject to affidavits submitted by applicant on 26/10/18, that construction should not be started before approval of structural analysis and drawings from VNIT Nagpur

OFFICE OF THE CORPORATION OF THE CITY OF NAGPUR

Approved Tentatively for Fire
Executive Engg. N.M.R.D.A.

Dy. Chief Fire Officer Fire & Emergency Service, N. M. C. Nagpur

N
W E
S

TERRACE FLOOR PLAN

STAMP OF APPROVAL 8/11

BUILDING NO 11

INDEX

	FIRE DOOR
	ABC FIRE EXTINGUISERS
FP/MP	FIRE PUMP
	FIRE SPRINKLER
	FIRE SPRINKLER
FCP	FIRE CONTROL PANEL
MCP	FIRE MANUAL CALL POINT
	FIRE HOOTER
FHV	FIRE HYDRANT VAVLE
HR	HR = HOSE REEL
HB	HB = HOSE BOX
	FIRE SERVICE INLET
	BUTTERFLY VALVE
	NON RETURN VALVE
	FIRE HYDRANT STAND POST
	SMOKE DETECTOR
	150 MM. DIA PIPE LINE
	100 MM. DIA PIPE LINE
	80 MM. DIA PIPE LINE
	40 MM. DIA PIPE LINE
	25 MM. DIA PIPE LINE
SMOKE EXTRACTION	SMOKE EXTRACTION SYSTEM

Authorized Fire Cntractor:-
ALERT MULTIPURPOSE SERVICES
Authorized Signatory
202, Agrawal Mansion, Rani Durgawati Square, Nagpur- 26
Contact No. 9372252186
email:- ams.fire.protection@gmail.com
License no-MFS-LA/RF - 270
License no-MFS-LA/RD - 227

PROJECT NAME
SHIV-KAILASA

PROJECT ADDRESS
PLOT NO. 242, 241, 238/2, 239, 237/1, 238/1 & 247/1
MAUZA SONDAPAR, TAHASIL-HINGNA, NAGPUR

OWNER'S SIGNATURE
OM SHIVAM BUILDCON PVT. LTD.
Director
M/s. OM SHIVAM BUILDCON PVT.LTD. AND OTHERS

ARCHITECT'S SIGNATURE
AR.SACHIN SUTAR
L. No. 2977

UNUSUAL SPACES
Ar.SACHIN SUTAR
A1, NATURE VIEW SOC., NEAR CHATURSHRUNGI TEMPLE,SENAPATI BAPAT ROAD,
PUNE.:- 411016.
PH.NO :020-25630533/34 9822086603

JOB NO.	DRG NO.	DATE	SCALE	DRN BY	CHD BY
--	1	30-06-2018	1:100		--