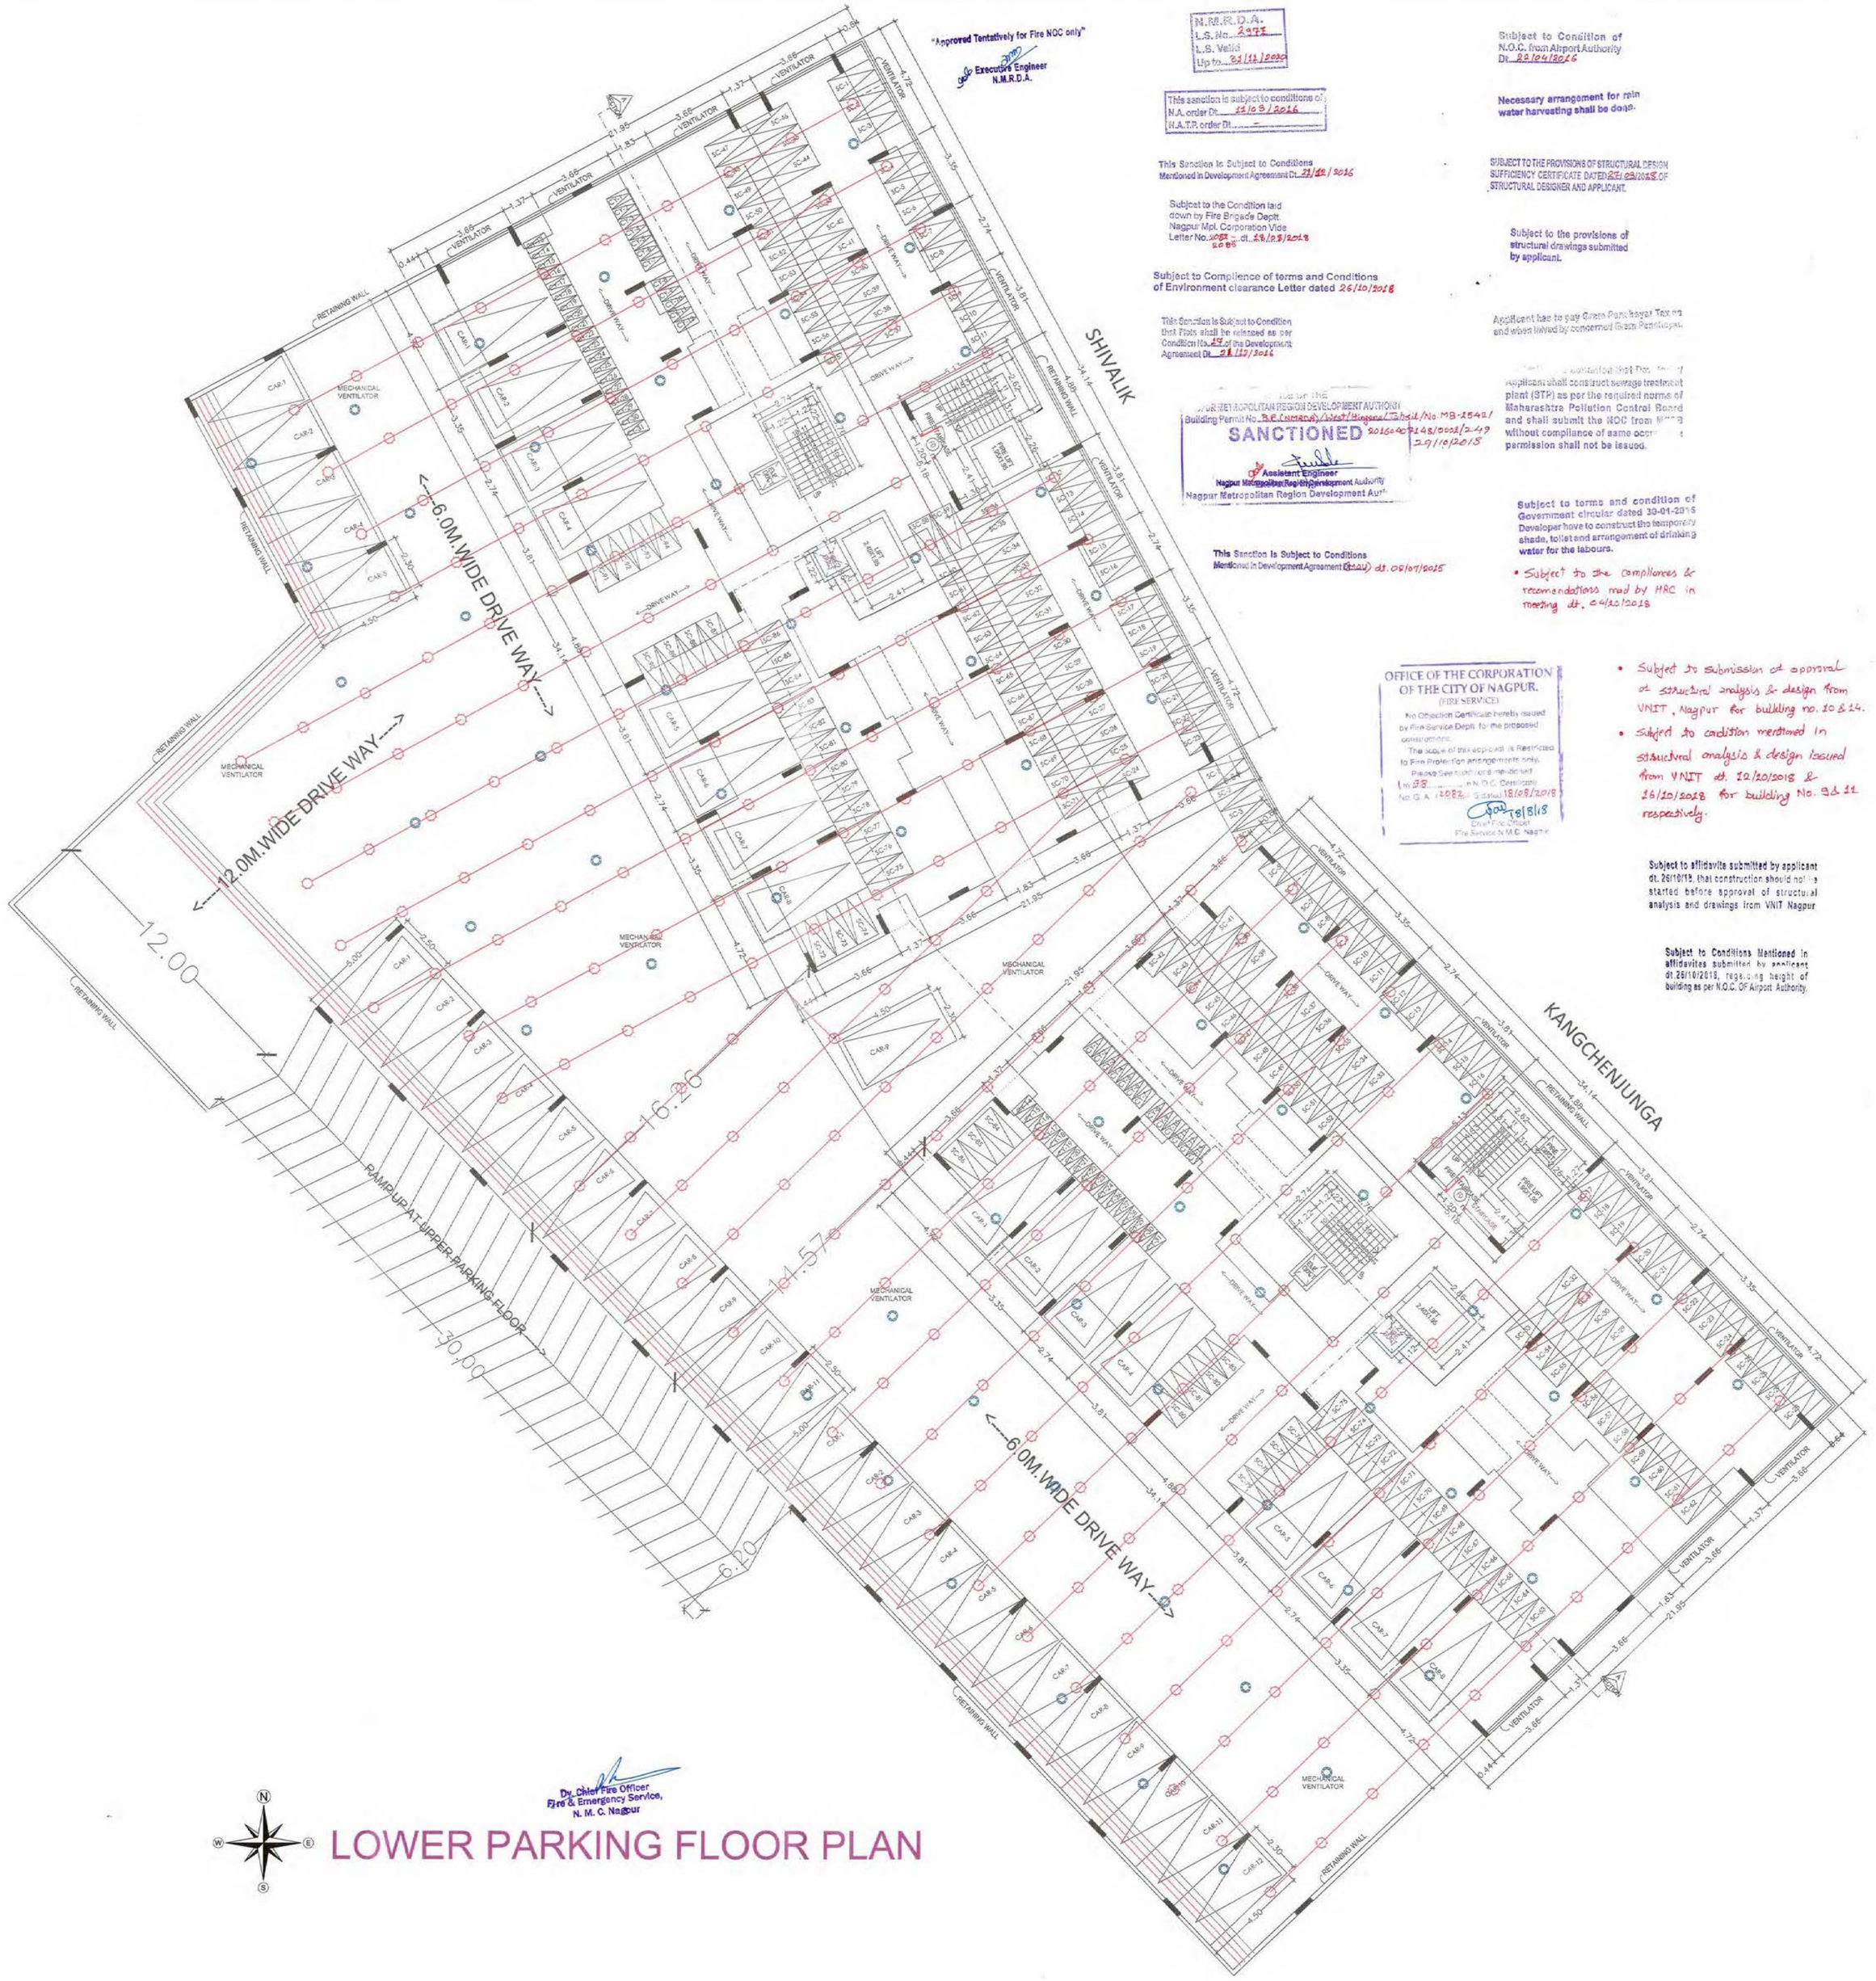


"Approved Tentatively for Fire NOC only"
Executive Engineer
N.M.R.D.A.

N.M.R.D.A.
L.S.No. 2977
L.S. Valid
Up to 31/12/2020

This sanction is subject to conditions of
N.A. order Dt. 12/8/2016
M.A.T.P. order Dt. –

This Sanction is Subject to Conditions
Mentioned in Development Agreement Dt. 21/12/2016

Subject to the Condition laid down by Fire Brigade Deptt. Nagpur Mcl. Corporation Vide Letter No. 1082 2085 dt. 26/9/2018

Subject to Compliance of terms and Conditions of Environment clearance Letter dated 26/10/2018

This Sanction is Subject to Condition that Plots shall be released as per Condition No. 19 of the Development Agreement Dt. 21/12/2016

FOR THE NAGPUR METROPOLITAN REGION DEVELOPMENT AUTHORITY
Building Permit No. B.P. (Hingna) West/Hingna/Tahsil/No.MB-1542/
SANCTIONED 2016/00248/0002/2.49
29/10/2018
Assistant Engineer
Nagpur Metropolitan Region Development Authority
Nagpur Metropolitan Region Development Authority

This Sanction is Subject to Conditions
Mentioned in Development Agreement (Final) dt. 05/07/2015

OFFICE OF THE CORPORATION OF THE CITY OF NAGPUR.
(FIRE SERVICE)
No Objection Certificate hereby issued by Fire Service Deptt. for the proposed construction.
The scope of this approval is Restricted to Fire Protection arrangements only.
Please See Layout and mentioned in the D.C. Certificate
No. G. A. 2082 Dated 18/08/2018
18/8/18
Chief Fire Officer
Fire Service N.M.C. Nagpur

Subject to Condition of N.O.C. from Airport Authority Dt. 28/04/2016

Necessary arrangement for rain water harvesting shall be done.

SUBJECT TO THE PROVISIONS OF STRUCTURAL DESIGN SUFFICIENCY CERTIFICATE DATED 23/08/2018 OF STRUCTURAL DESIGNER AND APPLICANT.

Subject to the provisions of structural drawings submitted by applicant.

Applicant has to pay Green Panchayat Tax and other taxes levied by concerned Gram Panchayat.

Applicant shall construct sewerage treatment plant (STP) as per the required norms of Maharashtra Pollution Control Board and shall submit the NOC from MPCB without compliance of same occupancy permission shall not be issued.

Subject to terms and condition of Government circular dated 30-01-2018 Developer have to construct the temporary shade, toilet and arrangement of drinking water for the labours.

- Subject to the compliances & recomandations mad by HRC in meeting dt. 04/10/2018
- Subject to submission of approval of structural analysis & design from VNIT, Nagpur for building no. 10 & 14.
- Subject to condition mentioned in structural analysis & design issued from VNIT dt. 12/10/2018 & 16/10/2018 for building No. 9 & 11 respectively.

Subject to affidavits submitted by applicant dt. 26/10/18, that construction should not be started before approval of structural analysis and drawings from VNIT Nagpur

Subject to Conditions Mentioned in affidavites submitted by applicant dt. 26/10/2018, regarding height of building as per N.O.C. Of Airport Authority.

Dy. Chief Fire Officer
Fire & Emergency Service,
N. M. C. Nagpur

LOWER PARKING FLOOR PLAN

STAMP OF APPROVAL

10

BUILDING NO 14

INDEX	
ⓕ	FIRE DOOR
	ABC FIRE EXTINGUISERS
PUMP	FIRE PUMP
	FIRE SPRINKLER
	FIRE SPRINKLER
	FIRE CONTROL PANEL
	FIRE MANUAL CALL POINT
	FIRE HOOTER
	FIRE HYDRANT VAVLE
	HR = HOSE REEL
	HB = HOSE BOX
	FIRE SERVICE INLET BUTTERFLY VALVE NON RETURN VALVE
	FIRE HYDRANT STAND POST
	SMOKE DETECTOR
	150 MM. DIA PIPE LINE 100 MM. DIA PIPE LINE 80 MM. DIA PIPE LINE 40 MM. DIA PIPE LINE 25 MM. DIA PIPE LINE
	SMOKE EXTRACTION SYSTEM

Authorized Fire Cntractor:-
ALERT MULTIPURPOSE SERVICES

Authorized Signatory

202, Agrawal Mansion,
Rani Durgawati Square, Nagpur– 26
Contact No. 9372252186
email:– ams.fire.protection@gmail.com
License no–MFS–LA/RF – 270
License no–MFS–LA/RD – 227

PROJECT NAME

SHIV–KAILASA

PROJECT ADDRESS

PLOT NO. 242, 241, 238/2, 239, 237/1, 238/1 & 247/1
MAUZA SONDAPAR, TAHASIL-HINGNA, NAGPUR

OWNER'S SIGNATURE

OM SHIVAM BUILDCON PVT. LTD
Director

M/s. OM SHIVAM BUILDCON
PVT.LTD. AND OTHERS

ARCHITECT'S SIGNATURE

SACHIN SUTAR CA/95 18039 ARCHITECT

AR.SACHIN SUTAR

L. No. 2977

NORTH	UNUSUAL SPACES
	Ar.SACHIN SUTAR A1, NATURE VIEW SOC., NEAR CHATURSHRUNGI TEMPLE,SENAPATI BAPAT ROAD, PUNE.:- 411016. PH.NO :020-25630533/34 9822086603

JOB NO.	DRG NO.	DATE	SCALE	DRN BY	CHD BY
–	1	30-06-2018	1:100		–