

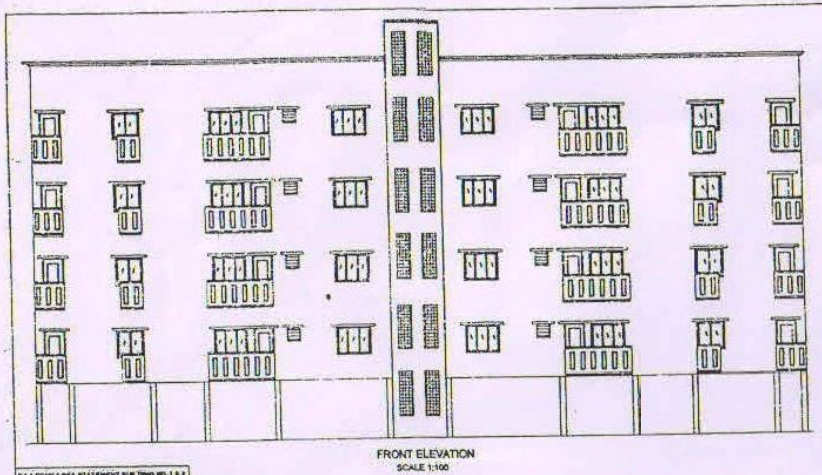


FRONT ELEVATION
SCALE 1:100

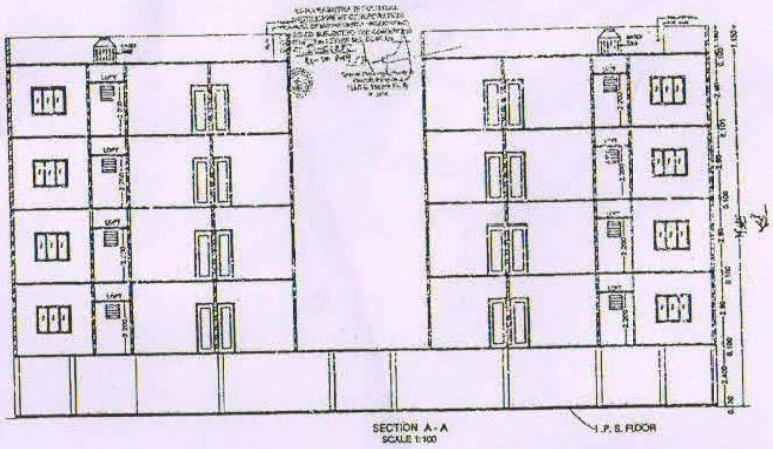

SECTION A - A
SCALE 1:100

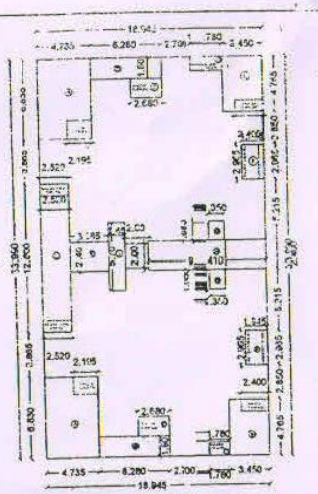

BUILDING NO. 1 & BUILDING NO 2
KEY PLAN OF FIRST FLOOR TO FOURTH FLOOR
SCALE 1:200


BALCONY AREA STATEMENT BUILDING NO.1 & 2

BALCONY AREA AT FIRST FLOOR, SECOND, THIRD & FOURTH FLOOR


(01) 2.865 X 1.50 X 2 = 8.595 SQ.MT
(02) 2.400 X 1.00 X 2 = 4.800 SQ.MT
(03) 1.780 X 1.20 X 2 = 4.272 SQ.MT
(04) 2.680 X 1.52 X 2 = 8.040 SQ.MT
(05) 2.165 X 1.50 X 2 = 6.495 SQ.MT
(06) 2.520 X 1.00 X 2 = 5.040 SQ.MT
= 37.842 SQ.MT

TOTAL BALCONY AREA BUILDING NO. 1 & 2
180.629 + 130.108 + 361.036 SQ.MT

BUILDING NO.1 & BUILDING NO.2 (TWIN BUILDING)

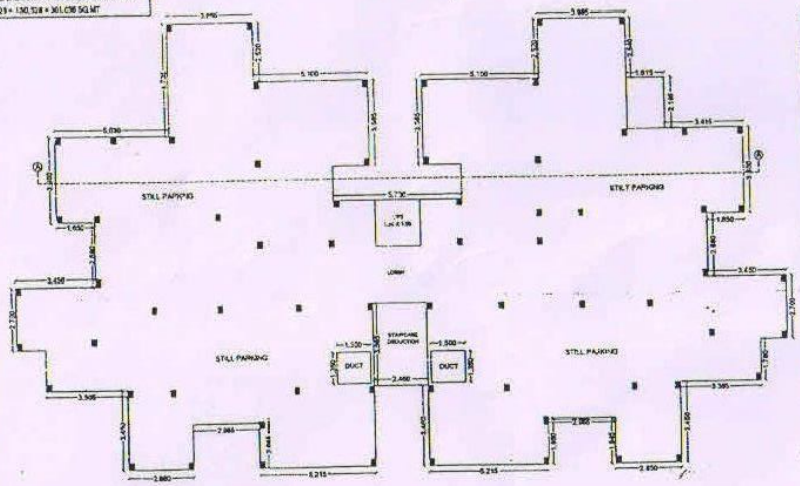

GROUND FLOOR PLAN
SCALE 1:100

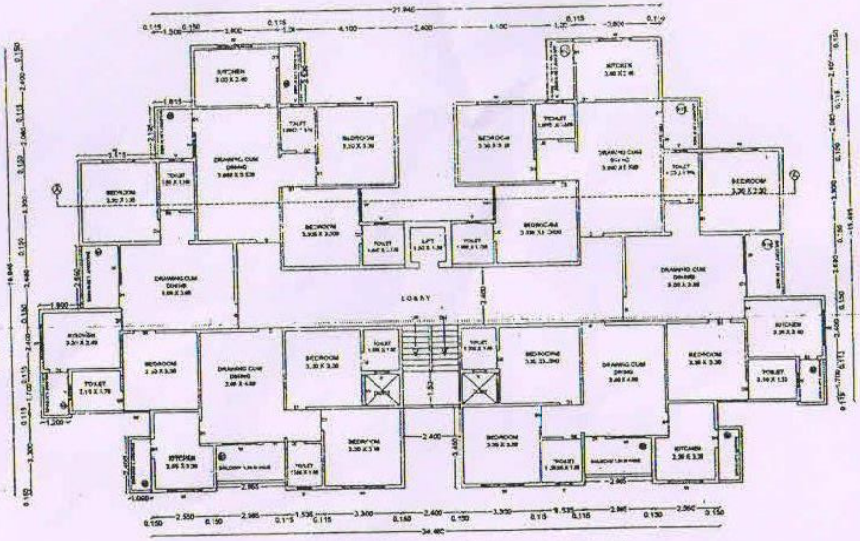

(TYPICAL GROUND FIRST SECOND THIRD FOURTH FLOOR PLAN)
SCALE 1:100

PLAN SHOWING PROPOSED CONSTRUCTION ON PLOT NO.PH-2, IN M.I.D.C. BUTIBORI INDUSTRIAL AREA, VILLAGE - REMSAPAR, TAH. NAGPUR (RURAL) & DIST. NAGPUR BELONGING TO : M/S. SUNIL HITECH ENGINEERS AND MANUFACTURERS PVT. LTD.

SCHEDULE OF OPENING

S.NO	TYPE	SIZE	DESCRIPTION
1	D	0.90mm X 2.10	FLUSH DOOR
2	D1	0.75mm X 2.10	FLUSH DOOR
3	W	1.80mm X 1.05	GLAZED WINDOW
4	W1	1.50mm X 1.05	GLAZED WINDOW
5	W2	1.20mm X 1.20	GLAZED VENTILATOR
6	V	0.60mm X 0.60	GLASS BLOCK

ARCHITECTS SIGN	OWNER'S SIGN
G. S. SHIRSHATE Architect & Int. Designer, '7/8, Degs Nagpur. '162, Netaji Subhash Nagar, Ambazari Nagpur. REG. NO-CA/1992/ Mob.- 9422641987	SCALE 1:100 & 1:200 DRAWN BY :- PRAVIN CHECK BY :- PANCHAR JOB NO. :- 01 TAITAL - SUB. DRAWING