2ND,3RD,4TH,5TH,6TH,8TH & 9TH

L.S. No. 2369
L.S. Valid
Up to 31/12/2019

Fire Drawing & Designing By
MANOPUSHP
Manopushp
Lic No. MFS-LA/F-0580 & D-0499
U.M.LOKHANDE , 70, Diware-Lay-Out, Godhani, Nagpur.
Ph. No.:9325777025 , ID: manopushp@gmail.com

"Approved Tentatively for Fire NOC only"
Assistant Engineer
N.M.R.D.A.

Dy. Chief Fire Officer
Fire & Emergency Service,
N. M. C. Nagpur

OFFICE OF THE
NAGPUR METROPOLITAN REGION DEVELOPMENT AUTHORITY
Building Permit No. BP.CNMRDA/south/NGP(R)/MB-748/201902[illegible]-746/17/12/178
Dated : 14/6/2019
SANCTIONED
Assistant Engineer
Nagpur Metropolitan Region Development Authority

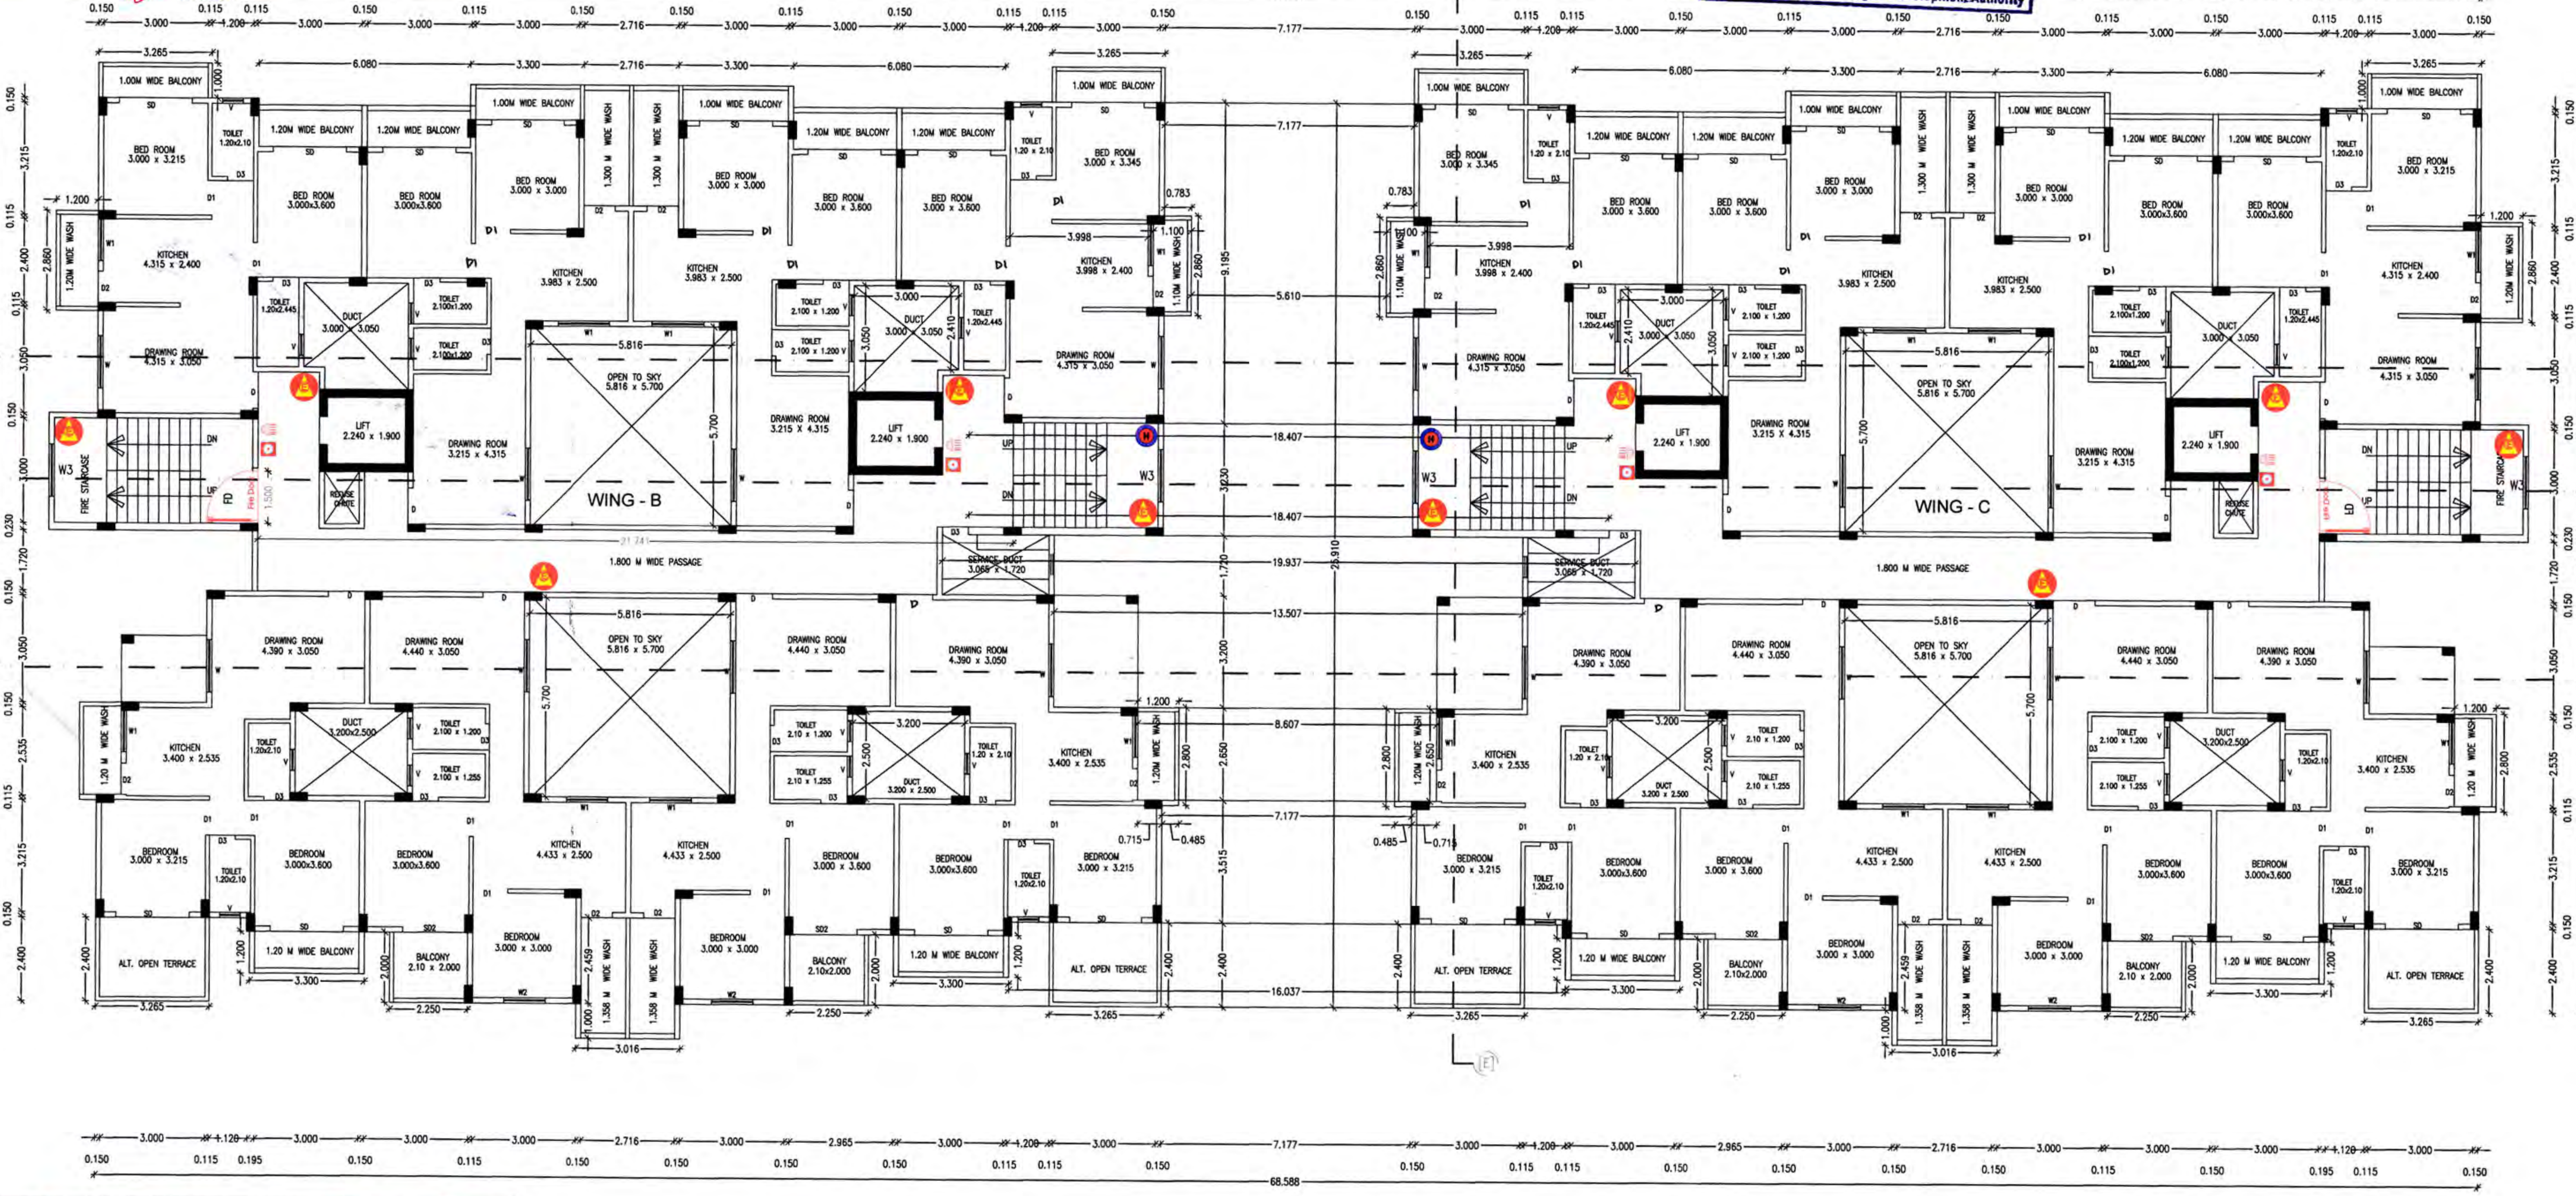

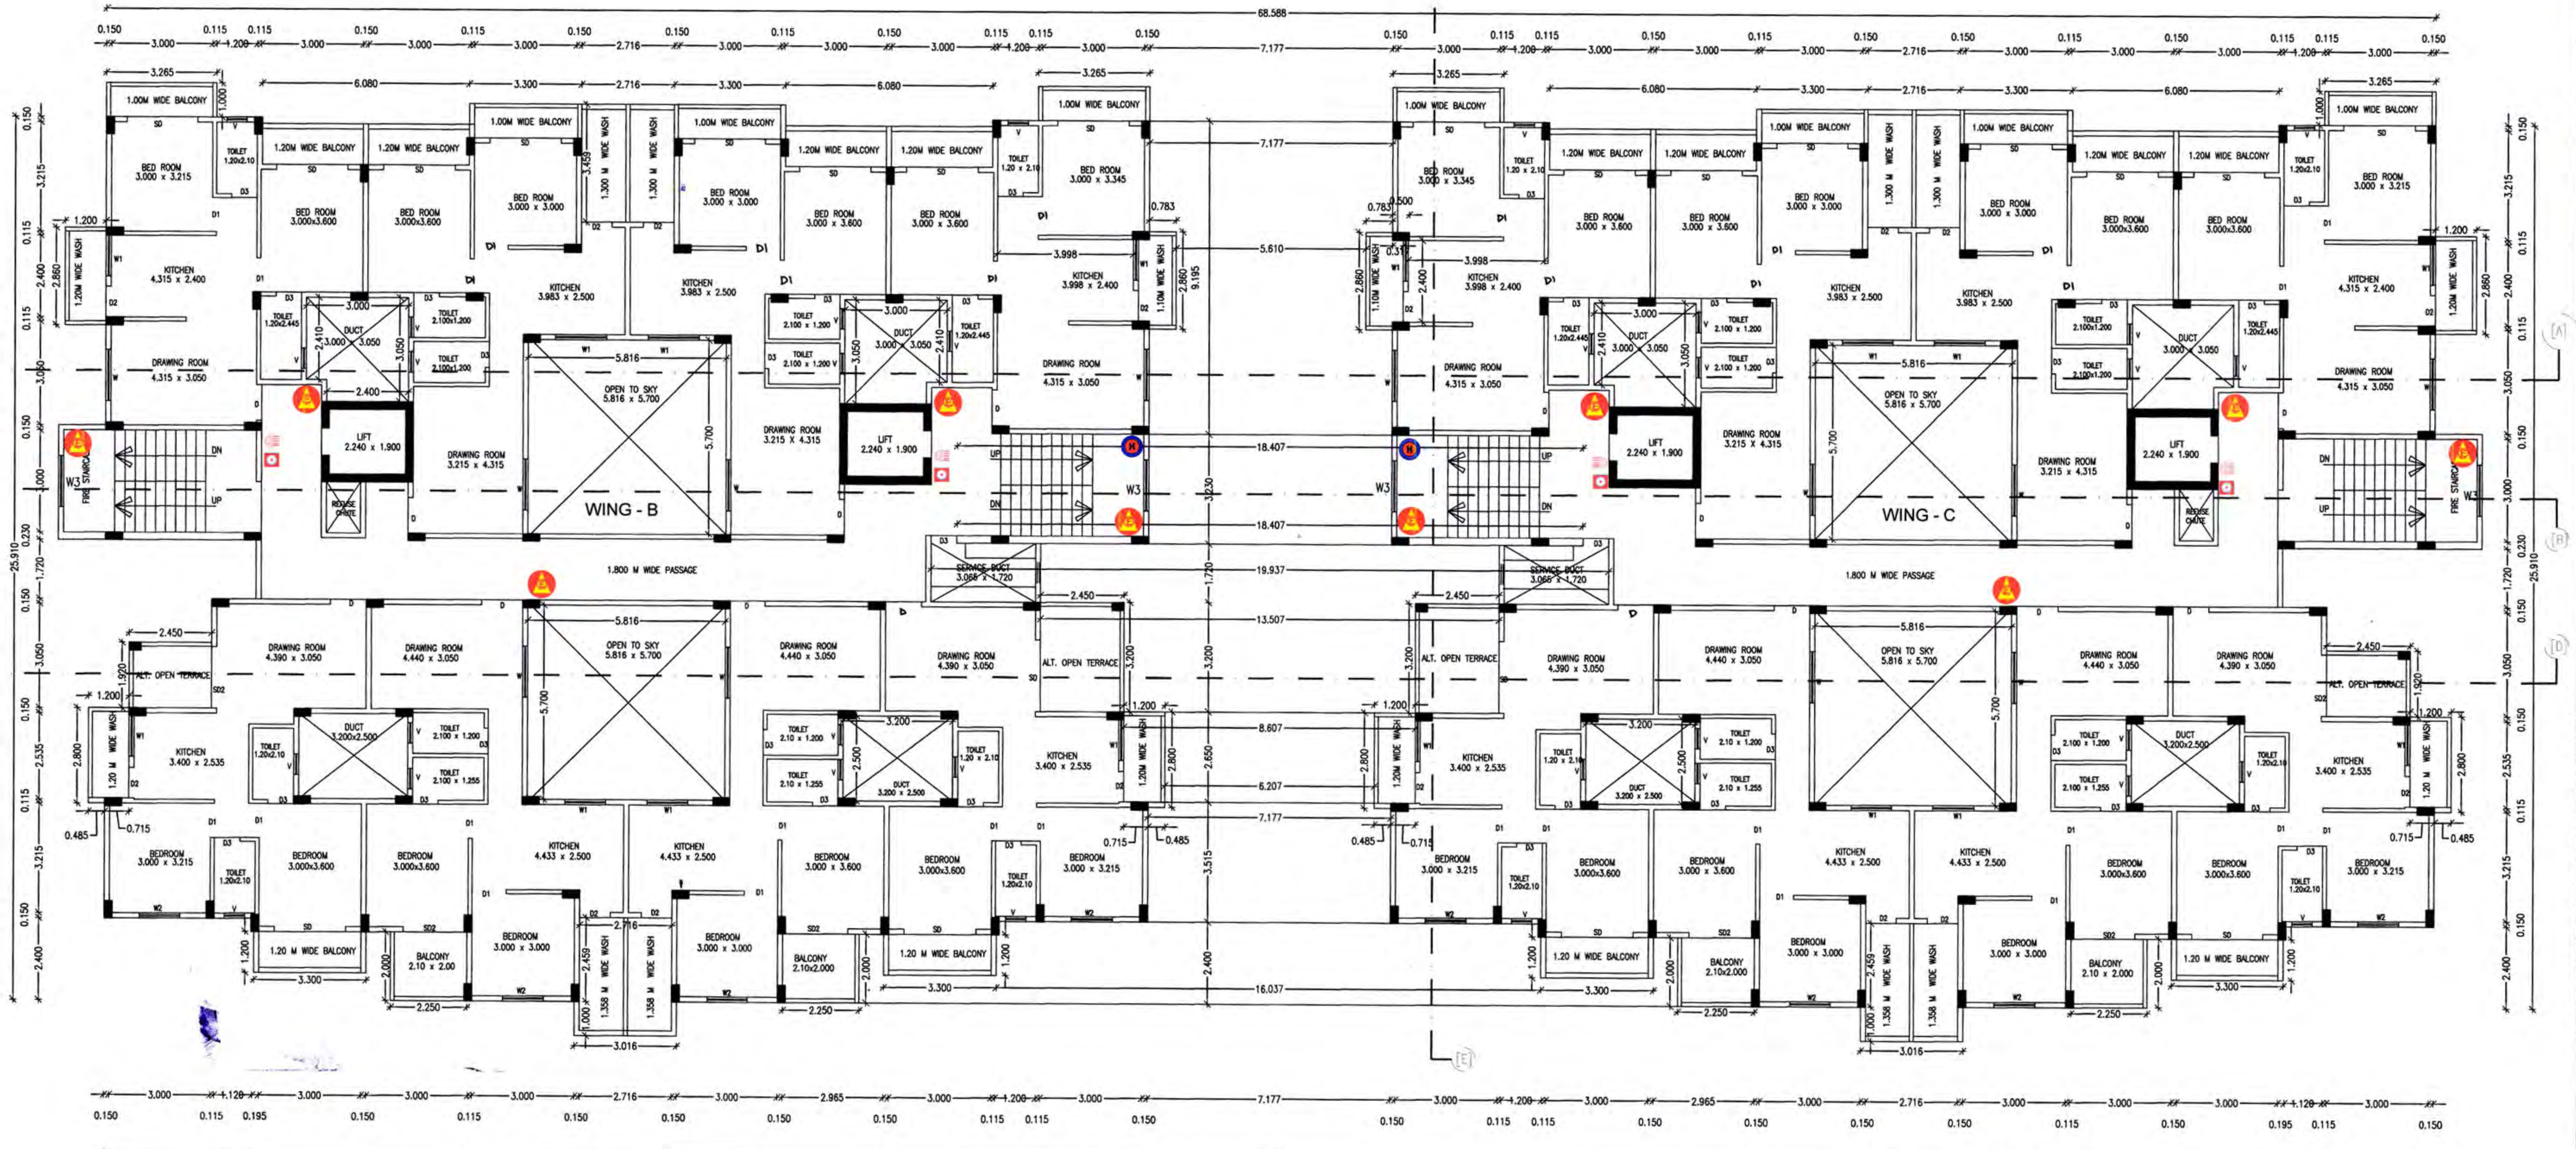

LEGEND

●	Intake Valve
●	Detector
≣D	Hooter
▣	Manual call Point
▲	Extinguisher

LEGEND

▭	Fire Buckets
⊕	Landing Valve & Hose Box
◎	Hose Reel
✻	Sprinkler
●	Hydrant Point

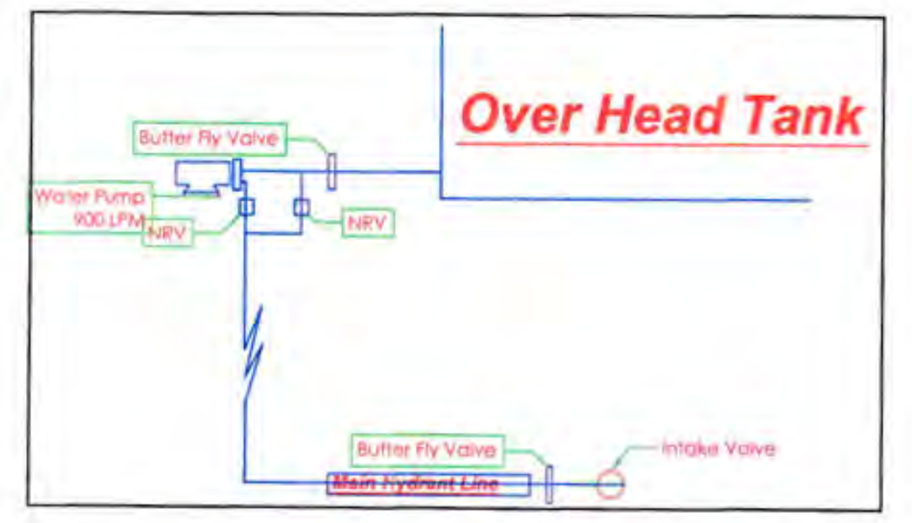

TYPICAL FLOOR PLAN
(2ND,4TH,6TH & 8TH)
SCALE 1:100
N W E S
WING -B & C

TYPICAL FLOOR PLAN
(3RD AND 5TH & 9TH FLOOR)
SCALE 1:100
N W E S
WING -B & C

OFFICE OF THE CORPORATION
OF THE CITY OF NAGPUR.
(FIRE SERVICE)
No Objection Certificate hereby issued by Fire Service Deptt. for the proposed constructions.
The scope of this approval is Restricted to Fire Protection arrangements only.
Please See conditions mentioned
1 to 33 in N.O.C. Certificate
No. G. A. / 14 /F.B.dated 06/05/2019
6/5/19
Chief Fire Officer
Fire Service N.M.C. Nagpur

ubjcet to the Condition laid down by Fire Brigade Deptt. Nagpur Mpl. Corporation Vide Letter No. FES/15 dt 06/5/2019
CFO

PROPOSED CONSTRUCTION OF MULTI FAMILY RESIDENTIAL BUILDING (GROUP HOUSING)ON KH. NO .18/3 PH. NO 38 MOUZA – PIPLA .TAH–NAGPUR(RURAL), DIST –NAGPUR
BELONGING TO :–
M/S SHREE LAXMI VENTURE PVT. LTD. THROUGH DIRECTORS
1) SHRI. VINOD PUNDLIKRAO KUBDE
2) SHRI. RAJESH HOMRAJ ROKADE
3) SHRI. GANESH HOMRAJ ROKADE
4) SHRI. UMESH RAMBHAU MHATRE

This sanction is subject to conditions of
N.A. order Dt. 4/1/2019
N.A.T.P. order Dt. ....

This Sanction is Subject to Conditions Mentioned in Development agreement Dt. 14/5/2019

SUBJECT TO THE PROVISIONS OF STRUCTURAL DESIGN SUFFICIENCY CERTIFICATE DATED 14/5/2019 OF STRUCTURAL DESIGNER AND APPLICANT

Subject to Condition of N.O.C from Airport Authority Dt 24/4/2019

Subject to the provisions of structural drawings submitted by applicant.

Necessary arrangement for rain water harvesting shall be done.

This Sanction is Subject to Condition that Flats shall be released as per Condition No. 18(a-e) Of the Development Agreement Dt. 14/5/2019

Subject to the condition that Developer/ Applicant shall construct sewage treatment plant (STP) as per the required norms of Maharashtra Pollution Control Board and shall submit the NOC from MPCB without compliance of same occupation permission shall not be issued.

Subject to terms and condition of Government circular dated 30-01-2016 that Developer have to construct the temporary shade, toilet and arrangement of drinking water for the labours.

OPENING SCHEDULE

TYPE	SIZE	DESCRIPTION
D	1.050 X 2.100	FULLY PANELLED DOOR
D1	1.000 X 2.100	FULLY PANELLED DOOR
D2	0.900 X 2.100	FULLY PANELLED DOOR
D3	0.750 X 2.100	FULLY PANELLED DOOR
SD	2.100 X 2.100	SIDLING DOOR
SD2	1.800 X 2.100	SIDLING DOOR
W	1.500 X 1.200	FULLY GLAZED WINDOW
W1	1.500 X .0.900	FULLY GLAZED WINDOW
W2	1.200 X 1.200	FULLY GLAZED WINDOW
W3	1.500 X 1.200	FULLY GLAZED WINDOW
V	0.600 X 0.600	VENTILATOR

INDEX :–

PLOT BOUNDRY SHOWN IN	▭
PROPOSED CONSTRUCTION SHOWN IN	▭

OWNER'S SIGN.

1) SHRI. VINOD PUNDLIKRAO KUBDE	3) SHRI. GANESH HOMRAJ ROKADE
2) SHRI. RAJESH HOMRAJ ROKADE	4) SHRI. UMESH RAMBHAU MHATRE

V.R.Mhatre

ARCHITECT'S SIGN.

Architect
ANJALI KADAM
B.Arch
C.O.A. / 42423
N.I.T. / 2349
N.M.C. / R-509

WAVE
DESIGNER & PLANNERS
Flat no.G-6,Cheenab Apt.Chunnabhatti Road,
Near Ajni Sq.Nagpur-440003

SCALE:– 1:100, 1:200 1:500
SHEET NO. – 7/11