EXISTING WING B & C SEVENTH FLOOR PLAN & TERRACE FLOOR PLAN

N.M.R.D.A.
L.S. No[illegible]
L.S. Valid
up to 31/12/2022

This sanction is subject to condition of N.A. order dt. [illegible]
N.A.T.P. order dt. [illegible]

Subject to the provisions of Architectural drawings submitted by applicant.

This Sanction is Subject to Condition that Plan shall be prepared as per Development Agreement dt. [illegible]

Subject to the condition that Envir- Applicant shall construct sewage treatme plant (STP) as per the required norms o Maharashtra Pollution Control Board and shall submit the NOC from MPCB without compliance of same occupation permissio not be issued.

This Sanction is Subject to Conditions Mentioned in Development Agreement Dt. 14/05/2019

Necessary arrangement for rain water harvesting shall be done

Subject to the Condition ten down by Fire Brigade Deptt. Nagpur Mpl. Corporation Vide Letter No. [illegible]

Subject to terms and condition of Government circular dated 30-01-2016 that Developer have to construct the temporary sheds, toilet and arrangement o drinking water for the labours.

SUBJECT TO THE PROVISIONS OF STRUCTURAL DESIGN STABILITY CERTIFICATE DATED [illegible] OF STRUCTURAL DESIGNER AND ARK CERT

Subject to Condition of N.O.C. from Airport Authority Dt. 24/04/2019

The Previous Building Permit No. BP/GM/NMRDA/Residential/2019/1734 dated [illegible] Land [illegible] Is Stands to be cancelled

OFFICE OF THE
NAGPUR METROPOLITAN REGION DEVELOPMENT AUTHORITY
Building Permit No. [illegible] dated [illegible]
SANCTIONED
Assistant Engineer
Nagpur Metropolitan Region Development Authority

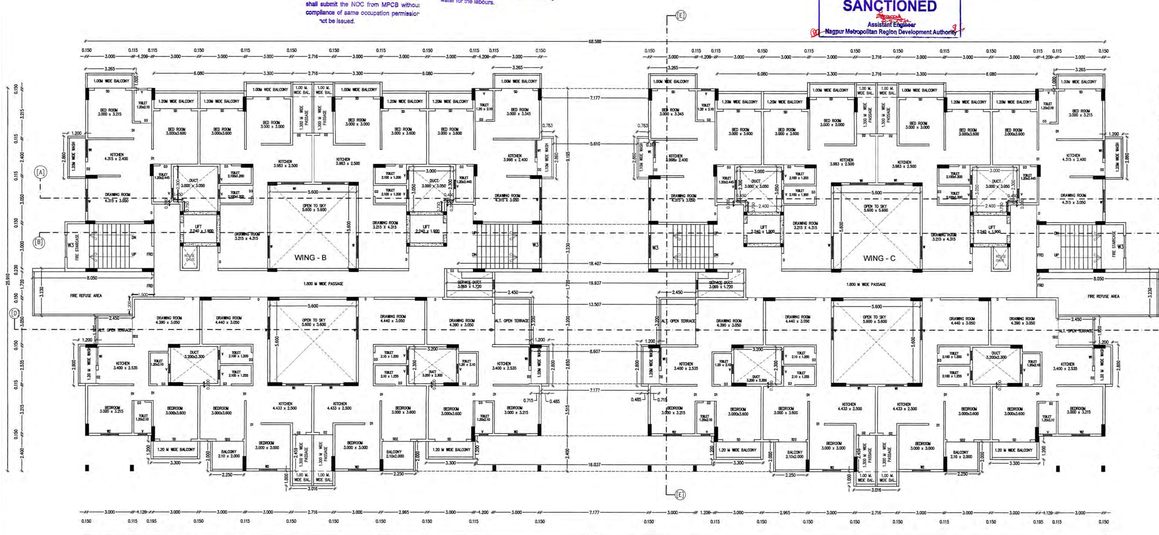

SEVENTH FLOOR PLAN
SCALE 1:100
EXISTING WING -B & C

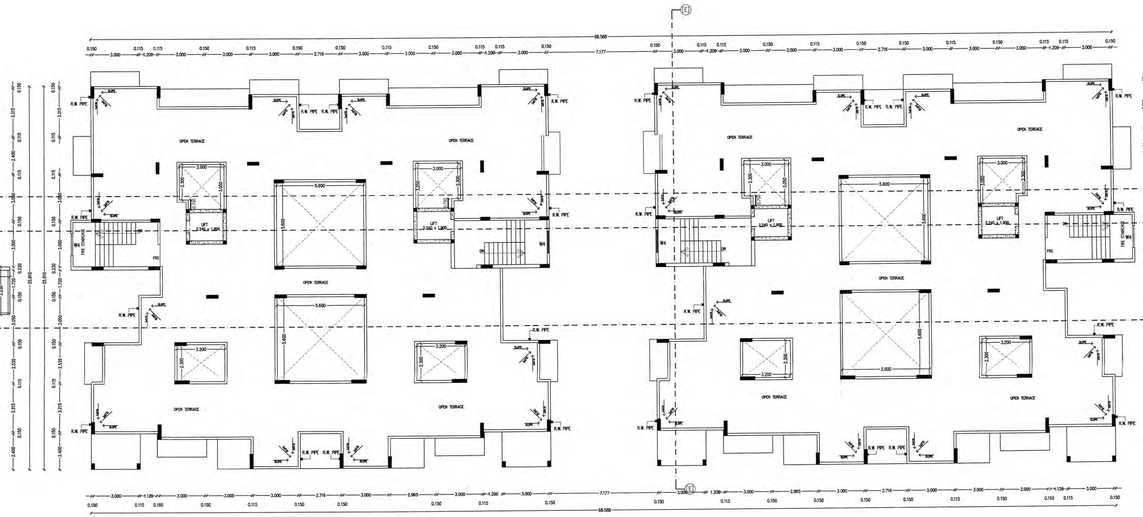

TERRACE LEVEL PLAN
SCALE 1:100
EXISTING WING -B & C

PROPOSED & EXISTING CONSTRUCTION (WING B&C) OF MULTI FAMILY RESIDENTIAL BUILDING (GROUP HOUSING) ON KH. NO. 18/3 PH. NO 38
MOUZA - PIPLA .T.-NAGPUR(RURAL), DIST -NAGPUR

BELONGING TO :-
M/S SHREE LAXMI VENTURE PVT. LTD. THROUGH DIRECTORS
1) SHRI. VINOD PUNDLIKRAO KUBDE
2) SHRI. RAJESH HOMRAJ ROKADE
3) SHRI. GANESH HOMRAJ ROKADE
4) SHRI. UMESH RAMBHAU MHATRE

FIRE REFUSE AREA REQUIRED AT WING 'B' & 'C'
TOTAL TENEMENTS AT EACH FLOOR :- 8 TENEMENTS
AREA REQUIRED :- 8 TENEMENTS X 2 FLOORS X 3 PERSONS X 0.30
= 24.00 SQ.M
FIRE REFUGE AREA REQUIRED AT WING 'B'
= 24.00 SQ.M
FIRE REFUGE AREA REQUIRED AT WING 'C'
= 24.00 SQ.M
FIRE REFUGE AREA PROVIDED AT WING 'B'
= (8.05 X 3.23) – (1.50 X 1.20)
= 24.200 SQ.M
FIRE REFUGE AREA PROVIDED AT WING 'C'
= (8.05 X 3.23) – (1.50 X 1.20)
= 24.200 SQ.M

OPENING SCHEDULE

TYPE	SIZE	DESCRIPTION
D	1.050 X 2.100	FULLY PANELLED DOOR
D1	1.000 X 2.100	FULLY PANELLED DOOR
D2	0.800 X 2.100	FULLY PANELLED DOOR
D3	0.750 X 2.100	FULLY PANELLED DOOR
SD	2.100 X 2.100	SIELING DOOR
SD2	1.800 X 2.100	SIELING DOOR
W	1.500 X 1.200	FULLY GLAZED WINDOW
W1	1.500 X 0.900	FULLY GLAZED WINDOW
W2	1.500 X 1.200	FULLY GLAZED WINDOW
W3	1.500 X 1.200	FULLY GLAZED WINDOW
V	0.600 X 0.600	VENTILATOR

INDEX
PLOT BOUNDRY SHOWN IN
EXISTING CONSTRUCTION SHOWN IN

OWNER'S SIGN.

1) SHRI. VINOD PUNDLIKRAO KUBDE 3) SHRI. GANESH HOMRAJ ROKADE
2) SHRI. RAJESH HOMRAJ ROKADE 4) SHRI. UMESH RAMBHAU MHATRE

ARCHITECT'S SIGN.

V. R. Mhatre

DESIGNED BY ARCHITECTS
Plot no. 3, Ground floor, Shri Ganeshkrupa Chowk, Near Tidke Colony, Nagpur-440022

SCALE :- 1:100, 1:200, 1:500
SHEET NO. – 01/01