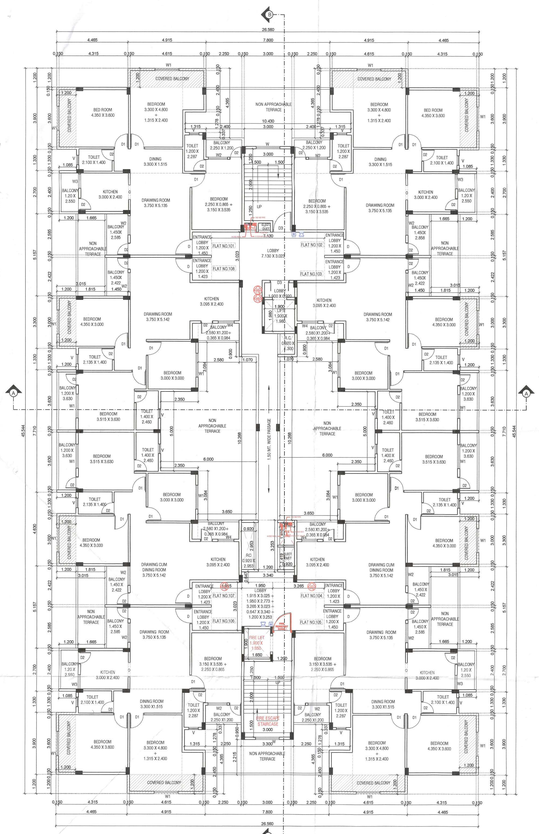

PROPOSED FIRST FLOOR PLAN (WING-A)
SCALE 1:100

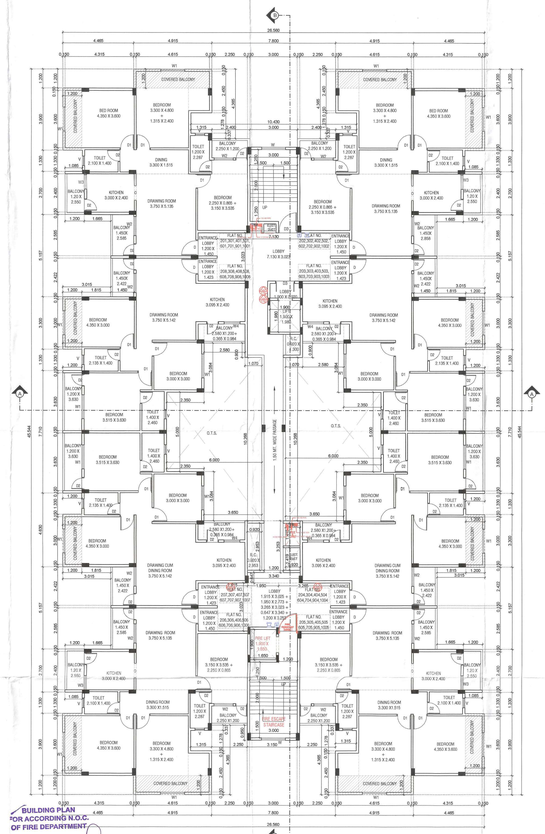

PROPOSED TYPICAL SECOND, THIRD, FOURTH,FIFTH,SIXTH, SEVENTH, NINTH,TENTH FLOOR PLAN (WING-A)
SCALE 1:100

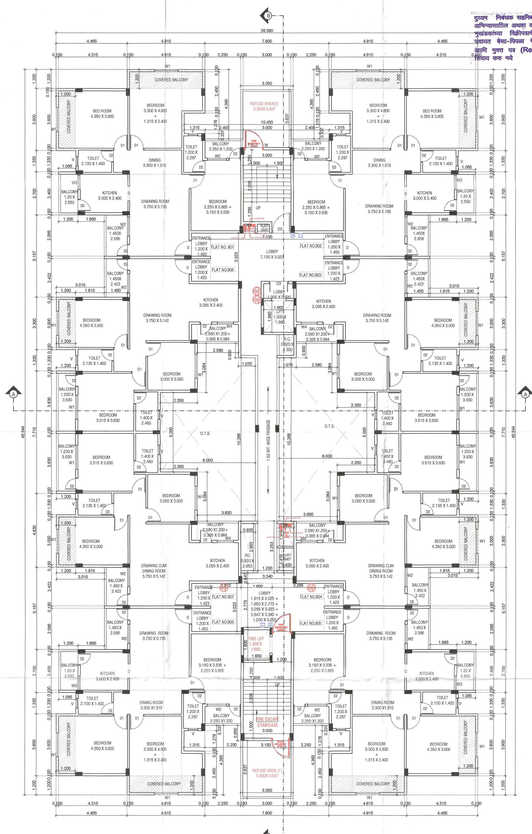

EIGHTH FLOOR PLAN (WING-A)
SCALE 1:100

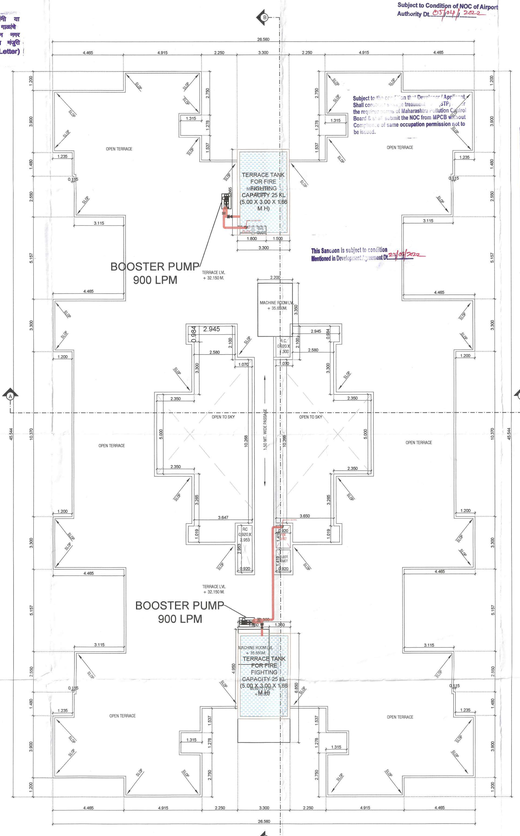

PROPOSED TERRACE FLOOR PLAN (WING-A)
SCALE 1:100

BUILDING PLAN
AS PER ACCORDING N.O.C.
OF FIRE DEPARTMENT

Nagar Panchayat Besa - Pipla

Planning Assistant
Nagar Panchayat Besa-Pipla

STATION OFFICER (HQ)
FIRE & EMERGENCY SERVICE
N.M.C., NAGPUR

Subject to Condition of NOC of Airport Authority Dt. 07/12/2022

NAGPUR MUNICIPAL CORPORATION
NAGPUR
(FIRE AND EMERGENCY SERVICE)
Provisional Fire Safety Approval Certificate has been issued by Fire & Emergency Services Dept. for the ground+ten+tenth floor. The grant of this approval is Recognized in the Prevention and Life Safety Measures only.
Please See conditions mentioned in Sl. No. 1 to 36
In Provisional Fire Safety Approval Certificate No. FES / ..... / FPO Dated .....
Chief Fire Officer
Fire & Emergency Service
N.M.C. Nagpur

OFFICE OF THE NAGAR PANCHAYAT BESA-PIPLA
Building Permit No. .....
Date .....
SANCTIONED
Nagar Panchayat Besa-Pipla
Nagar Panchayat Besa-Pipla

SUBJECT TO THE PROVISIONS OF STRUCTURAL DESIGN SUFFICIENCY CERTIFICATE DATED ..... OF STRUCTURAL ENGINEER AND APPLICANT

SHEET NO. - 03/05
FLOOR PLAN (WING A)
PROPOSED COMMERCIAL CUM MULTY - FAMILY RESIDENTIAL BUILDING PLAN ON KH. NO.-136/2-A, P.H. NO. -38, MOUZA - PIPLA, TAL. - NAGPUR (GRAMIN) DIST. - NAGPUR

BELONGING TO :
1)M/S. GOLDEN HOMES INFRASTRUCTURES THROUGH SHRI. ASHOK WEDPRAKASH AGRAWAL

SCHEDULE OF OPENINGS

SR NO	TYPE	SIZE	DESCRIPTION
01	D	1.00 X 2.10	T.W. PANELLED DOOR
02	D1	0.90 X 2.10	T.W. PANELLED DOOR
03	D2	0.75 X 2.10	T.W. PANELLED DOOR
04	W	1.50 X 1.80	T.W. GLAZED WINDOW
05	W1	1.50 X 1.50	T.W. GLAZED WINDOW
06	W2	1.20 X 1.50	T.W. GLAZED WINDOW
07	W3	1.00 X 1.20	T.W. GLAZED WINDOW
08	V	0.60 X 0.60	M.S. LOUVERED VENTILATOR
09	F.R.D.	1.20 X 2.10	FIRE RESISTANT DOOR
10	D3	1.20 X 2.10	T.W. PANELLED DOOR

LEGEND :
PLOT BOUNDRY SHOWN IN
PROPOSED CONSTRUCTION SHOWN IN
EXISTING CONSTRUCTION SHOWN IN

SUBMISSION DRAWING

ARCHITECT		North
	Date	
	Dwg. No. SUB-01	
	Dwg by CHANDU SIR	
	Scale 1:100	

OWNER
1) M/S. GOLDEN HOMES INFRASTRUCTURES THROUGH
SHRI. ASHOK WEDPRAKASH AGRAWAL

ARCHITECT
C.D. Ghirpunje
C.A./2001/27532
N.T. No.1321
N.M.C. No./R-196

V I S I T E R
ARCHITECTS, INTERIOR DESIGNERS, PLANNER, LANDSCAPE ARCHITECT, P.M.C.,
VISTARA HEIGHTS, 4TH FLOOR, PLOT NO. 146-151, OPP. GAJANAN MAHARAJ MANDIR, ZENDA CHOWK, DHARAMPETH, NAGPUR - 440010.
MOB. NO. : 9423155320
EMAIL : chandu1563@gmail.com

LEGENDS -

- FIRE DOOR
- ABC FIRE EXTINGUISHER
- CO2 FIRE EXTINGUISHER
- FIRE PUMP
- FIRE SPRINKLE - PENDENT TYPE - 68 DC
- FIRE ALARM CONTROL PANEL
- FIRE MANUAL CALL POINT
- FIRE HOOTER WITH PA TALK BACK
- FIRE HYDRANT VALVE
- HR-HOSE REEL
- HB-HOSE BOX
- SD-SMOKE DETECTOR
- AIR RELEASE VALVE
- BUTTERFLY VALVE
- BALL VALVE
- NRV-NON RETURN VALVE
- BELLOW
- Y-STRAINER
- FIRE HYDRANT STAND POST
- FIRE SERVICE INLET
- BUTTERFLY VALVE
- NON RETURN VALVE
- 100 NB PIPE LINE - HYDRANT
- 80 NB PIPE LINE
- 50 NB PIPE LINE
- 25 NB PIPE LINE

TERRACE TANK DETAILS -
TERRACE TANK FOR FIRE FIGHTING CAPACITY 25 KL X 02 NO. (5.00 X 3.00 X 1.66 M H)

PUMP DETAILS -
BOOSTER PUMP FOR FIRE FIGHTING CAPACITY 900 LPM - 02 NO.

Note:-
1) Subject to payment of premium in installments as per UDCR clause no. 21.19,
2) Subject to submission of 7/12 of land under Reservation in the name Nagar Panchayat Besa-Pipla prior to D.C.

FIRE CONSULTANT & CONTRACTOR -
M/S PREFIX ENTERPRISES
ADD-PLOT NO.15, VAISHNA MATA NAGAR, HUDKESHWAR POLICE STATION, PIPLA ROAD, NAGPUR.
MOB. NO. 8149977886
PREFIX ENTERPRISE Email :- prefix.enterprises@gmail.com
LICENCE NO - MFS - LA/RF-545
LICENCE NO - MFS - LA/RD-523
LICENCE NO - MFS - LA/RP-NIL

FIRE CONSULTANT SEAL & SIGN-

PREFIX ENTERPRISES
Plot No. 5, Vaishnava Mata Mandir, Pipla Road, Nagpur-440034
LICENCE NO : MFS-LA/RF-545
MFS-LA/RD-523

AUTHORISED SIGNATORY

DESIGN BY - A.V.K	DRAWN BY - A.V.K	SHEET - FF-REV-1
DATE - 15/12/2023	CHECKED BY - VAIBHAV G.	03 OF 05
SCALE - 1:100	APPROVED BY - MOHAN G.	