
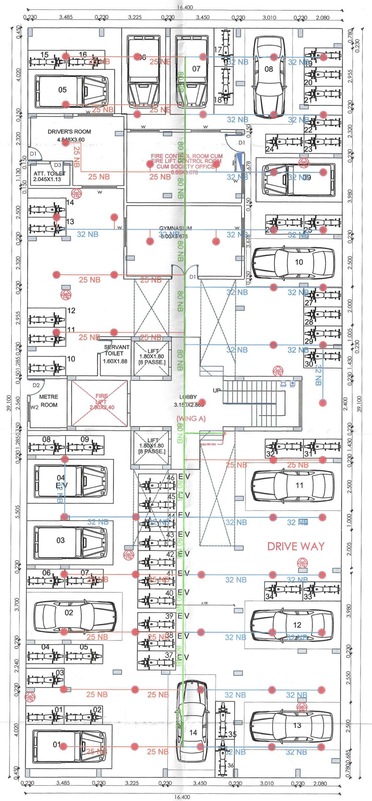


WING A

GROUND FLOOR

SCALE:- 1:100


WING-A		REMARK
CAR [TOTAL]	14	1 TO 14
SCOOTERS [TOTAL]	46	1 TO 46
CAR [E.V]	3	
SCOOTERS [E.V]	10	

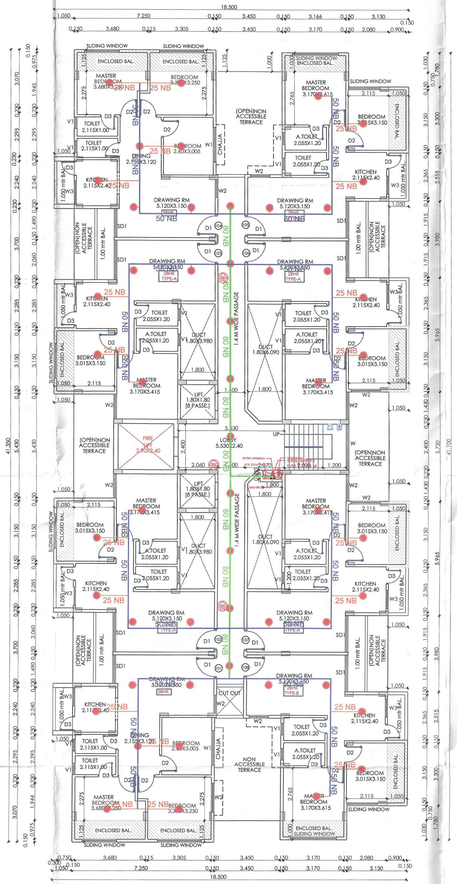

WING A

1st FLOOR

SCALE:- 1:100

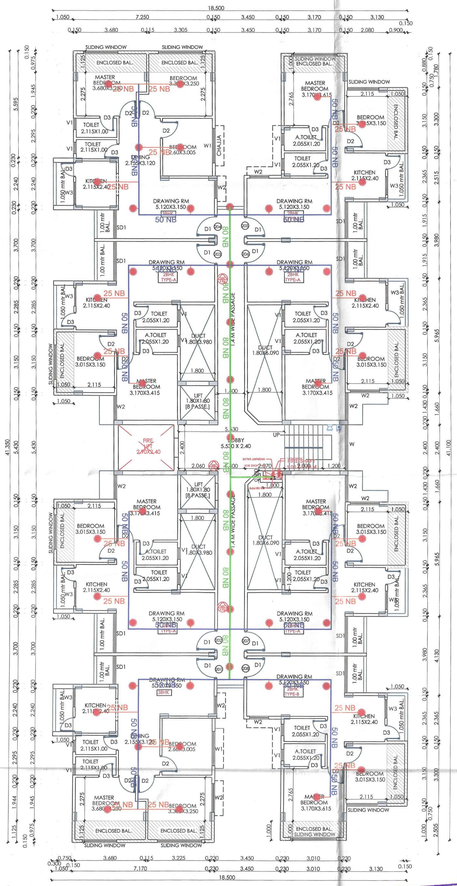

WING A


TYPICAL 2nd to 7th FLOOR

SCALE:- 1:100

FIRE AND EMERGENCY SERVICE
APPROVED
VIDE LETTER NO. CFO/FES/ DATE / /
(The Scope of this approval is restricted to fire protection arrangements only, this approval should not be treated / presumed as approval for Civil/Architectural drawings)
Station Officer
N.M.R.D.A./M.I.D.C./M.I.T., Nagpur

Tentatively Approved:
For Fire N.O.C. Only
Building Engineer(North)
Nagpur Improvement Trust

Necessary arrangement for rain water harvesting shall be done

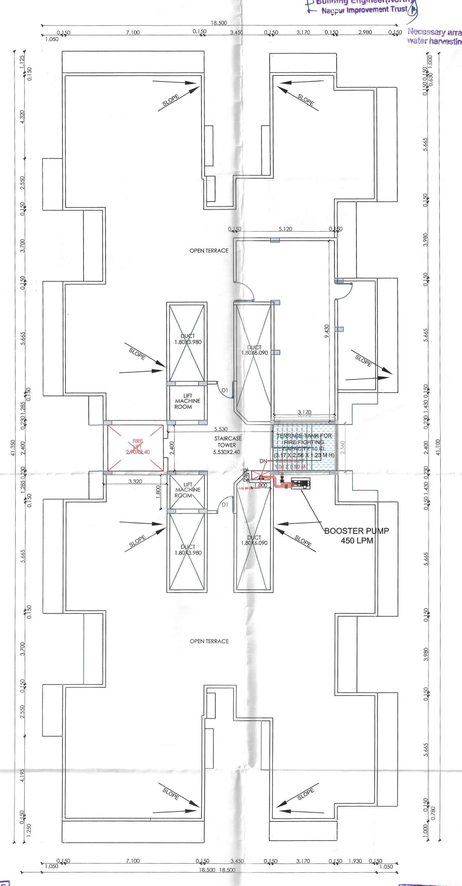

WING A

TERRACE FLOOR PLAN

SCALE:- 1:100

This plants are approved for Fire Safety Point of view only, signed in token of Approved Subject to requirement U/no. CFO/FES/NMR(A)/113/22/08/2023

NT
L.S. No. 1820
Serial No.
Valid upto 31/12/2024

SHEET :3/9 - WING - A

PROPOSED BUILDING PLAN FOR MULTI FAMILY DWELLING UNIT ON K.H. NO 248/2, C.T.S. NO. 1042, SHEETNO. 550/83, WARD NO. 61, MOUZA -ZINGABAI TAKLI (CITY) TEHSIL & DIST. NAGPUR

BELONGS TO:-
M/S IKON REMEDIES PVT. LTD. REPRESENTED THROUGH
1) MR. MAHESH S/O CHANDRABHAN KINGRANI
2) MR. RAJESH S/O CHANDRABHAN KINGRANI

OFFICE OF THE NAGPUR IMPROVEMENT TRUST
Building Permit No. BP(N)/GP&E/NO 0111.25619
Date: T.P.N. 2023011.82m.
SANCTIONED
15779
18/01/2024
18/01/24
Building Engineer
Nagpur Improvement Trust

SCHEDULE OF OPENING				
D1	DOOR	1.065 x 2.150	T.W. PANELED DOOR	
D2	DOOR	1.000 x 2.150	"	D0 "
D3	DOOR	0.750 x 2.150	"	D0 "
SD1	SLIDING WINDOW	1.800 x 1.250	"	D0 "
SD2	SLIDING WINDOW	1.400 x 1.250	"	D0 "
FRD	FIRE DOOR	1.050 x 2.150	"	D0 "
W	WINDOW	2.400 x 1.200	"	D0 "
W1	WINDOW	1.800 x 1.500	"	D0 "
W2	WINDOW	1.000 x 1.500	"	D0 "
W3	WINDOW	0.950 x 1.250	"	D0 "
V	VENTILATOR	0.600 x 0.600	"	D0 "

PLOT BOUNDARY SHOWN IN
PROPOSED CONSTRUCTION SHOWN IN

NOTE :-
ALL DIMENSIONS ARE IN METERS | SCALE: 1:100,1:200 | DATE:

Owners Name & Signature :-

M/S IKON REMEDIES PVT. LTD.
REPRESENTED THROUGH:-

1)MR. MAHESH S/O CHANDRABHAN KINGRANI

2)MR. RAJESH S/O CHANDRABHAN KINGRANI

Architect Name & Signature :-

SYED MOBIN ARCHITECTS
Regn. No.-CA/2002/29182
NIT Survey No. 182/2
NMC Lic. No.- NMC/R-263

JOB NO. 2010/20 | DWG NO. SD/01/R0

DRAWN: F.R. | CHECKED: SMA

ARCHITECT
SYED MOBIN ARCHITECTS
PLANNING, ARCHITECTURAL & INTERIOR CONSULTANTS
301,7/2, STYLE HOMES,BYRAMJI TOWN,
N A G P U R (M.S.) - 4 4 0 0 1 3.
PHONE: (0712) 2588900, 2588901
WEBSITE: www.syedmobin.com,
EMAIL: sma@indiqvision.com

LEGENDS -

- ABC FIRE EXTINGUISHER
- CO2 FIRE EXTINGUISHER
- FIRE PUMP
- FIRE SPRINKLE - PENDENT TYPE - 68 DC
- FIRE ALARM CONTROL PANEL
- FIRE MANUAL CALL POINT
- FIRE HOOTER WITH PA TALK BACK
- FIRE HYDRANT VALVE
- HR-HOSE REEL
- HB-HOSE BOX
- AIR RELEASE VALVE
- BFV BUTTERFLY VALVE
- BALL VALVE
- NRV-NON RETURN VALVE
- BELLOW
- Y-STRAINER
- MV-MECHNICAL VENTILATION (EXAUST BLOWER/FAN)
- FHP FIRE HYDRANT STAND POST
- FIRE SERVICE INLET
- BUTTERFLY VALVE
- NON RETURN VALVE
- 150 NB PIPE LINE - HYDRANT
- 100 NB PIPE LINE - HYDRANT
- 100 NB PIPE LINE - SPRINKLER
- 80 NB PIPE LINE
- 50 NB PIPE LINE
- 40 NB PIPE LINE
- 32 NB PIPE LINE
- 25 NB PIPE LINE

TERRACE TANK DETAILS -
TERRACE TANK FOR FIRE FIGHTING CAPACITY 02 NO. X 10 KL (3.17 X 2.56 X 1.23 M H)

UG TANK DETAILS -
UNDERGROUND WATER TANK FOR FIRE FIGHTING CAPACITY 50 KL (6.00 X 4.00 X 2.08 M DEEP)

PUMP DETAILS -
1) MAIN PUMP 1620 LPM - 01 NO.
2) DIESEL PUMP 1620 LPM - 01 NO.
3) JOCKEY PUMP 180 LPM - 01 NO.
4) BOOSTER PUMP 450 LPM - 02 NO.

FIRE CONSULTANT & CONTRACTOR -

PREFIX ENTERPRISE
M/S PREFIX ENTERPRISES
ADD-PLOT NO.15, VAISHNA MATA NAGAR, HUDKESHWAR POLICE STATION, PIPLA ROAD, NAGPUR.
MOB. NO. 8149977886
Email :- prefix.enterprises@gmail.com
LICENCE NO - MFS - LA/RF-545
LICENCE NO - MFS - LA/RD-523
LICENCE NO - MFS - LA/RP-NIL

FIRE CONSULTANT SEAL & SIGN-

PREFIX ENTERPRISES
Plot No. 5, Vaishnav Mata Mandir,
Pipla Road, Nagpur- 440034
LICENCE NO : MFS-LA/RF-545
MFS-LA/RD-523

AUTHORISED SIGNATORY

DESIGN BY - A.V.K	DRAWN BY - A.V.K	SHEET -	
DATE - 03/07/2023	CHECKED BY- VAIBHAV G.	FF-REV-0 03 OF 09	
SCALE - 1:100	APPROVED BY- VAIBHAV G.		