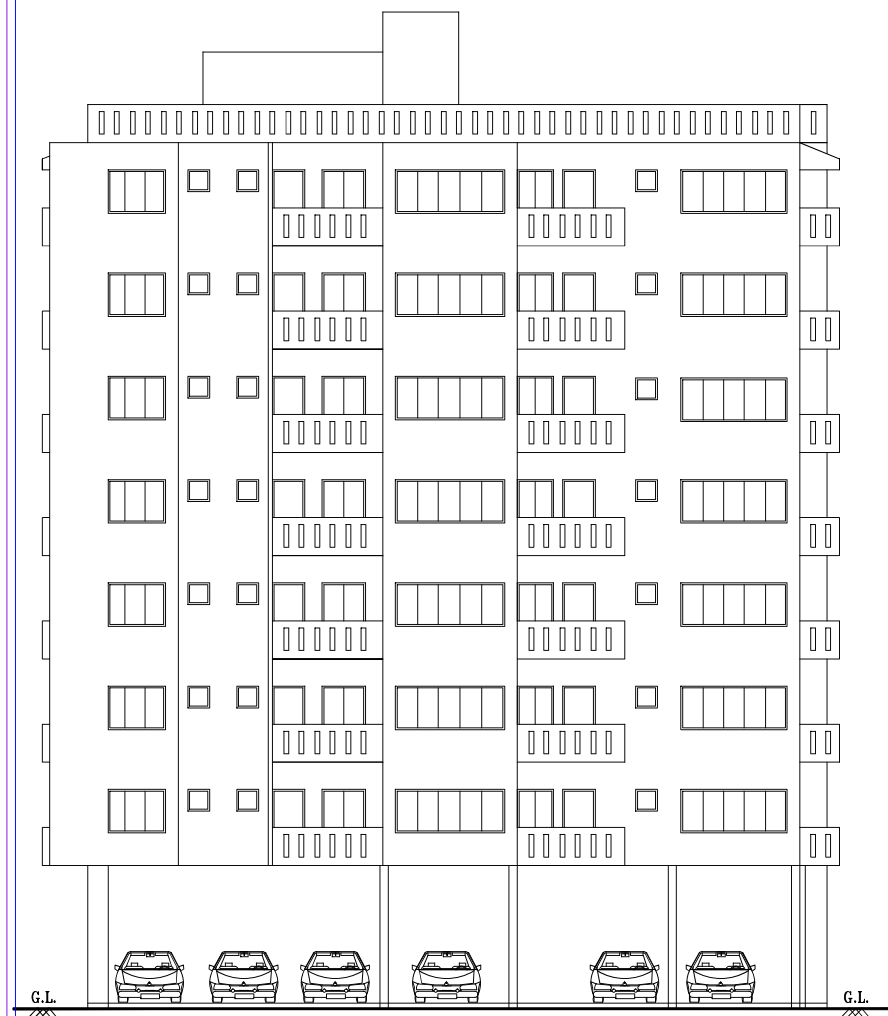

FRONT ELEVATION
SCALE 1:100

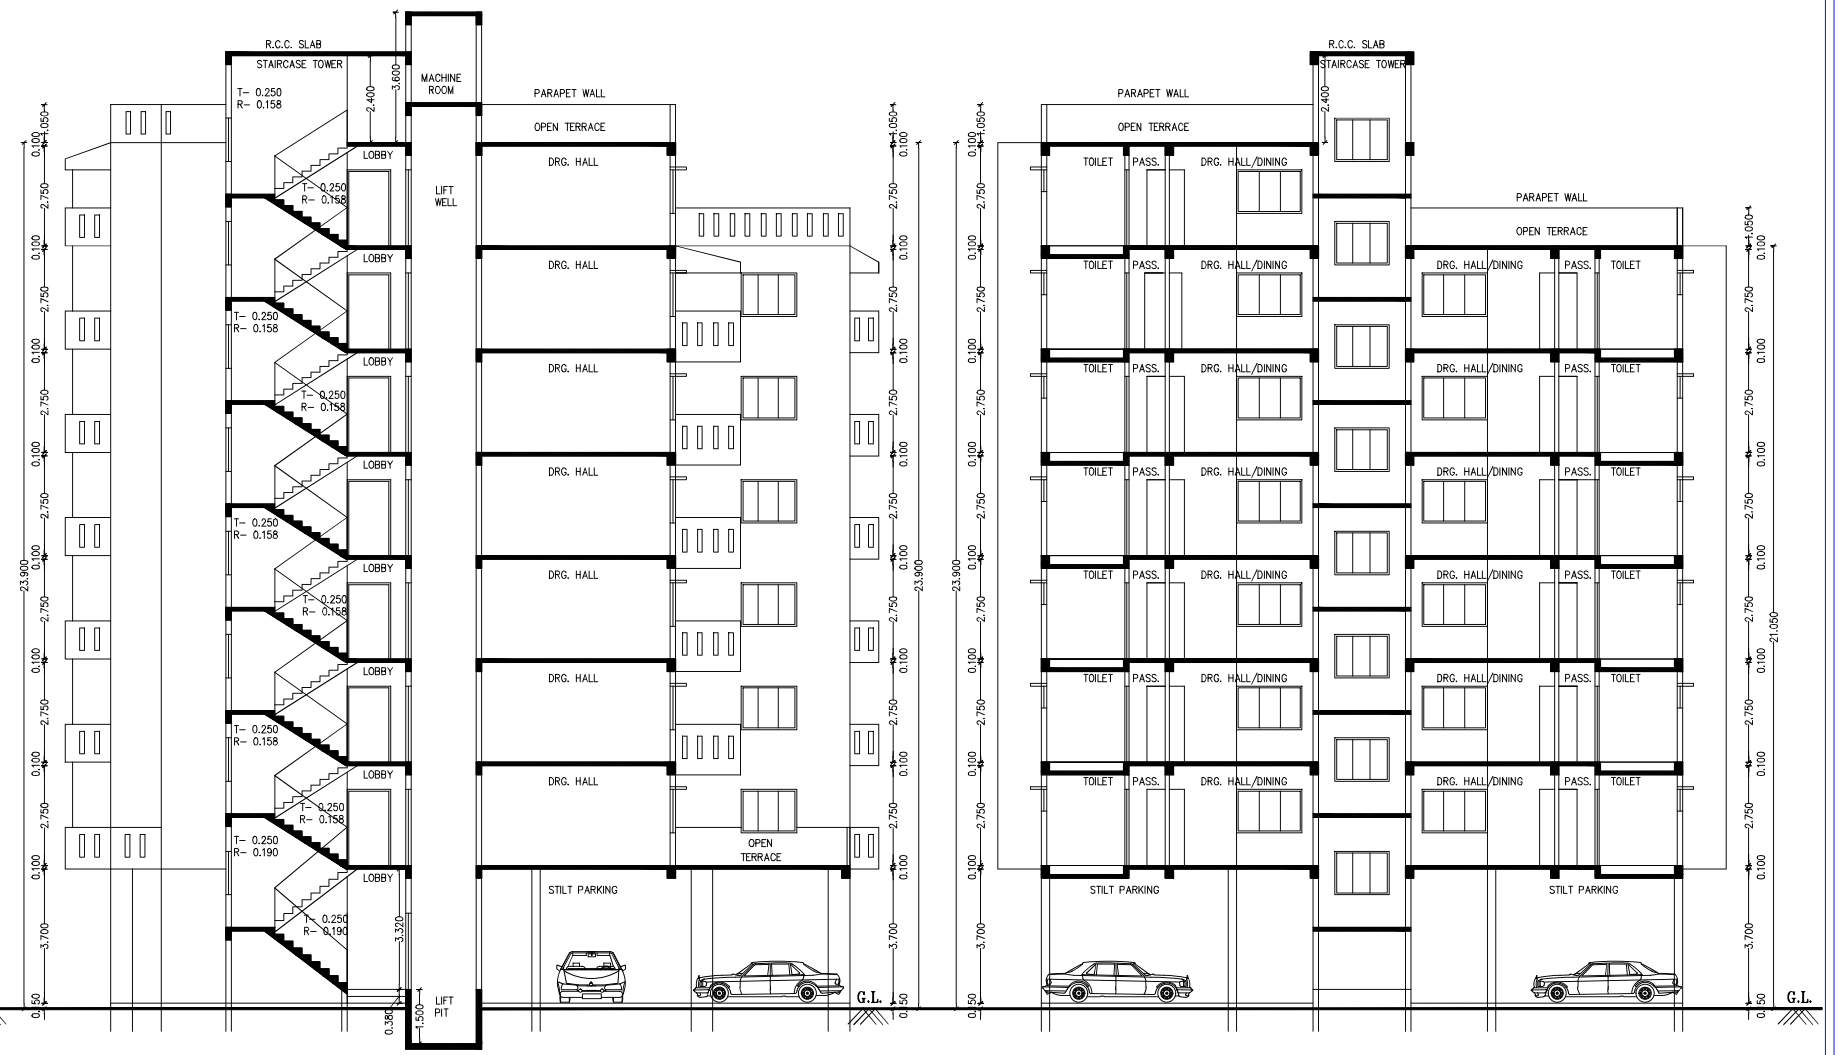

SECTION ON A-A
SCALE 1:100

SECTION ON B-B
SCALE 1:100

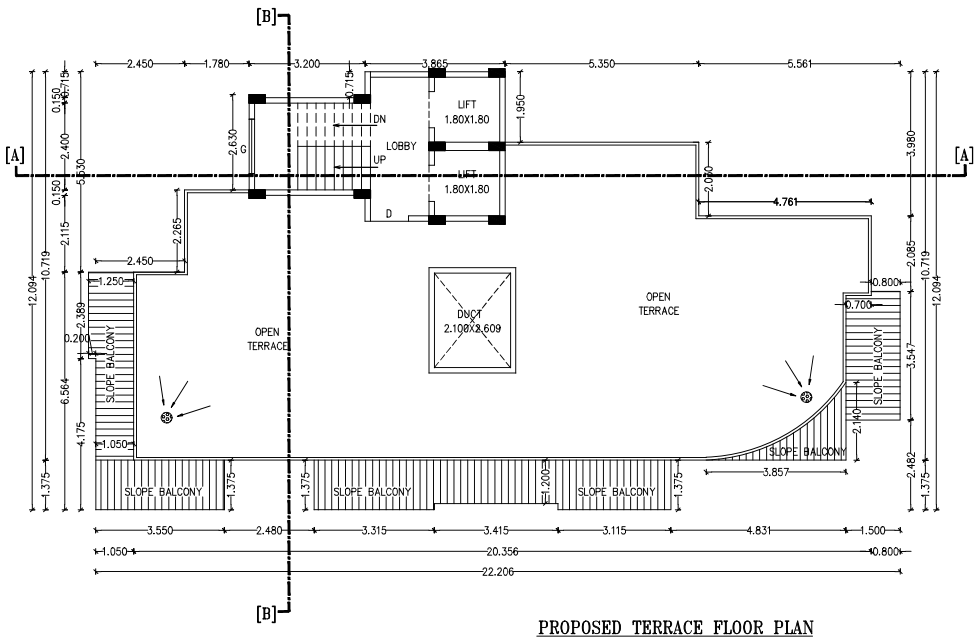

PROPOSED TERRACE FLOOR PLAN
SCALE 1:100

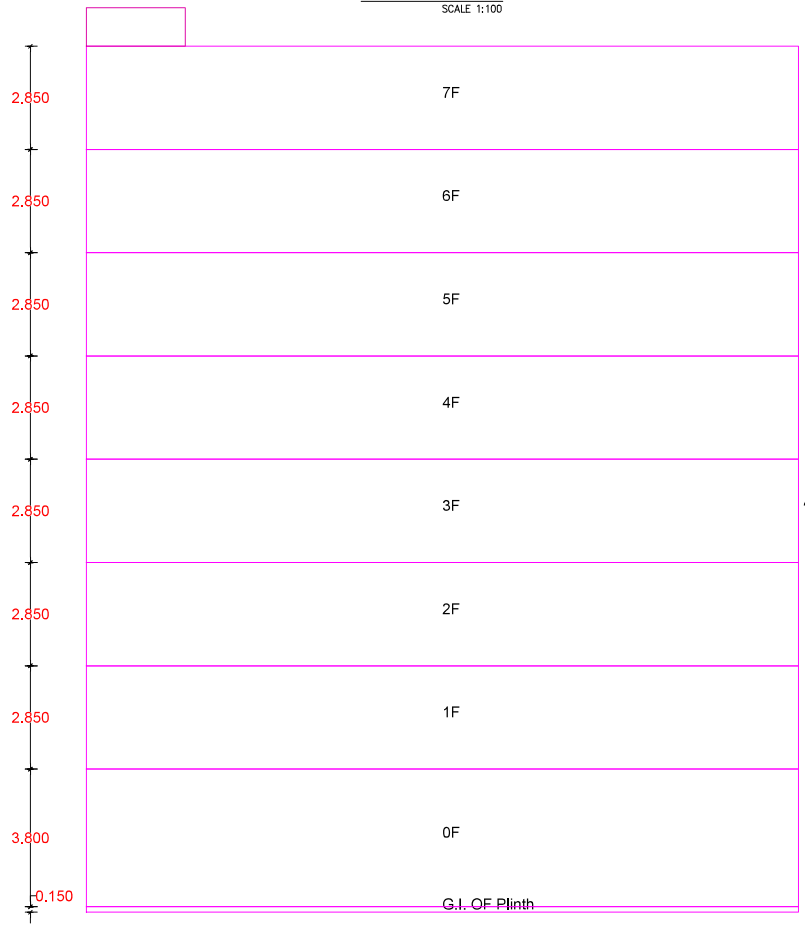

SECTION VIEW - PRIYA APARTMENT

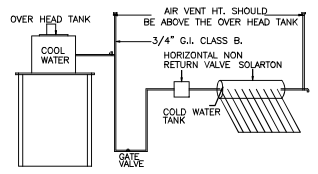

SCHEAMTIC LAYOUT FOR INSTALLATION OF
5,100,150,200, LPD SOLAR WATER HEATING SYSTEM.

DETAILS OF SOLAR SYSTEM

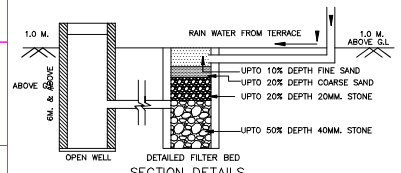

SECTION DETAILS
FOR RECHARGING OPEN WELLS
CONSERVATION OF WATER

PROPOSED RESIDENTIAL BUILDING PLAN FOR MULTI FAMILY DWELLING UNIT ON PLOT NO. 159, KH. NO. 71, 72 & 73, CITY SURVEY NO. 2098/239, SHEET NO. (243)32/II(40), WARD NO. 75, CORPORATION HOUSE NO. 3803/G/F/1, 3803/G/F/2, 3803/G/F/3, 3803/F/4, 3803/F/5, 3803/F/6, 3803/F/F/7, 3803/S/F/8, 3803/S/F/9, 3803/S/F/10, 3803/S/F/11, 3803/F/12, 3803/T/F/13, 3803/T/F/14, 3803/T/F/15, MOUZA KHAMLA IN KHAMLA, THA DIST. NAGPUR

MOUZA KHAMLA IN KHAMLA PLOT HOLDERS CO.-OP. HOUSING SOCIETY NAGPUR. BELONGING TO:-

1) SHRI. PRADEEP SHRIPAD JOSHI
2) SHRI. GIRISH VASANTRAO DESHKAR
3) SHRI. CHINMAY NISHIKANT KALE
4) SHRI. SURESH MUKUNDRAO DESHMUKH
5) SHRI. MAHESH RAMESH BAKAL
6) SHRI. KAMALAKAR LAXMIKANT KALE
7) SHRI. PRALHAD MAHADEORAO BOKADE
8) SHRI. MUKUND PRLAHAD DESHPANDE &
9) MRS. RADHIKA MUKUND DESHPANDE
10) SHRI. PRABHAKAR HARICHANDRA MOHADIKAR
11) SHRI. SHASHANK MADHUKAR DESHPANDE
12) MRS. SHASHI KAMALAKAR KALE
13) SHRI. ARUN NAYAN TIWARI
14) SHRI. VIKAS MAROTRAO BARAPATRE
15) SHRI. VIJAY PRABHAKAR SAWARKAR
16) MRS. NEETA DINKAR DESHPANDE

POWER OF ATTORNEY HOLDER
M/S LIFESTYLE INFRASTRUCTURE
THROUGH IT,S PROPRIETOR
SHRI. SANJAY LAXMANRAO NARAD

PREVIOUS SANCTION NO.
C.S/446/17254/DT. 26.10.1988

POWER OF ATTORNEY HOLDER
M/S LIFESTYLE INFRASTRUCTURE
THROUGH IT,S PROPRIETOR
SHRI. SANJAY LAXMANRAO NARAD

NORTH :

Yash Associates
ARCHITECTS – ENGINEERS – INTERIORS
OFFICE– 104,KAVERI APPT.,NARENDRA NAGAR SQ., NAGPUR.
MOBILE NO.:- 9822721664
YASHWANT POCHALWAR

Signature valid
Digitally signed by Pramod Bhaurao Gawande
Date: 2024.02.01 14:31:37 IST
Reason: Approved Drawing Copy
Location: Nagpur Municipal Corporation
Project Code : NMO-23-77728
Application Number : NMOB2301378
Proposal Number : 21263
Certificate Number : NMO/B/2023/APL/02216

Deputy Director Of Town Planning
Date: 10/11/2023

Deputy Engineer
Date: 04/10/2023

Junior Engineer
Date: 28/09/2023

Postal Address : plot no,151,,near tuli imperial hotel,Shankar Nagar,Shankar Nagar,Nagpur-440010,Maharashtra,NAGPUR

DESCRIPTION OF PROJECT :

Type of Proposal : Residential
BUILDING ON CTS. NO./SURVEY NO.- 40/2098

SITE ADDRESS :
PLOT NO.159, KH. NO. 71, 72 & 73, □ □ CITY SURVEY NO.2098/239, SHEET NO. □ □ (243)32/II(40), WARD NO.75, CORPORATION□ □ HOUSE NO.3803/G/F/1,3803/G/F/2,□ □ 3803/G/F/3, 3803/F/4,

Name Of Engineer : yashwant manoharrao pochalwar

LOGO	ADDRESS OF OFFICE
	OFFICE - Plot no,48,104,Mauli Appt,Ramkrishna society, narendra nagar nagpur,440015

OWNERS SIGN -	TECHNICAL PERSON SIGN
Verified by applicant	Validity unknown

SCALE - 1:100	Date: 27/09/23
JOB NO - NMO-23-77728	CHECK BY - -

SUBMISSION DRAWING