
Carpet Area Table

Building Name	Floor Name	Carpet name	Tenement No	Carpet Area	Enclosed Balcony Area	Normal Balcony Area	Total Carpet Area
BLOCK T5 T6 T7 T8 T9 T10 T11	25th FLOOR PLAN	T5-2501	1	58.07	0.00	0.00	58.07
BLOCK T5 T6 T7 T8 T9 T10 T11	25th FLOOR PLAN	T5-2502	1	57.61	0.00	0.00	57.61
BLOCK T5 T6 T7 T8 T9 T10 T11	25th FLOOR PLAN	T5-2503	1	58.60	0.00	0.00	58.60
BLOCK T5 T6 T7 T8 T9 T10 T11	25th FLOOR PLAN	T5-2504	1	58.60	0.00	0.00	58.60
BLOCK T5 T6 T7 T8 T9 T10 T11	25th FLOOR PLAN	T5-2505	1	58.60	0.00	0.00	58.60
BLOCK T5 T6 T7 T8 T9 T10 T11	25th FLOOR PLAN	T5-2506	1	58.60	0.00	0.00	58.60
BLOCK T5 T6 T7 T8 T9 T10 T11	25th FLOOR PLAN	T6-2501	1	58.07	0.00	0.00	58.07
BLOCK T5 T6 T7 T8 T9 T10 T11	25th FLOOR PLAN	T6-2502	1	57.61	0.00	0.00	57.61
BLOCK T5 T6 T7 T8 T9 T10 T11	25th FLOOR PLAN	T6-2503	1	58.60	0.00	0.00	58.60
BLOCK T5 T6 T7 T8 T9 T10 T11	25th FLOOR PLAN	T6-2504	1	58.60	0.00	0.00	58.60
BLOCK T5 T6 T7 T8 T9 T10 T11	25th FLOOR PLAN	T6-2505	1	58.60	0.00	0.00	58.60
BLOCK T5 T6 T7 T8 T9 T10 T11	25th FLOOR PLAN	T6-2506	1	58.60	0.00	0.00	58.60
BLOCK T5 T6 T7 T8 T9 T10 T11	25th FLOOR PLAN	T7-2501	1	101.26	0.00	0.00	101.26
BLOCK T5 T6 T7 T8 T9 T10 T11	25th FLOOR PLAN	T7-2502	1	101.26	0.00	0.00	101.26
BLOCK T5 T6 T7 T8 T9 T10 T11	TYPICAL 4th 5th 7th 8th 9th 11th 12th 13th 15th 16th 17th 19th 20th 21st 23rd 24th FLOOR PLAN	T5-401; T5-501; T5-701; T5-801; T5-901; T5-1101; T5-1201; T5-1301; T5-1501; T5-1601; T5-1701; T5-1901; T5-2001; T5-2101; T5-2301; T5-2401	16	58.07	0.00	0.00	58.07
BLOCK T5 T6 T7 T8 T9 T10 T11	TYPICAL 4th 5th 7th 8th 9th 11th 12th 13th 15th 16th 17th 19th 20th 21st 23rd 24th FLOOR PLAN	T5-402; T5-502; T5-702; T5-802; T5-902; T5-1102; T5-1202; T5-1302; T5-1502; T5-1602; T5-1702; T5-1902; T5-2002; T5-2102; T5-2302; T5-2402	16	57.61	0.00	0.00	57.61
BLOCK T5 T6 T7 T8 T9 T10 T11	TYPICAL 4th 5th 7th 8th 9th 11th 12th 13th 15th 16th 17th 19th 20th 21st 23rd 24th FLOOR PLAN	T5-403; T5-503; T5-703; T5-803; T5-903; T5-1103; T5-1203; T5-1303; T5-1503; T5-1603; T5-1703; T5-1903; T5-2003; T5-2103; T5-2303; T5-2403	16	58.60	0.00	0.00	58.60
BLOCK T5 T6 T7 T8 T9 T10 T11	TYPICAL 4th 5th 7th 8th 9th 11th 12th 13th 15th 16th 17th 19th 20th 21st 23rd 24th FLOOR PLAN	T5-404; T5-504; T5-704; T5-804; T5-904; T5-1104; T5-1204; T5-1304; T5-1504; T5-1604; T5-1704; T5-1904; T5-2004; T5-2104; T5-2304; T5-2404	16	58.60	0.00	0.00	58.60
BLOCK T5 T6 T7 T8 T9 T10 T11	TYPICAL 4th 5th 7th 8th 9th 11th 12th 13th 15th 16th 17th 19th 20th 21st 23rd 24th FLOOR PLAN	T5-405; T5-505; T5-705; T5-805;T5-905; T5-1105; T5-1205; T5-1305; T5-1505; T5-1605; T5-1705; T5-1905; T5-2005; T5-2105; T5-2305; T5-2405	16	58.60	0.00	0.00	58.60
BLOCK T5 T6 T7 T8 T9 T10 T11	TYPICAL 4th 5th 7th 8th 9th 11th 12th 13th 15th 16th 17th 19th 20th 21st 23rd 24th FLOOR PLAN	T5-406; T5-506; T5-706; T5-806; T5-906; T5-1106; T5-1206; T5-1306; T5-1506; T5-1606; T5-1706; T5-1906; T5-2006; T5-2106; T5-2306; T5-2406	16	58.60	0.00	0.00	58.60
BLOCK T5 T6 T7 T8 T9 T10 T11	TYPICAL 4th 5th 7th 8th 9th 11th 12th 13th 15th 16th 17th 19th 20th 21st 23rd 24th FLOOR PLAN	T6-401; T6-501; T6-701; T6-801; T6-901; T6-1101; T6-1201; T6-1301; T6-1501; T6-1601; T6-1701; T6-1901; T6-2001; T6-2101; T6-2301; T6-2401	16	58.07	0.00	0.00	58.07
BLOCK T5 T6 T7 T8 T9 T10 T11	TYPICAL 4th 5th 7th 8th 9th 11th 12th 13th 15th 16th 17th 19th 20th 21st 23rd 24th FLOOR PLAN	T6-402; T6-502; T6-702; T6-802; T6-902; T6-1102; T6-1202; T6-1302; T6-1502; T6-1602; T6-1702; T6-1902; T6-2002; T6-2102; T6-2302; T6-2402	16	57.61	0.00	0.00	57.61
BLOCK T5 T6 T7 T8 T9 T10 T11	TYPICAL 4th 5th 7th 8th 9th 11th 12th 13th 15th 16th 17th 19th 20th 21st 23rd 24th FLOOR PLAN	T6-403; T6-503; T6-703; T6-803; T6-903; T6-1103; T6-1203; T6-1303; T6-1503; T6-1603; T6-1703; T6-1903; T6-2003; T6-2103; T6-2303; T6-2403	16	58.60	0.00	0.00	58.60
BLOCK T5 T6 T7 T8 T9 T10 T11	TYPICAL 4th 5th 7th 8th 9th 11th 12th 13th 15th 16th 17th 19th 20th 21st 23rd 24th FLOOR PLAN	T6-404; T6-504; T6-704; T6-804; T6-904; T6-1104; T6-1204; T6-1304; T6-1504; T6-1604; T6-1704; T6-1904; T6-2004; T6-2104; T6-2304; T6-2404	16	58.60	0.00	0.00	58.60
BLOCK T5 T6 T7 T8 T9 T10 T11	TYPICAL 4th 5th 7th 8th 9th 11th 12th 13th 15th 16th 17th 19th 20th 21st 23rd 24th FLOOR PLAN	T6-405; T6-505; T6-705; T6-805; T6-905; T6-1105; T6-1205; T6-1305; T6-1505; T6-1605; T6-1705; T6-1905; T6-2005; T6-2105; T6-2305; T6-2405	16	58.60	0.00	0.00	58.60
BLOCK T5 T6 T7 T8 T9 T10 T11	TYPICAL 4th 5th 7th 8th 9th 11th 12th 13th 15th 16th 17th 19th 20th 21st 23rd 24th FLOOR PLAN	T6-406; T6-506; T6-706; T6-806; T6-906; T6-1106; T6-1206; T6-1306; T6-1506; T6-1606; T6-1706; T6-1906; T6-2006; T6-2106; T6-2306; T6-2406	16	58.60	0.00	0.00	58.60
BLOCK T5 T6 T7 T8 T9 T10 T11	TYPICAL 4th 5th 7th 8th 9th 11th 12th 13th 15th 16th 17th 19th 20th 21st 23rd 24th FLOOR PLAN	T7-401; T7-501; T7-701; T7-801; T7-901; T7-1101; T7-1201; T7-1301; T7-1501; T7-1601; T7-1701; T7-1901; T7-2001; T7-2101; T7-2301; T7-2401	16	73.47	0.00	0.00	73.47
BLOCK T5 T6 T7 T8 T9 T10 T11	TYPICAL 4th 5th 7th 8th 9th 11th 12th 13th 15th 16th 17th 19th 20th 21st 23rd 24th FLOOR PLAN	T7-402; T7-502; T7-702; T7-802; T7-902; T7-1102; T7-1202; T7-1302; T7-1502; T7-1602; T7-1702; T7-1902; T7-2002; T7-2102; T7-2302; T7-2402	16	73.47	0.00	0.00	73.47
BLOCK T5 T6 T7 T8 T9 T10 T11	TYPICAL 4th 5th 7th 8th 9th 11th 12th 13th 15th 16th 17th 19th 20th 21st 23rd 24th FLOOR PLAN	T7-403; T7-503; T7-703; T7-803; T7-903; T7-1103; T7-1203; T7-1303; T7-1503; T7-1603; T7-1703; T7-1903; T7-2003; T7-2103; T7-2303; T7-2403	16	73.47	0.00	0.00	73.47
BLOCK T5 T6 T7 T8 T9 T10 T11	TYPICAL 4th 5th 7th 8th 9th 11th 12th 13th 15th 16th 17th 19th 20th 21st 23rd 24th FLOOR PLAN	T7-404; T7-504; T7-704; T7-804; T7-904; T7-1104; T7-1204; T7-1304; T7-1504; T7-1604; T7-1704; T7-1904; T7-2004; T7-2104; T7-2304; T7-2404	16	73.47	0.00	0.00	73.47
BLOCK T5 T6 T7 T8 T9 T10 T11	TYPICAL 6th 10th 14th 18th AND 22nd FLOOR PLAN	T5-601; T5-1001; T5-1401; T5-1801; T5-2201	5	58.07	0.00	0.00	58.07
BLOCK T5 T6 T7 T8 T9 T10 T11	TYPICAL 6th 10th 14th 18th AND 22nd FLOOR PLAN	T5-602; T5-1002; T5-1402; T5-1802; T5-2202	5	57.61	0.00	0.00	57.61
BLOCK T5 T6 T7 T8 T9 T10 T11	TYPICAL 6th 10th 14th 18th AND 22nd FLOOR PLAN	T5-603; T5-1003; T5-1403; T5-1803; T5-2203	5	58.60	0.00	0.00	58.60
BLOCK T5 T6 T7 T8 T9 T10 T11	TYPICAL 6th 10th 14th 18th AND 22nd FLOOR PLAN	T5-604; T5-1004; T5-1404; T5-1804; T5-2204	5	58.60	0.00	0.00	58.60
BLOCK T5 T6 T7 T8 T9 T10 T11	TYPICAL 6th 10th 14th 18th AND 22nd FLOOR PLAN	T5-605; T5-1005; T5-1405; T5-1805; T5-2205	5	58.60	0.00	0.00	58.60
BLOCK T5 T6 T7 T8 T9 T10 T11	TYPICAL 6th 10th 14th 18th AND 22nd FLOOR PLAN	T5-606; T5-1006; T5-1406; T5-1806; T5-2206	5	58.60	0.00	0.00	58.60
BLOCK T5 T6 T7 T8 T9 T10 T11	TYPICAL 6th 10th 14th 18th AND 22nd FLOOR PLAN	T6-601; T6-1001; T6-1401; T6-1801; T6-2201	5	58.07	0.00	0.00	58.07
BLOCK T5 T6 T7 T8 T9 T10 T11	TYPICAL 6th 10th 14th 18th AND 22nd FLOOR PLAN	T6-602; T6-1002; T6-1402; T6-1802; T6-2202	5	57.61	0.00	0.00	57.61
BLOCK T5 T6 T7 T8 T9 T10 T11	TYPICAL 6th 10th 14th 18th AND 22nd FLOOR PLAN	T6-603; T6-1003; T6-1403; T6-1803; T6-2203	5	58.60	0.00	0.00	58.60
BLOCK T5 T6 T7 T8 T9 T10 T11	TYPICAL 6th 10th 14th 18th AND 22nd FLOOR PLAN	T6-604; T6-1004; T6-1404; T6-1804; T6-2204	5	58.60	0.00	0.00	58.60
BLOCK T5 T6 T7 T8 T9 T10 T11	TYPICAL 6th 10th 14th 18th AND 22nd FLOOR PLAN	T6-605; T6-1005; T6-1405; T6-1805; T6-2205	5	58.60	0.00	0.00	58.60
BLOCK T5 T6 T7 T8 T9 T10 T11	TYPICAL 6th 10th 14th 18th AND 22nd FLOOR PLAN	T6-606; T6-1006; T6-1406; T6-1806; T6-2206	5	58.60	0.00	0.00	58.60
BLOCK T5 T6 T7 T8 T9 T10 T11	TYPICAL 6th 10th 14th 18th AND 22nd FLOOR PLAN	T7-601; T7-1001; T7-1401; T7-1801; T7-2201	5	73.47	0.00	0.00	73.47
BLOCK T5 T6 T7 T8 T9 T10 T11	TYPICAL 6th 10th 14th 18th AND 22nd FLOOR PLAN	T7-602; T7-1002; T7-1402; T7-1802; T7-2202	5	73.47	0.00	0.00	73.47
BLOCK T5 T6 T7 T8 T9 T10 T11	TYPICAL 6th 10th 14th 18th AND 22nd FLOOR PLAN	T7-603; T7-1003; T7-1403; T7-1803; T7-2203	5	73.47	0.00	0.00	73.47
BLOCK T5 T6 T7 T8 T9 T10 T11	TYPICAL 6th 10th 14th 18th AND 22nd FLOOR PLAN	T7-604; T7-1004; T7-1404; T7-1804; T7-2204	5	73.47	0.00	0.00	73.47
BLOCK T5 T6 T7 T8 T9 T10 T11	26th FLOOR PLAN	T5-2601	1	58.07	0.00	0.00	58.07
BLOCK T5 T6 T7 T8 T9 T10 T11	26th FLOOR PLAN	T5-2602	1	57.61	0.00	0.00	57.61
BLOCK T5 T6 T7 T8 T9 T10 T11	26th FLOOR PLAN	T5-2603	1	79.24	0.00	0.00	79.24
BLOCK T5 T6 T7 T8 T9 T10 T11	26th FLOOR PLAN	T5-2604	1	79.24	0.00	0.00	79.24
BLOCK T5 T6 T7 T8 T9 T10 T11	26th FLOOR PLAN	T6-2601	1	58.07	0.00	0.00	58.07
BLOCK T5 T6 T7 T8 T9 T10 T11	26th FLOOR PLAN	T6-2602	1	57.61	0.00	0.00	57.61
BLOCK T5 T6 T7 T8 T9 T10 T11	26th FLOOR PLAN	T6-2603	1	79.24	0.00	0.00	79.24
BLOCK T5 T6 T7 T8 T9 T10 T11	26th FLOOR PLAN	T6-2604	1	79.24	0.00	0.00	79.24
BLOCK T5 T6 T7 T8 T9 T10 T11	3rd FLOOR PLAN	T5-301	1	58.07	0.00	0.00	58.07
BLOCK T5 T6 T7 T8 T9 T10 T11	3rd FLOOR PLAN	T5-302	1	57.61	0.00	0.00	57.61
BLOCK T5 T6 T7 T8 T9 T10 T11	3rd FLOOR PLAN	T5-303	1	58.60	0.00	0.00	58.60
BLOCK T5 T6 T7 T8 T9 T10 T11	3rd FLOOR PLAN	T5-304	1	58.60	0.00	0.00	58.60
BLOCK T5 T6 T7 T8 T9 T10 T11	3rd FLOOR PLAN	T5-305	1	58.60	0.00	0.00	58.60
BLOCK T5 T6 T7 T8 T9 T10 T11	3rd FLOOR PLAN	T5-306	1	58.60	0.00	0.00	58.60
BLOCK T5 T6 T7 T8 T9 T10 T11	3rd FLOOR PLAN	T6-301	1	58.07	0.00	0.00	58.07
BLOCK T5 T6 T7 T8 T9 T10 T11	3rd FLOOR PLAN	T6-302	1	57.61	0.00	0.00	57.61
BLOCK T5 T6 T7 T8 T9 T10 T11	3rd FLOOR PLAN	T6-303	1	58.60	0.00	0.00	58.60
BLOCK T5 T6 T7 T8 T9 T10 T11	3rd FLOOR PLAN	T6-304	1	58.60	0.00	0.00	58.60
BLOCK T5 T6 T7 T8 T9 T10 T11	3rd FLOOR PLAN	T6-305	1	58.60	0.00	0.00	58.60
BLOCK T5 T6 T7 T8 T9 T10 T11	3rd FLOOR PLAN	T6-306	1	58.60	0.00	0.00	58.60
BLOCK T5 T6 T7 T8 T9 T10 T11	3rd FLOOR PLAN	T7-301	1	73.47	0.00	0.00	73.47
BLOCK T5 T6 T7 T8 T9 T10 T11	3rd FLOOR PLAN	T7-302	1	73.47	0.00	0.00	73.47
BLOCK T5 T6 T7 T8 T9 T10 T11	3rd FLOOR PLAN	T7-303	1	73.47	0.00	0.00	73.47
BLOCK T5 T6 T7 T8 T9 T10 T11	3rd FLOOR PLAN	T7-304	1	73.47	0.00	0.00	73.47
BLOCK T5 T6 T7 T8 T9 T10 T11	2nd FLOOR PLAN	T5-201	1	58.07	0.00	0.00	58.07
BLOCK T5 T6 T7 T8 T9 T10 T11	2nd FLOOR PLAN	T5-202	1	57.61	0.00	0.00	57.61
BLOCK T5 T6 T7 T8 T9 T10 T11	2nd FLOOR PLAN	T5-203	1	58.60	0.00	0.00	58.60
BLOCK T5 T6 T7 T8 T9 T10 T11	2nd FLOOR PLAN	T5-204	1	58.60	0.00	0.00	58.60
BLOCK T5 T6 T7 T8 T9 T10 T11	2nd FLOOR PLAN	T5-205	1	58.60	0.00	0.00	58.60
BLOCK T5 T6 T7 T8 T9 T10 T11	2nd FLOOR PLAN	T5-206	1	58.60	0.00	0.00	58.60
BLOCK T5 T6 T7 T8 T9 T10 T11	2nd FLOOR PLAN	T6-201	1	58.07	0.00	0.00	58.07
BLOCK T5 T6 T7 T8 T9 T10 T11	2nd FLOOR PLAN	T6-202	1	57.61	0.00	0.00	57.61
BLOCK T5 T6 T7 T8 T9 T10 T11	2nd FLOOR PLAN	T6-203	1	58.60	0.00	0.00	58.60
BLOCK T5 T6 T7 T8 T9 T10 T11	2nd FLOOR PLAN	T6-204	1	58.60	0.00	0.00	58.60
BLOCK T5 T6 T7 T8 T9 T10 T11	2nd FLOOR PLAN	T6-205	1	58.60	0.00	0.00	58.60
BLOCK T5 T6 T7 T8 T9 T10 T11	2nd FLOOR PLAN	T6-206	1	58.60	0.00	0.00	58.60
BLOCK T5 T6 T7 T8 T9 T10 T11	2nd FLOOR PLAN	T7-201	1	73.47	0.00	0.00	73.47
BLOCK T5 T6 T7 T8 T9 T10 T11	2nd FLOOR PLAN	T7-202	1	73.47	0.00	0.00	73.47
BLOCK T5 T6 T7 T8 T9 T10 T11	2nd FLOOR PLAN	T7-203	1	73.47	0.00	0.00	73.47
BLOCK T5 T6 T7 T8 T9 T10 T11	2nd FLOOR PLAN	T7-204	1	73.47	0.00	0.00	73.47
BLOCK T5 T6 T7 T8 T9 T10 T11	2nd FLOOR PLAN	T8-201	1	73.47	0.00	0.00	73.47
BLOCK T5 T6 T7 T8 T9 T10 T11	2nd FLOOR PLAN	T8-202	1	73.47	0.00	0.00	73.47
BLOCK T5 T6 T7 T8 T9 T10 T11	2nd FLOOR PLAN	T8-203	1	73.47	0.00	0.00	73.47
BLOCK T5 T6 T7 T8 T9 T10 T11	2nd FLOOR PLAN	T8-204	1	73.47	0.00	0.00	73.47
BLOCK T5 T6 T7 T8 T9 T10 T11	2nd FLOOR PLAN	T9-201	1	73.47	0.00	0.00	73.47
BLOCK T5 T6 T7 T8 T9 T10 T11	2nd FLOOR PLAN	T9-202	1	73.47	0.00	0.00	73.47
BLOCK T5 T6 T7 T8 T9 T10 T11	2nd FLOOR PLAN	T9-203	1	73.47	0.00	0.00	73.47
BLOCK T5 T6 T7 T8 T9 T10 T11	2nd FLOOR PLAN	T9-204	1	73.47	0.00	0.00	73.47
BLOCK T5 T6 T7 T8 T9 T10 T11	2nd FLOOR PLAN	T10-201	1	58.07	0.00	0.00	58.07
BLOCK T5 T6 T7 T8 T9 T10 T11	2nd FLOOR PLAN	T10-202	1	57.61	0.00	0.00	57.61
BLOCK T5 T6 T7 T8 T9 T10 T11	2nd FLOOR PLAN	T10-203	1	58.60	0.00	0.00	58.60
BLOCK T5 T6 T7 T8 T9 T10 T11	2nd FLOOR PLAN	T10-204	1	58.60	0.00	0.00	58.60
BLOCK T5 T6 T7 T8 T9 T10 T11	2nd FLOOR PLAN	T10-205	1	58.60	0.00	0.00	58.60
BLOCK T5 T6 T7 T8 T9 T10 T11	2nd FLOOR PLAN	T10-206	1	58.60	0.00	0.00	58.60
BLOCK T5 T6 T7 T8 T9 T10 T11	2nd FLOOR PLAN	T11-201	1	58.07	0.00	0.00	58.07
BLOCK T5 T6 T7 T8 T9 T10 T11	2nd FLOOR PLAN	T11-202	1	57.61	0.00	0.00	57.61
BLOCK T5 T6 T7 T8 T9 T10 T11	2nd FLOOR PLAN	T11-203	1	58.60	0.00	0.00	58.60
BLOCK T5 T6 T7 T8 T9 T10 T11	2nd FLOOR PLAN	T11-204	1	58.60	0.00	0.00	58.60
BLOCK T5 T6 T7 T8 T9 T10 T11	2nd FLOOR PLAN	T11-205	1	58.60	0.00	0.00	58.60
BLOCK T5 T6 T7 T8 T9 T10 T11	2nd FLOOR PLAN	T11-206	1	58.60	0.00	0.00	58.60
BLOCK T5 T6 T7 T8 T9 T10 T11	GROUND FLOOR PLAN	SHOP-2	1	27.78	0.00	0.00	27.78
BLOCK T5 T6 T7 T8 T9 T10 T11	GROUND FLOOR PLAN	SHOP-3	1	27.78	0.00	0.00	27.78
BLOCK T5 T6 T7 T8 T9 T10 T11	GROUND FLOOR PLAN	SHOP-4	1	37.79	0.00	0.00	37.79
BLOCK T5 T6 T7 T8 T9 T10 T11	GROUND FLOOR PLAN	SHOP-5	1	32.23	0.00	0.00	32.23
BLOCK T5 T6 T7 T8 T9 T10 T11	GROUND FLOOR PLAN	SHOP-6	1	34.23	0.00	0.00	34.23
BLOCK T5 T6 T7 T8 T9 T10 T11	GROUND FLOOR PLAN	SHOP-7	1	37.79	0.00	0.00	37.79
BLOCK T5 T6 T7 T8 T9 T10 T11	GROUND FLOOR PLAN	SHOP-8	1	34.90	0.00	0.00	34.90
BLOCK T5 T6 T7 T8 T9 T10 T11	GROUND FLOOR PLAN	SHOP-9	1	34.92	0.00	0.00	34.92
BLOCK T5 T6 T7 T8 T9 T10 T11	GROUND FLOOR PLAN	SHOP-10	1	34.90	0.00	0.00	34.90
BLOCK T5 T6 T7 T8 T9 T10 T11	GROUND FLOOR PLAN	SHOP-11	1	37.79	0.00	0.00	37.79
BLOCK T5 T6 T7 T8 T9 T10 T11	GROUND FLOOR PLAN	SHOP-12	1	34.22	0.00	0.00	34.22
BLOCK T5 T6 T7 T8 T9 T10 T11	GROUND FLOOR PLAN	SHOP-13	1	32.70	0.00	0.00	32.70
BLOCK T5 T6 T7 T8 T9 T10 T11	GROUND FLOOR PLAN	SHOP-14	1	38.41	0.00	0.00	38.41
BLOCK T5 T6 T7 T8 T9 T10 T11	GROUND FLOOR PLAN	SHOP-1	1	27.78	0.00	0.00	27.78
BLOCK T5 T6 T7 T8 T9 T10 T11	UPPER GROUND FLOOR PLAN	SHOP-16	1	27.78	0.00	0.00	27.78
BLOCK T5 T6 T7 T8 T9 T10 T11	UPPER GROUND FLOOR PLAN	SHOP-17	1	27.78	0.00	0.00	27.78
BLOCK T5 T6 T7 T8 T9 T10 T11	UPPER GROUND FLOOR PLAN	SHOP-18	1	37.79	0.00	0.00	37.79
BLOCK T5 T6 T7 T8 T9 T10 T11	UPPER GROUND FLOOR PLAN	SHOP-19	1	32.23	0.00	0.00	32.23
BLOCK T5 T6 T7 T8 T9 T10 T11	UPPER GROUND FLOOR PLAN	SHOP-20	1	34.23	0.00	0.00	34.23
BLOCK T5 T6 T7 T8 T9 T10 T11	UPPER GROUND FLOOR PLAN	SHOP-21	1	37.79	0.00	0.00	37.79
BLOCK T5 T6 T7 T8 T9 T10 T11	UPPER GROUND FLOOR PLAN	SHOP-22	1	34.90	0.00	0.00	34.90
BLOCK T5 T6 T7 T8 T9 T10 T11	UPPER GROUND FLOOR PLAN	SHOP-23	1	34.92	0.00	0.00	34.92
BLOCK T5 T6 T7 T8 T9 T10 T11	UPPER GROUND FLOOR PLAN	SHOP-24	1	34.90	0.00	0.00	34.90
BLOCK T5 T6 T7 T8 T9 T10 T11	UPPER GROUND FLOOR PLAN	SHOP-25	1	37.79	0.00	0.00	37.79
BLOCK T5 T6 T7 T8 T9 T10 T11	UPPER GROUND FLOOR PLAN	SHOP-26	1	34.22	0.00	0.00	34.22
BLOCK T5 T6 T7 T8 T9 T10 T11	UPPER GROUND FLOOR PLAN	SHOP-27	1	32.70	0.00	0.00	32.70
BLOCK T5 T6 T7 T8 T9 T10 T11	UPPER GROUND FLOOR PLAN	SHOP-28	1	38.41	0.00	0.00	38.41
BLOCK T5 T6 T7 T8 T9 T10 T11	UPPER GROUND FLOOR PLAN	SHOP-15	1	27.78	0.00	0.00	27.78

SCHEDULE OF OPENING:

BLD NAME	NAME	LENGTH	HEIGHT	NOS.
BLOCK T1 T2 T3 T4	V	0.43	1.20	15
BLOCK T1 T2 T3 T4	V	0.60	1.20	116
BLOCK T5 T6 T7 T8 T9 T10 T11	v	0.63	1.20	1
BLOCK T5 T6 T7 T8 T9 T10 T11	v	0.58	1.20	2
BLOCK T5 T6 T7 T8 T9 T10 T11	v	0.64	1.20	2
BLOCK T5 T6 T7 T8 T9 T10 T11	V	0.34	1.20	4
BLOCK T5 T6 T7 T8 T9 T10 T11	V	0.43	1.20	6
BLOCK T5 T6 T7 T8 T9 T10 T11	0.00	1.20	7	
BLOCK T5 T6 T7 T8 T9 T10 T11	V	0.60	1.20	56
BLOCK T5 T6 T7 T8 T9 T10 T11	v	0.60	1.20	124
BLOCK T5 T6 T7 T8 T9 T10 T11	v	0.60	0.60	24

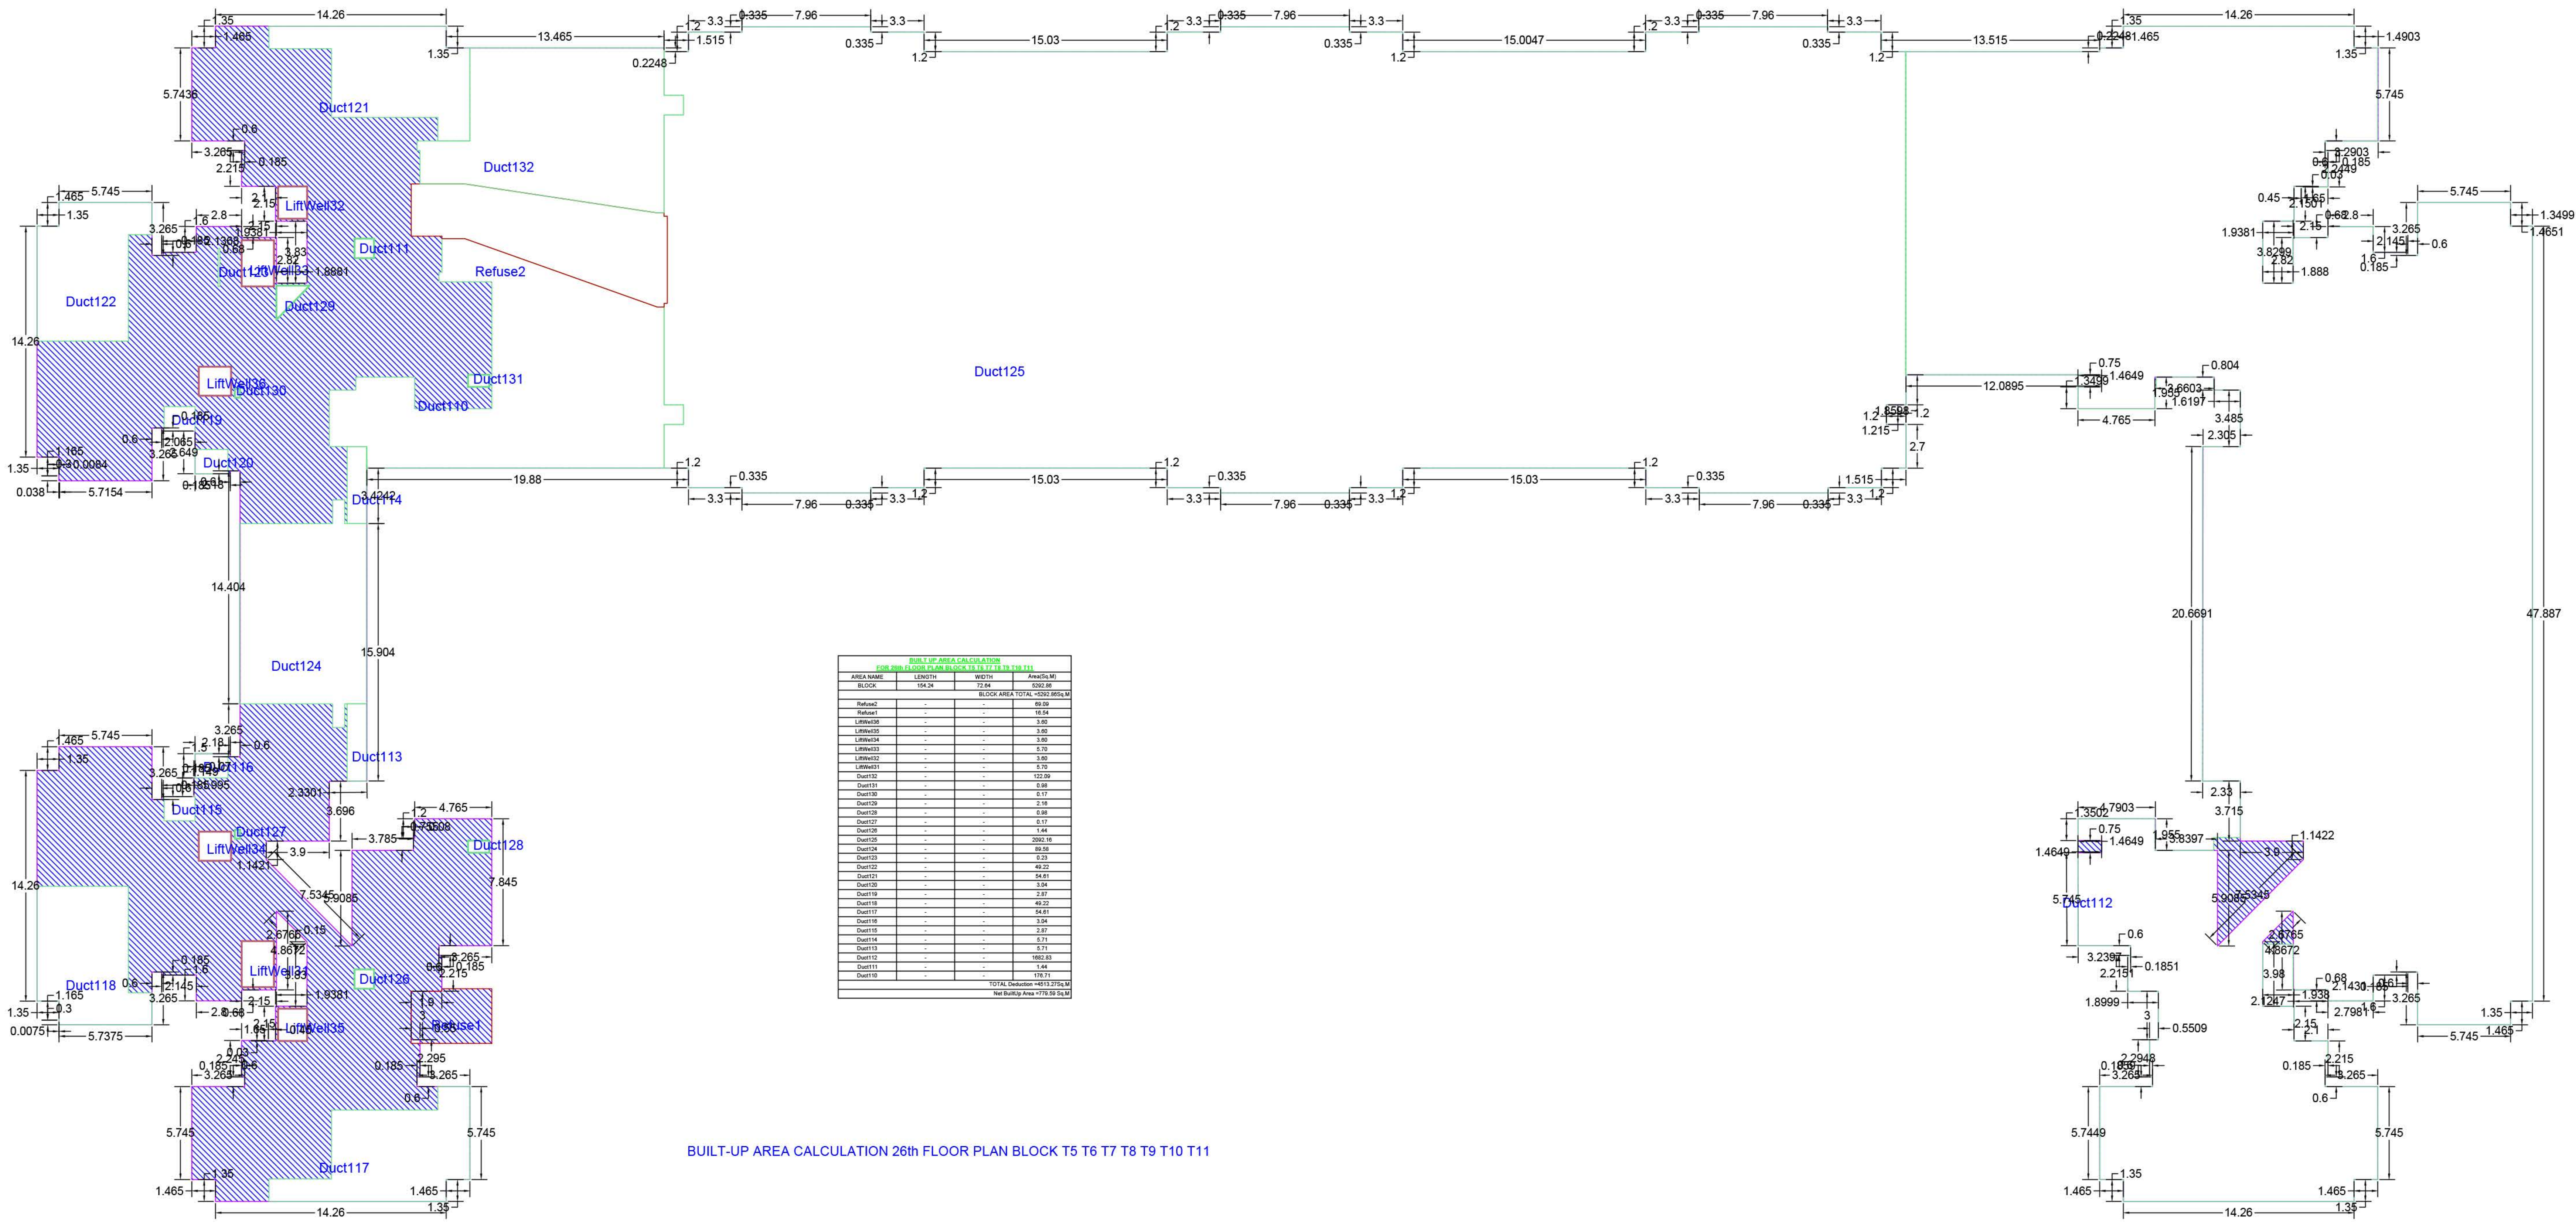

BUILT UP AREA CALCULATION FOR 26th FLOOR PLAN BLOCK T5 T6 T7 T8 T9 T10 T11

AREA NAME	LENGTH	WIDTH	Area(Sq.M)
BLOCK	154.24	72.64	5292.86
			BLOCK AREA TOTAL =5292.86Sq.M
Refuse2	-	-	69.09
Refuse1	-	-	16.54
LiftWell36	-	-	3.60
LiftWell35	-	-	3.60
LiftWell34	-	-	3.60
LiftWell33	-	-	5.70
LiftWell32	-	-	3.60
LiftWell31	-	-	5.70
Duct132	-	-	122.09
Duct131	-	-	0.98
Duct130	-	-	0.17
Duct129	-	-	2.16
Duct128	-	-	0.98
Duct127	-	-	0.17
Duct126	-	-	1.44
Duct125	-	-	2092.16
Duct124	-	-	89.58
Duct123	-	-	0.23
Duct122	-	-	49.22
Duct121	-	-	54.61
Duct120	-	-	3.04
Duct119	-	-	2.87
Duct118	-	-	49.22
Duct117	-	-	54.61
Duct116	-	-	3.04
Duct115	-	-	2.87
Duct114	-	-	5.71
Duct113	-	-	5.71
Duct112	-	-	1682.83
Duct111	-	-	1.44
Duct110	-	-	176.71
			TOTAL Deduction =4513.27Sq.M
			Net BuiltUp Area =779.59 Sq.M


BUILT-UP AREA CALCULATION 26th FLOOR PLAN BLOCK T5 T6 T7 T8 T9 T10 T11

BLOCKTTTTTTT

BUILDING	FLOORS	FSI AREA COMM.	FSI AREA RESI.	FSI AREA IND.	FSI AREA SPECIAL	FSI AREA MEZZ.	BALCONY PROP.	TERRACE PROP.	LIFT	LIFTWELL	DUCT	VENT SHAFT	Other Deduction	TOTAL FSIAREA
BLOCK T5 T6 T7 T8 T9 T10 T11	UPPER GROUND FLOOR PLAN	630.08	1205.80	0.00	0.00	0.00	0.00	0.00	0.00	0.00	565.28	0.00	0.00	1270.60
BLOCK T5 T6 T7 T8 T9 T10 T11	1st FLOOR PLAN	0.00	0.00	0.00	0.00	0.00	0.00	0.00	0.00	0.00	0.00	0.00	0.00	0.00
BLOCK T5 T6 T7 T8 T9 T10 T11	GROUND FLOOR PLAN	539.29	1197.70	0.00	0.00	0.00	0.00	0.00	90.30	0.00	702.46	0.00	0.00	1034.53
BLOCK T5 T6 T7 T8 T9 T10 T11	2nd FLOOR PLAN	0.00	5267.41	0.00	0.00	0.00	0.00	0.00	0.00	90.30	1869.25	0.00	0.00	3307.86
BLOCK T5 T6 T7 T8 T9 T10 T11	3rd FLOOR PLAN	0.00	5267.41	0.00	0.00	0.00	0.00	0.00	0.00	38.70	3774.13	0.00	0.00	1454.58
BLOCK T5 T6 T7 T8 T9 T10 T11	26th FLOOR PLAN	0.00	5292.86	0.00	0.00	0.00	0.00	0.00	0.00	25.80	4401.84	0.00	85.63	779.59
BLOCK T5 T6 T7 T8 T9 T10 T11	TYPICAL 6th 10th 14th 18th AND 22nd FLOOR PLAN	0.00	26420.70	0.00	0.00	0.00	0.00	0.00	0.00	193.50	18392.40	0.00	543.90	7290.90
BLOCK T5 T6 T7 T8 T9 T10 T11	TYPICAL 4th 5th 7th 8th 9th 11th 12th 13th 15th 16th 17th 19th 20th 21st 23rd 24th FLOOR PLAN	0.00	84278.56	0.00	0.00	0.00	0.00	0.00	0.00	619.20	60356.32	0.00	0.00	23303.04
BLOCK T5 T6 T7 T8 T9 T10 T11	BASEMENT FLOOR PLAN	0.00	0.00	0.00	0.00	0.00	0.00	0.00	0.00	0.00	0.00	0.00	0.00	0.00
BLOCK T5 T6 T7 T8 T9 T10 T11	25th FLOOR PLAN	0.00	5267.93	0.00	0.00	0.00	0.00	0.00	0.00	38.70	3913.09	0.00	0.00	1316.14
BLOCK T5 T6 T7 T8 T9 T10 T11	BASEMENT FLOOR PLAN	0.00	0.00	0.00	0.00	0.00	0.00	0.00	0.00	0.00	0.00	0.00	0.00	0.00
BLOCK T5 T6 T7 T8 T9 T10 T11	Total	1169.37	134198.37	0.00	0.00	0.00	0.00	0.00	90.30	1006.20	93974.77	0.00	629.53	39757.24

SCHEDULE OF OPENING:

BLD NAME	NAME	LENGTH	HEIGHT	NOS.
BLOCK T1 T2 T3 T4	V	0.43	1.20	15
BLOCK T1 T2 T3 T4	V	0.60	1.20	116
BLOCK T5 T6 T7 T8 T9 T10 T11	v	0.63	1.20	1
BLOCK T5 T6 T7 T8 T9 T10 T11	v	0.58	1.20	2
BLOCK T5 T6 T7 T8 T9 T10 T11	v	0.64	1.20	2
BLOCK T5 T6 T7 T8 T9 T10 T11	V	0.34	1.20	4
BLOCK T5 T6 T7 T8 T9 T10 T11	V	0.43	1.20	6
BLOCK T5 T6 T7 T8 T9 T10 T11	0.00	1.20	7	
BLOCK T5 T6 T7 T8 T9 T10 T11	V	0.60	1.20	56
BLOCK T5 T6 T7 T8 T9 T10 T11	v	0.60	1.20	124
BLOCK T5 T6 T7 T8 T9 T10 T11	v	0.60	0.60	24

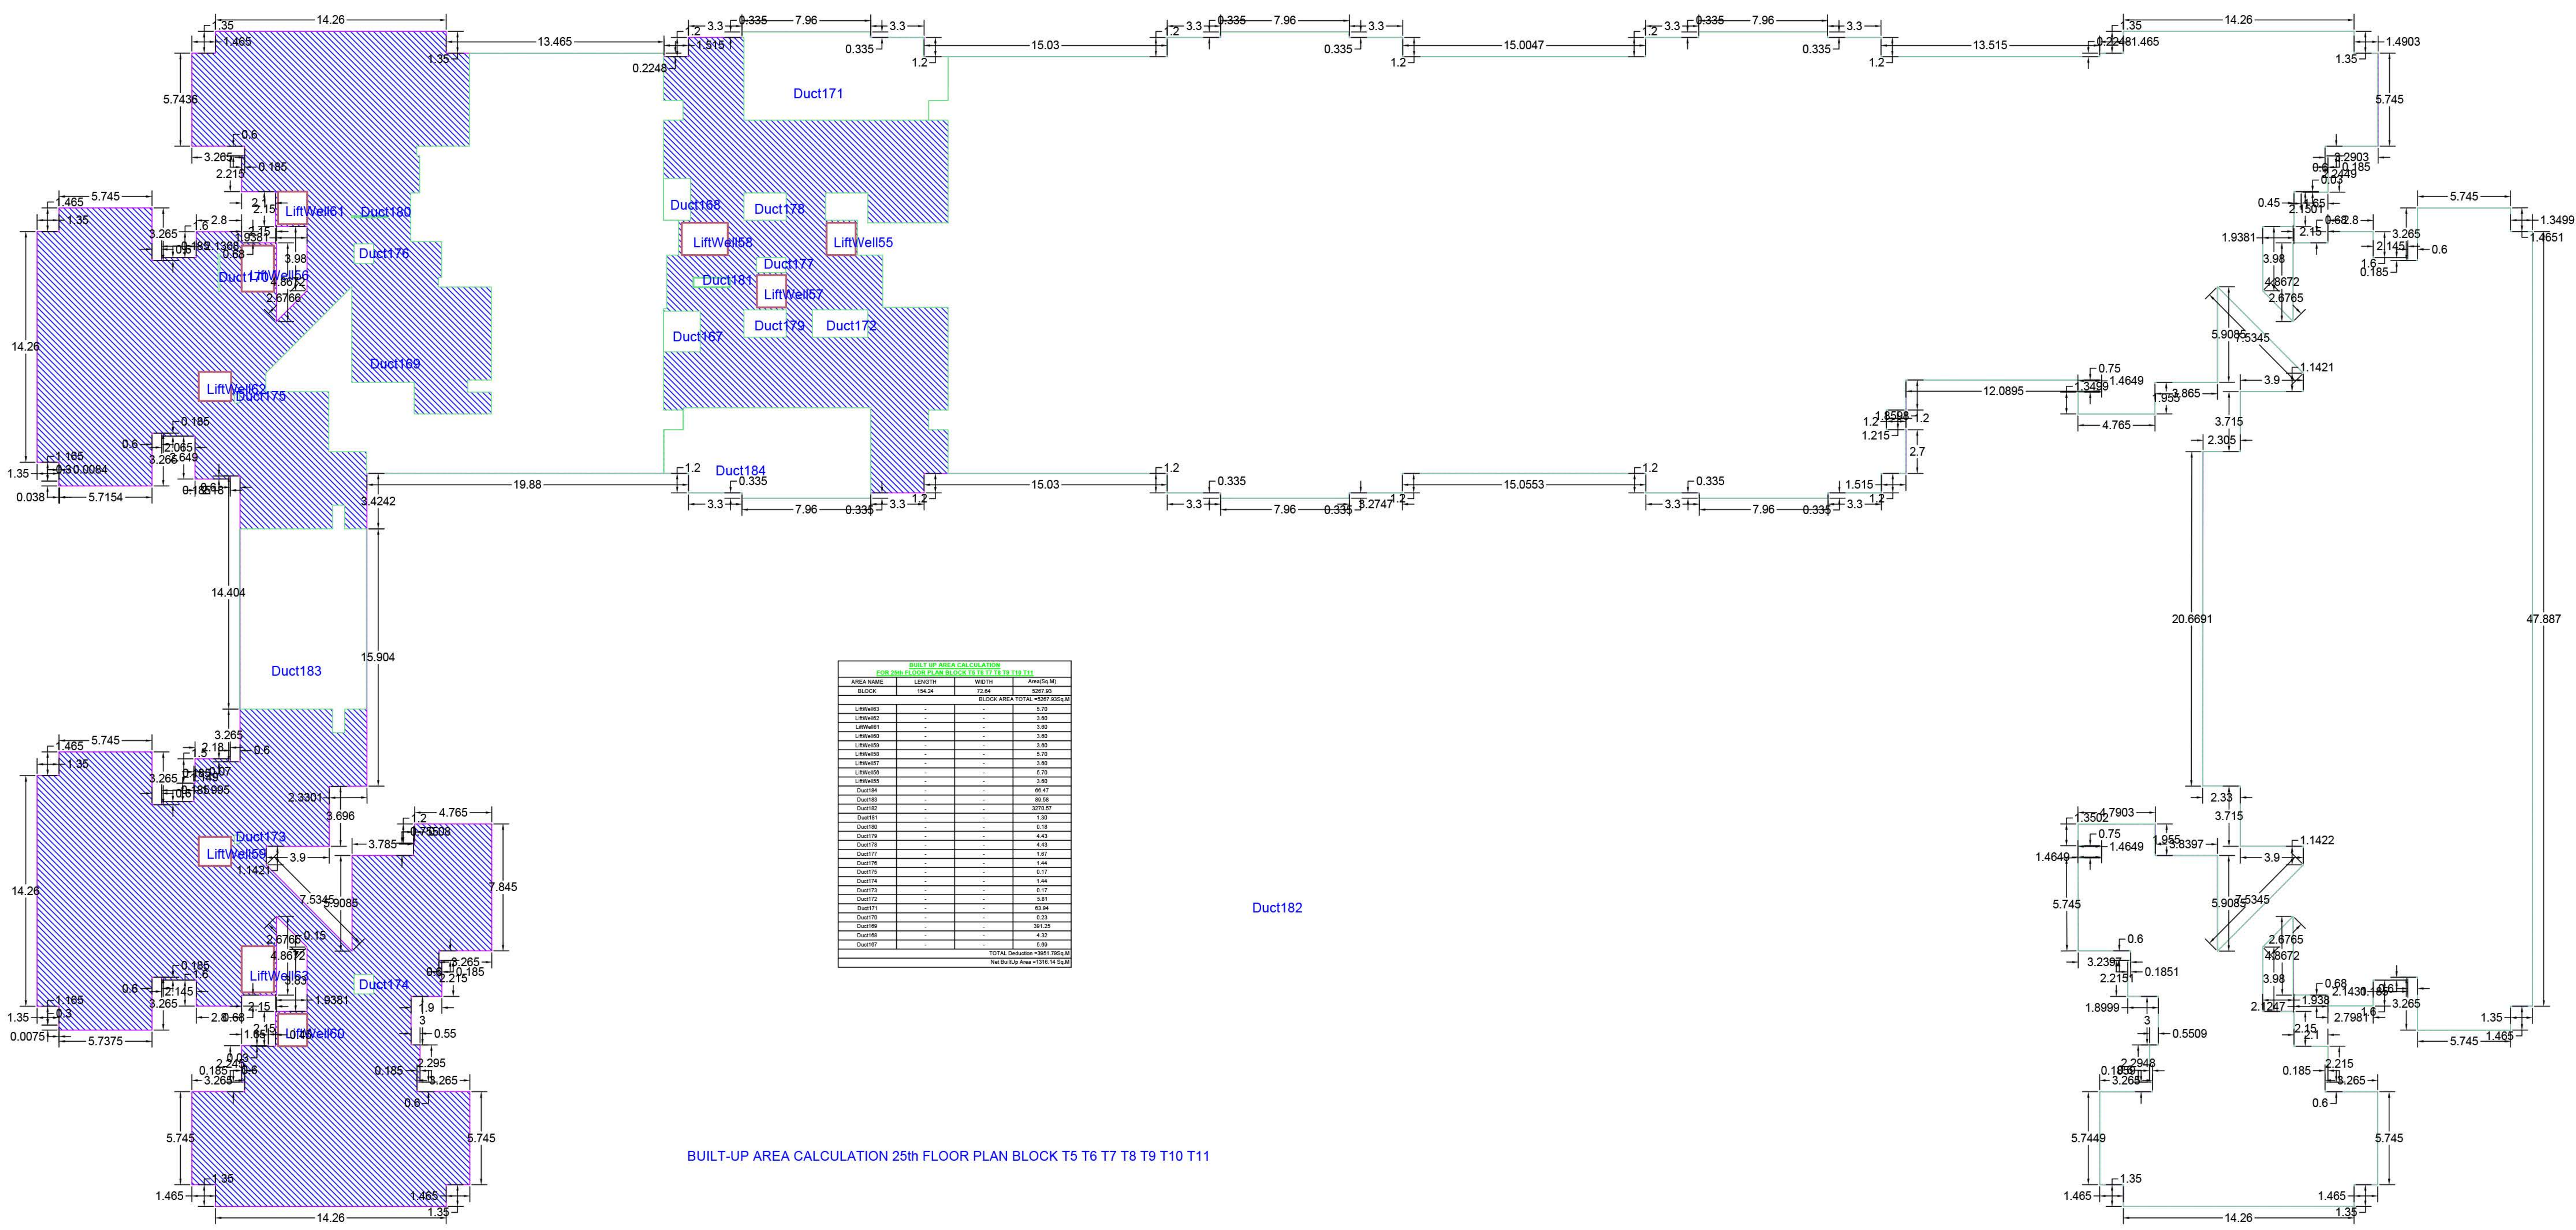

BUILT UP AREA CALCULATION FOR 25th FLOOR PLAN BLOCK T5 T6 T7 T8 T9 T10 T11

AREA NAME	LENGTH	WIDTH	Area(Sq.M)
BLOCK	154.24	72.64	5267.93
			BLOCK AREA TOTAL =5267.93Sq.M
LiftWell63	-	-	5.70
LiftWell62	-	-	3.60
LiftWell61	-	-	3.60
LiftWell60	-	-	3.60
LiftWell59	-	-	3.60
LiftWell58	-	-	5.70
LiftWell57	-	-	3.60
LiftWell56	-	-	5.70
LiftWell55	-	-	3.60
Duct184	-	-	66.47
Duct183	-	-	89.58
Duct182	-	-	3270.57
Duct181	-	-	1.30
Duct180	-	-	0.18
Duct179	-	-	4.43
Duct178	-	-	4.43
Duct177	-	-	1.67
Duct176	-	-	1.44
Duct175	-	-	0.17
Duct174	-	-	1.44
Duct173	-	-	0.17
Duct172	-	-	5.81
Duct171	-	-	63.94
Duct170	-	-	0.23
Duct169	-	-	391.25
Duct168	-	-	4.32
Duct167	-	-	5.69
			TOTAL Deduction =3951.79Sq.M
			Net BuiltUp Area =1316.14 Sq.M

BUILT-UP AREA CALCULATION 25th FLOOR PLAN BLOCK T5 T6 T7 T8 T9 T10 T11

Project Details

Building Type - Building Development
Zone Type - Residential Zone with Shop line. (R-2)
Location - Non-Congested
Ward No - 0
Plot No. - -
Cts No./Servey No. - 649/3
Sheet No. - 1
Zone Number: Mouza Harpur
Ward Name : 50579.72
Prorata Value :

Signature valid

Digitally signed by PRAMOD BHAURAO GAWANDE
Date: 2023.12.05 19:43:13 IST
Reason: Approved Drawing Plan
Location: Nagpur Municipal Corporation
Project Code : NMO-22-76275
Application Number : NMO2201403
Proposal Number : 152632
Certificate Number : NMO/B/2023/APL/02091

23 29

FSI AREA STATEMENT

PLOT AREA AS PER 7/12 OR AKRIV PATRIKA	- 33700.00 SQ.M.
24.0 M WIDE DP ROAD AREA	- 3642.30 SQ.M.
18.0 M WIDE DP ROAD WIDENING AREA	- 429.47 SQ.M.
AMENITY SPACE	- 2266.95 SQ.M.
MAHADA RESERVED LAND AREA	-4879.716 SQ.M
REMAINING PLOT AREA	-22481.56 SQ.M.
PERMISSIBLE BASIC FSI (1.1 X 22481.56)	= 24729.71 SQ.M
PROPOSED BASIC FSI	= **24729.71 SQ.M**
PERMISSIBLE PREMIUM PAID (0.5 X 22481.56)	= 11240.78 SQ.M
PROPOSED PREMIUM PAID	= **3529.60 SQ.M.(31%)**
PERMISSIBLE TDR (1.15 X 22481.56)	= 25853.79 SQ.M.
QUANTAM OF 2 TIMES OF SURRENDERED AREA FOR 24.0M & 18.0m wide DP ROAD	= **8143.54 SQ.M.(31%)**

Proforma I : Area Statement	
1. Area of plot (Minimum area of a, b, c to be considered) or area of subplot with sanctioned layout No. and subplot No.	33700.00
(a) As per ownership document (7/12, CTS extract)	33700.00
(b) as per TILR or City Survey measurement sheet	33700.00
(c) as per Demarcated drawing area	34144.23
LESS	
2.Area not in possession	0.00
3. Entire area (1-2)	33700.00
4.Deductions for	-
(a) Proposed D.P./ D.P. Road widening Area /Service Road / Highway widening	4071.77
(b) Any D.P. Reservation area	0.00
(Total a+b)	4071.77
5.Balance area of plot (3-4)	29628.23
6. Amenity Space	2266.95
(Applicable if (1) > 20000 sqmt	-
(Required -(a) Upto 20000 sqmt - Nil	-
(b) Above 20000 sqmt - (a) + 5 % of Total area	1481.41
7. Net Plot Area (5-6)	27361.28
8. Recreational Open Space	-
(a) If area (6) is more than 4000 sqmt - 10 % of (6) is required.	0.00
Proposed___	2961.80
(b) If area is less than 4000 sqmt -Check -	-
i) If it is full number like 1,2,125,419,etc. As per 7.12 abstract or City Survey Number - No Recreational open space is required	-
ii) If it is subdivision like 1/2 ,2/5 , 125/1 419/1 etc.then recreational open space is required.	-
(A) 10 % Subject to minimum 200 sqmt	0.00
Proposed ____________	2961.80
(B) Exemption to leave open space subject to availing basic F.S.I of 75 %	-
(C) Exemption to leave open space subject to payment of 10 % land value of land at (7) as per annual statement of rate.	-

Certificate of Area:
Certified that the plot under reference was surveyed by me on 2022-10-01 and the dimensions of sides etc. of plot stated onplan are as measured on site and the area so worked out tallies with the area stated in document of Ownership/ T.P. Scheme Records/Land Records Department/City Survey records.
Signature
(Name of Architect/ Licensed Engineer/ Supervisor.)

Owner's Declaration -
I/We undersigned hereby confirm that I/We would abide by plans approved by Authority / Collector. I/We would execute the structure as per approved plans. Also I/We would execute the work under supervision of proper technical person so as to ensure the quality and safety at the work site.

Owner (s) name and signature

Architect/ Licensed Engineer/ Supervisor name and signature

Job No.

Date	Drawn By	Dealt	Orientation
19.02.2023	AR.PALASH K.	AR.AAQUIB Q.	
Scale	Checked		
1:100, 1:200	AR.HARISH C.		

DESIGN EDGE ARCHITECTS

ADDRESS: 1st floor, B-wing, NMC complex, Mangalwari, Sadar, Nagpur-440001
PHONE NO: 0712-6614035
www.designedgearchitects.in

Name Of : Owner Vitthal Mahadeo Gawande Vice Chairman Nirmal Ujjwal Credit Co Operative Society LTD. Nagpur

Postal Address : ,,B/H SHIV MANDIR,,Parvati Nagar S.O,Nagpur-440027,Maharashtra

Phone No.:8888029848

DESCRIPTION OF PROJECT :

Type of Proposal : Mixed
BUILDING ON CTS. NO./SURVEY NO.- 649/3

SITE ADDRESS :
KH.NO.-19, MOUZA - HARPUR, CTS. NO- 649/3, SHEET NO.-31, SITUATED AT NIRMAL NAGRI, UMRED ROAD, WARD NO.-20, TAHSIL & DISTRICT - NAGPUR.

Name Of Architect : Harish Chandnani

LOGO	ADDRESS OF OFFICE
	OFFICE - Ist Floor, Mangalwari Complex, B Wing, Sadar, Nagpur

OWNERS SIGN -	TECHNICAL PERSON SIGN
Verified by applicant	Signature valid

23/25	SCALE - 1:100	Date: 20/02/23
	JOB NO - NMO-22-76275	CHECK BY - .

SUBMISSION DRAWING