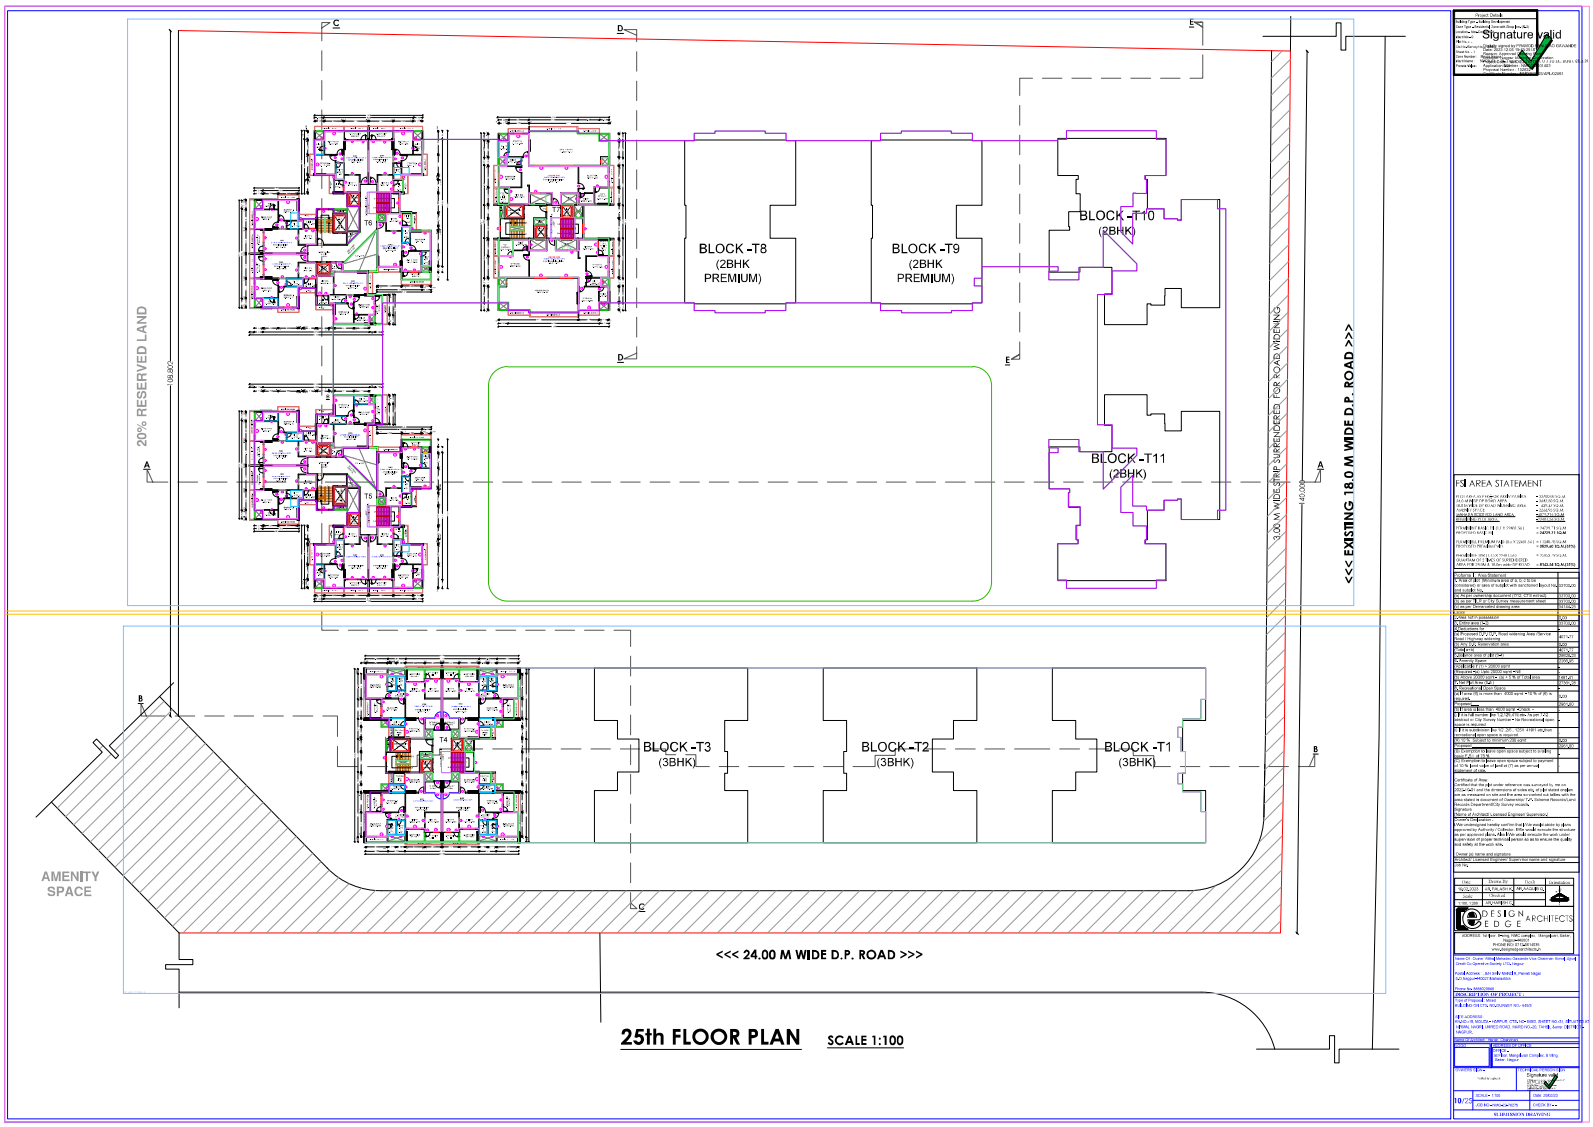


## 25th FLOOR PLAN SCALE 1:100

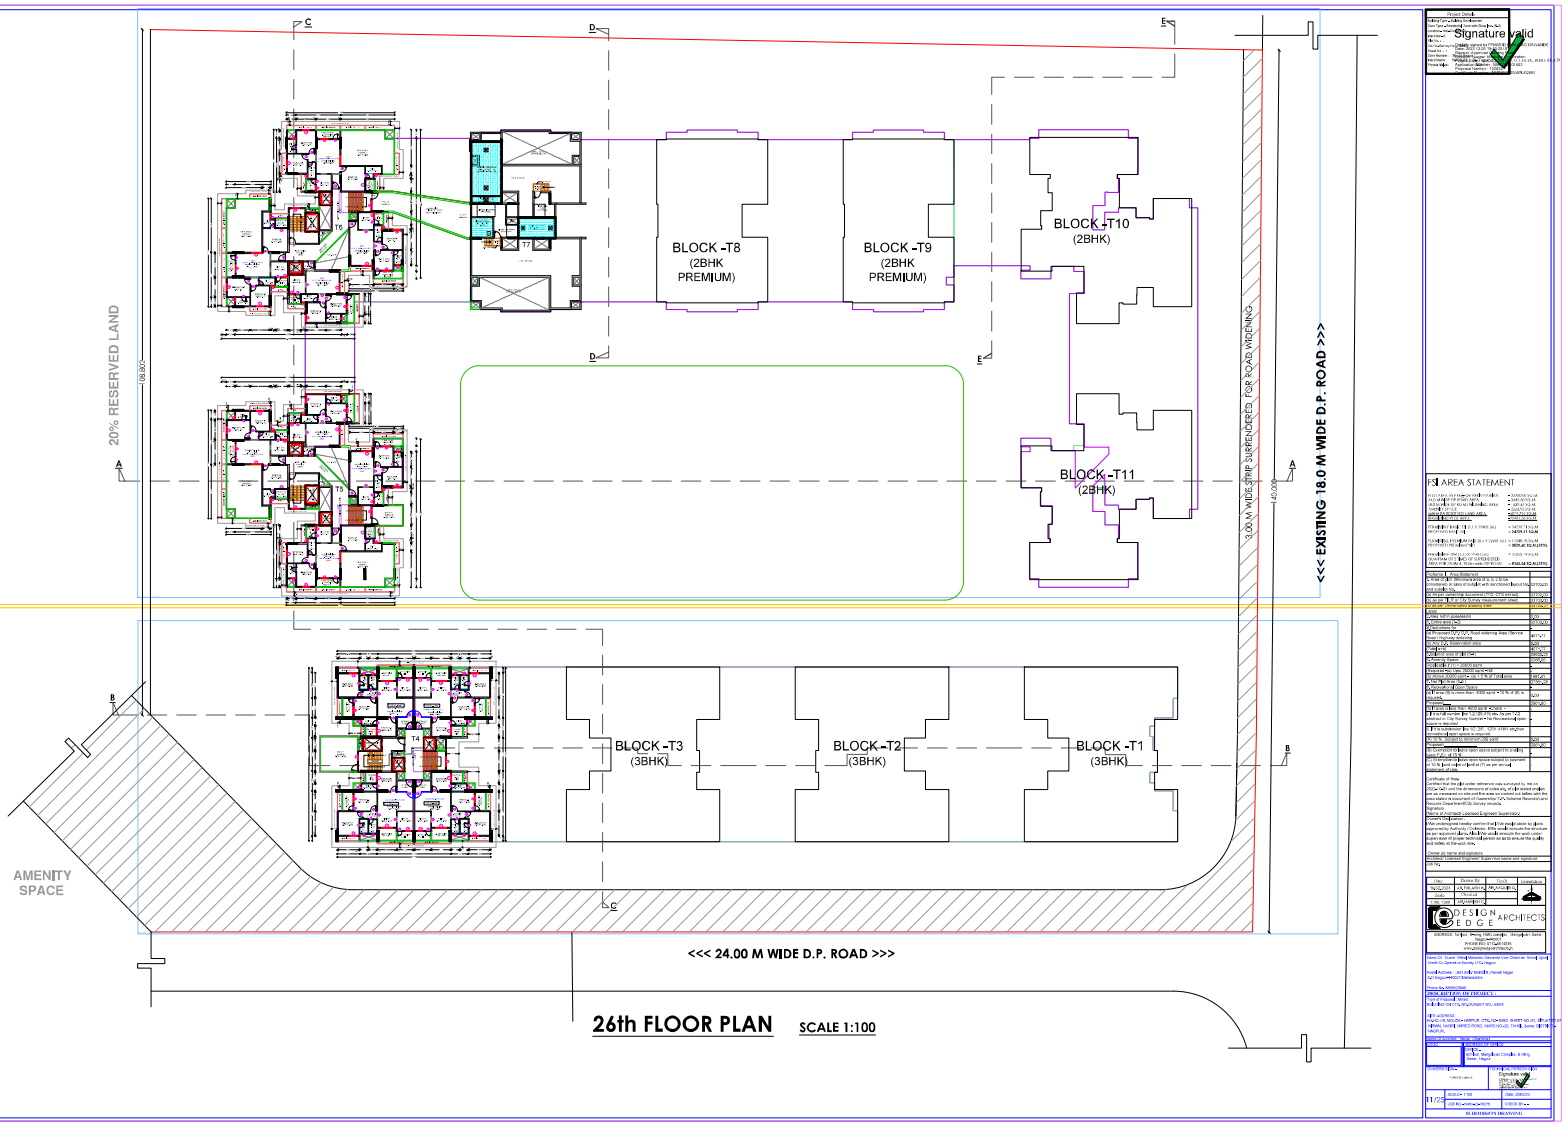


# 26th FLOOR PLAN

SCALE 1:100

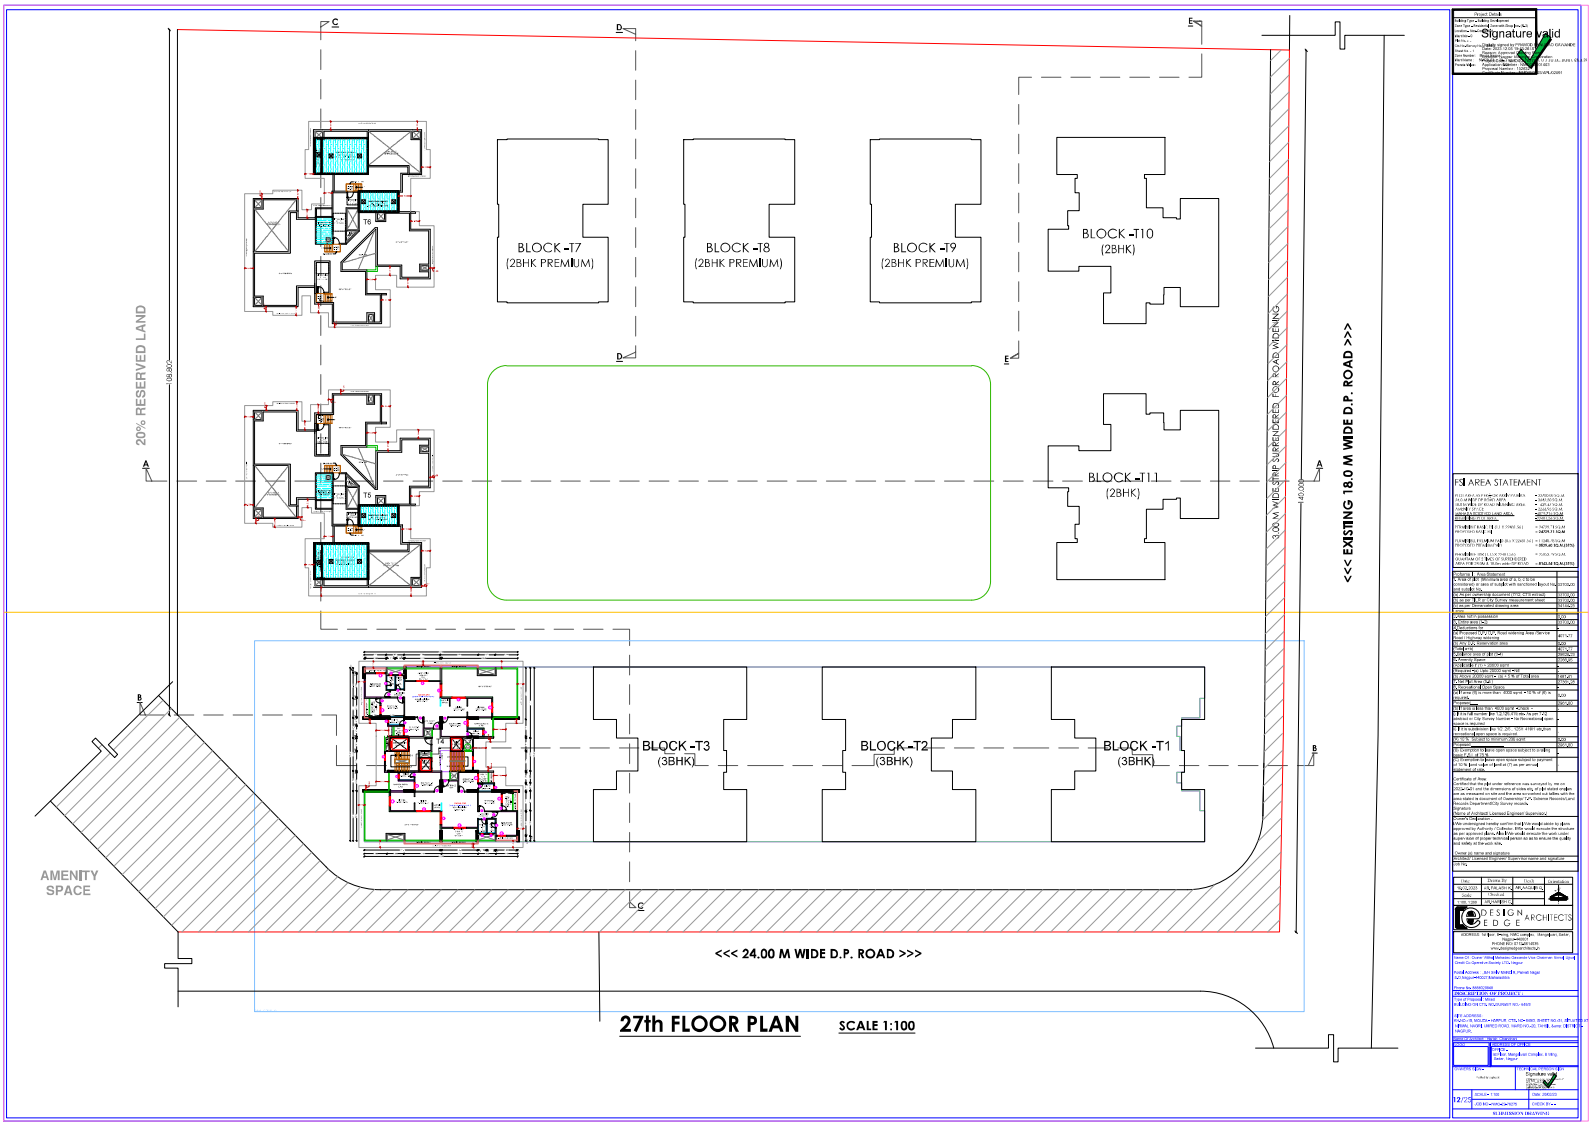


## 27th FLOOR PLAN

SCALE 1:100

# SECTIONS