




BUILTUP AREA CALCULATION 27th FLOOR PLAN BLOCK T1 T2 T3 T4

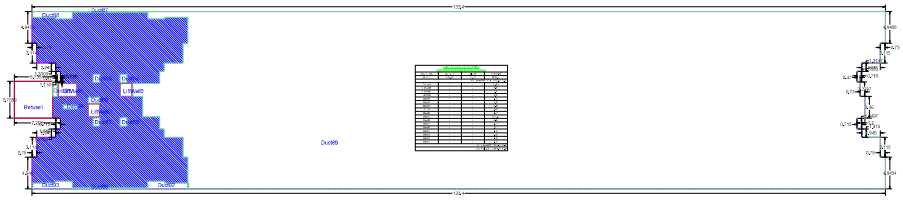


BUILTUP AREA CALCULATION 26th FLOOR PLAN BLOCK T1 T2 T3 T4

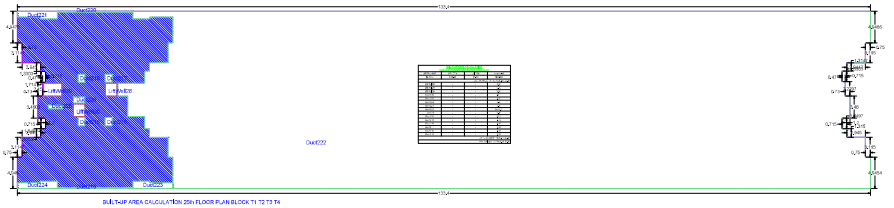

BUILTUP AREA CALCULATION 25th FLOOR PLAN BLOCK T1 T2 T3 T4

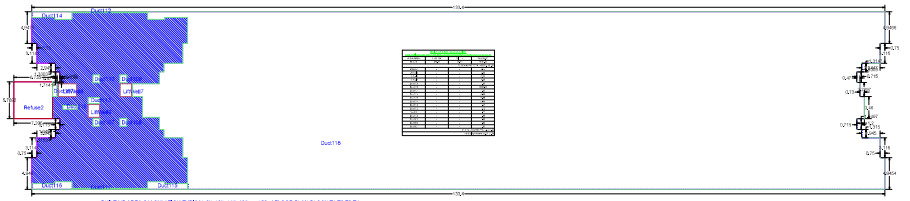


BUILTUP AREA CALCULATION TYPICAL 6th 10th 14th 18th and 22nd FLOOR PLAN BLOCK T1 T2 T3 T4

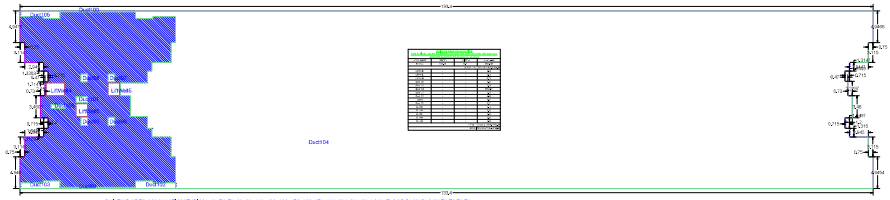


BUILTUP AREA CALCULATION TYPICAL 4th 5th 7th 8th 9th 11th 12th 13th 15th 16th 17th 19th 20th 21st 23rd 24th FLOOR PLAN BLOCK T1 T2 T3 T4





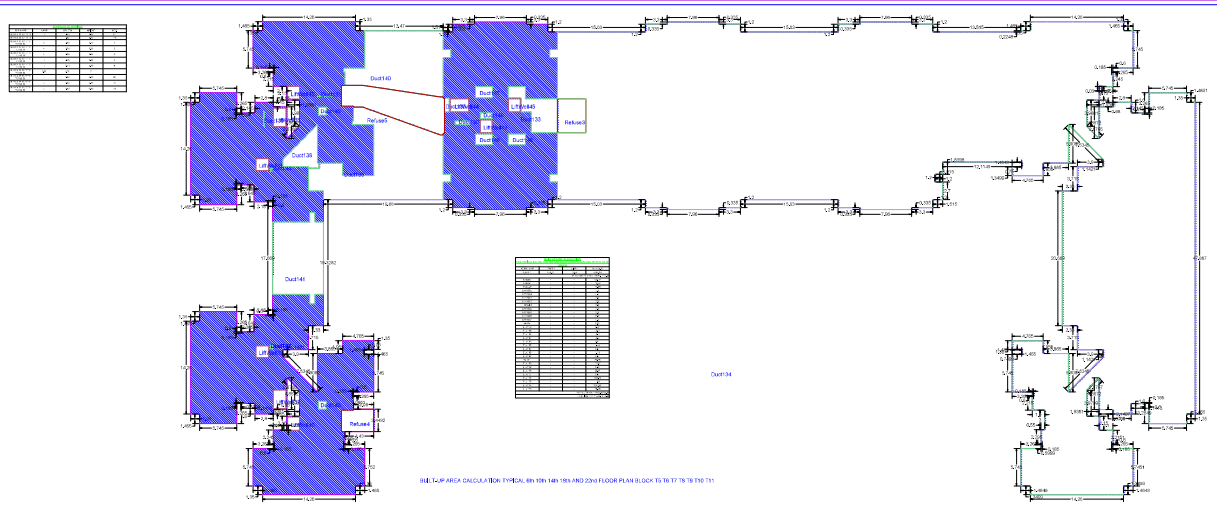

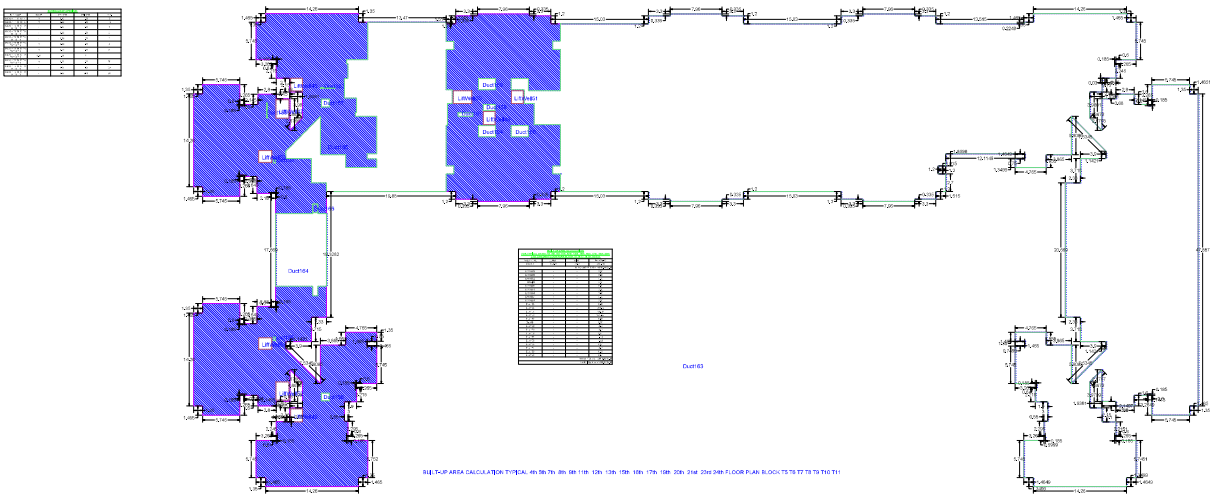

Signature valid

PSI AREA STATEMENT

Certificate of Title

I Certify that the plan under reference was surveyed by me on ... and that the buildings and improvements as shown on the plan are contained in and that the area so surveyed is within the area stated in document of Ownership/ C/A/ Scheme Resolution/ Land Appeals Tribunal/ EC/ Survey records.

Signature:

Name of Architect/ Licensed Engineer/ Surveyor:

Owner's Declaration

I/We undersigned hereby certify that I/we are/jointly desire to apply for approval of the plan shown hereon and I/we hereby undertake that as per approved plan/s, I/We will construct the work under/s/ken by/s/ of proper technical person so as to ensure the quality and safety of the work, etc.,

Owner (s) Name and signature

Architect/ Licensed Engineer/ Supervisor name and signature

Witness

Date	Drawn By	Check	Examined
16/12/2021	ELTA, ARCH.	ARCHITECT	
Scale	Checked		
1:100	Drawing No.		

DESIGN EDGE ARCHITECTS

Architecture | Engineering | Interior Design | Project Management

Proposed Residential Development

Plot No.

Survey No. / Village

Taluk

Khata No.

Sheet Name

Block Name

Floor Name

Property Address

Owner / Developer

Signature

Date: 23/02/22

Scale: 1:100

Sheet No.

Revision No. and Date