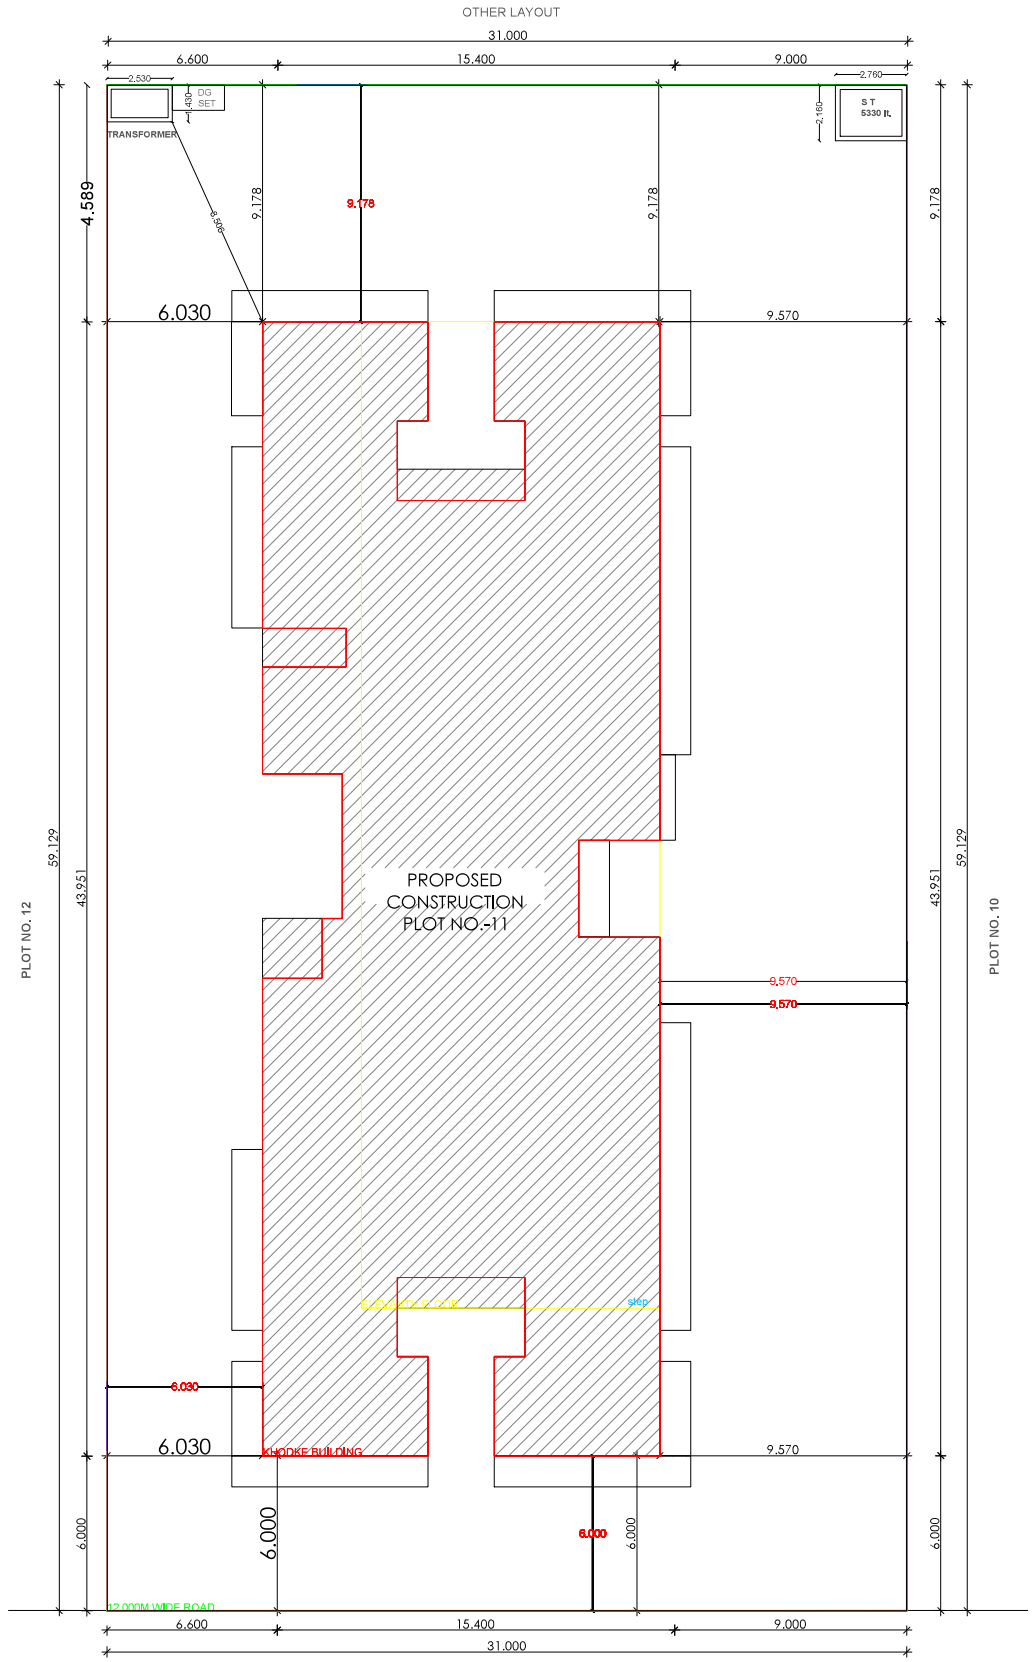

SITE PLAN
SCALE-1:100

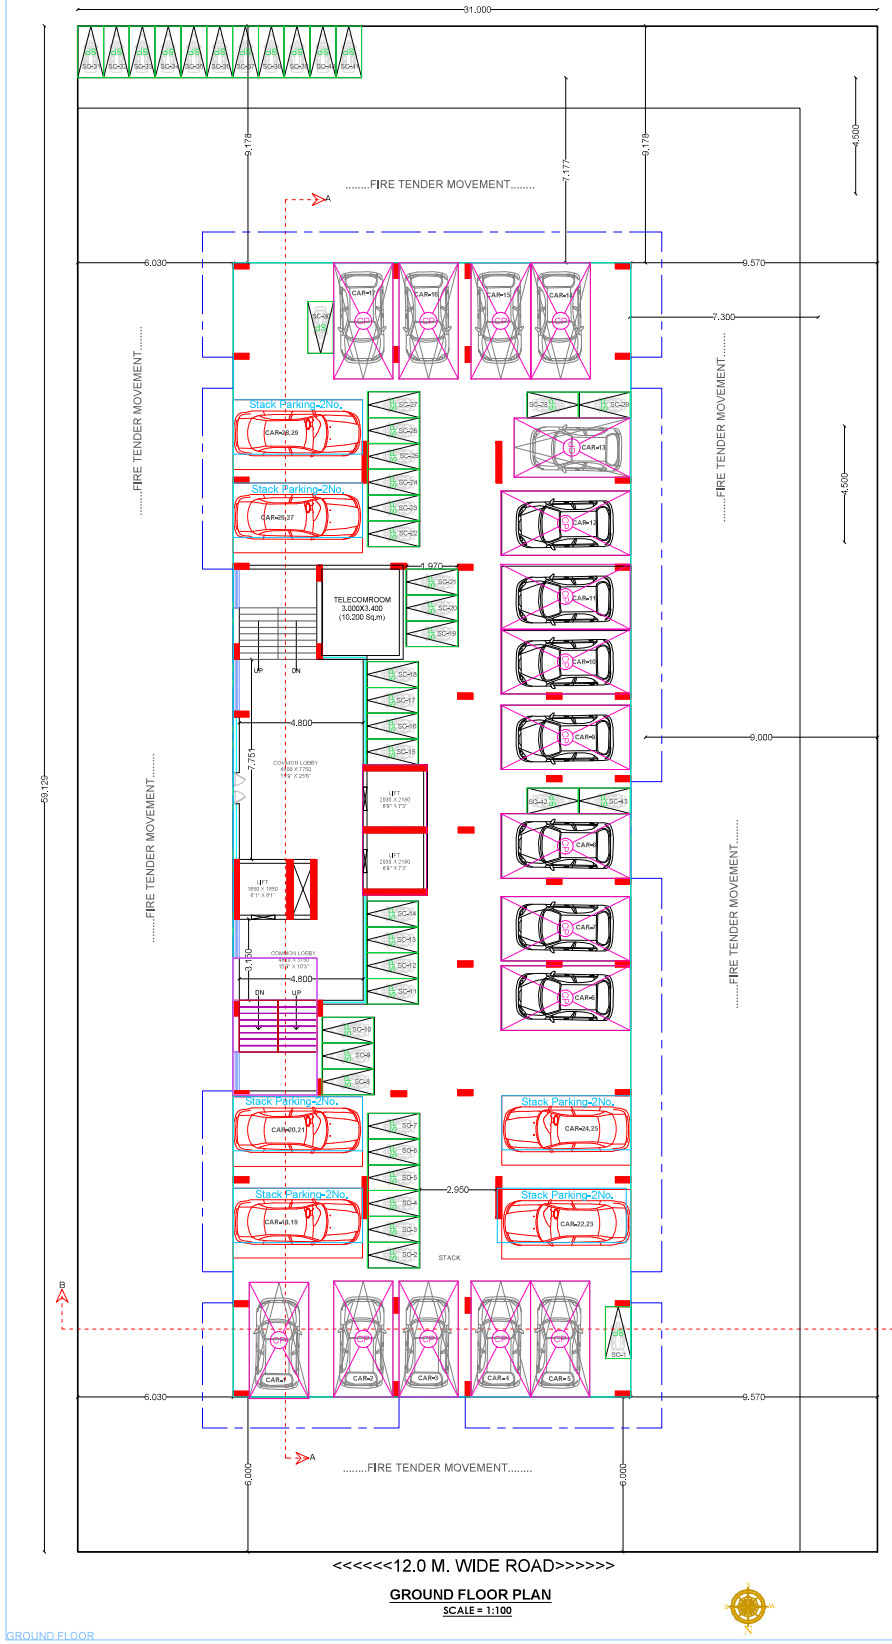

GROUND FLOOR PLAN
SCALE = 1:100

GROUND FLOOR

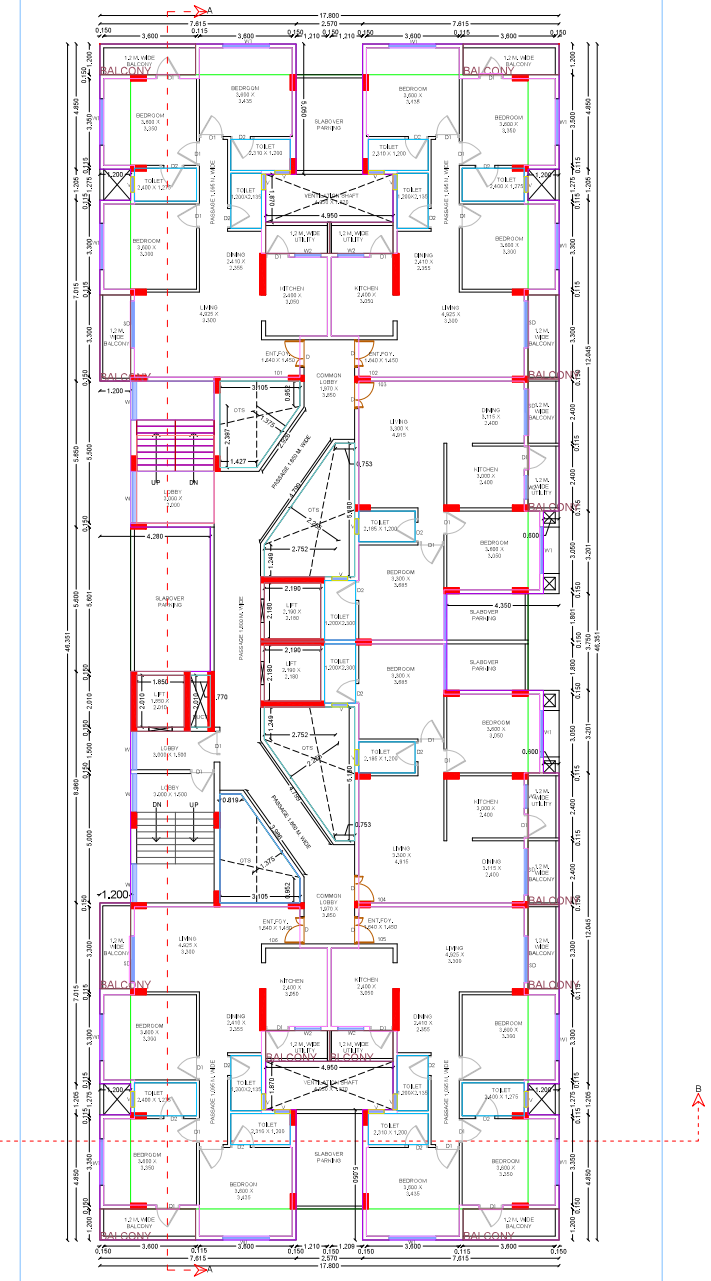

FIRST FLOOR PLAN
SCALE = 1:100

FIST FLOOR

Signature valid

Digitally signed by RUTURAJ ABHIMANYU JADHAV
Date: 2025.03.27 13:48:14 IST
Reason: Approved
Designation : Assistant Director of Town Planning
Location: Nagpur Municipal Corporation
Project Name : Nagpur Municipal Corporation
Application Number : MAHCR-000013
Proposed Number : 1462899
Certificate Number : NMK/39.0/2025/APL/03648

Project Details

PROPOSED MULTYFAMILY DWELLING UNIT ON PLOT NO. 11 ,KH NO.78,166,167,168 WARD NO.74 ,CTS NO. 648 , HOUSE NO.104711 , SHEET NO. 37(571) & 44 (572), MOUZA JAITALA , NAGPUR . DIST. NAGPUR.

BELONGING TO,

M/S. NANI'S BUILDCOM PRIVATE LIMITED
YASHWANT AJABRAO KHODKE

Proforma 1: Area Statement	
1. Area of plot (Minimum area of a, b, c to be considered) or area of subplot with sanctioned layout No. and subplot No.	1832.99 0
(a) As per ownership document (7/12, CTS extract)	1832.99 0
(b) as per TILR or City Survey measurement sheet	1832.99 0
(c) as per Demarcated drawing area	1832.99 0
LESS	
2.Area not in possession	0.000
3. Entire area (1+2)	1832.99 0
4.Deductions for	-
(a) Proposed D.P./ D.P. Road widening Area /Service Road / Highway widening	0.000
(b) Any D.P. Reservation area	0.000
(c) Green Belt	0.000
Total (a+b+c)	0.000
5.Balance area of plot (3-4)	1832.99 0
6. Amenity Space	0.000
(Applicable if (1) > 20000 sqmt	-
(Required =(a) Upto 20000 sqmt= Nil	-
(b) Above 20000 sqmt= (a) + 5 % of Total area	0.000
7. Net Plot Area (5-6)	1832.99 0
8. Recreational Open Space	-
(a) If area (6) is more than 4000 sqmt - 10 % of (6) is required.	0.000
Proposed___	0.000
(b) If area is less than 4000 sqmt =Check -	-
i) If it is full number like 1,2,125,419,etc. As per 7,12 abstract or City Survey Number - No Recreational open space is required	-
ii) If it is subdivision like 1/2, 2/5 , 125/1 419/1 etc.then recreational open space is required.	-
(A) 10 % Subject to minimum 200 sqmt	0.000
Proposed _____	0.000
(B) Exemption to leave open space subject to availing basic F.S.I of 75 %	-
(C) Exemption to leave open space subject to payment of 10 % land value of land at (7) as per annual statement of rate.	-

Certificate of Area:
Certified that the plot under reference was surveyed by me on 2024-12-19 and the dimensions of sides etc. of plot stated on plan are as measured on site and the area so worked out tallies with the area stated in document of Ownership/ T.P. Scheme Records/Land Records Department/City Survey records,
Signature
(Name of Architect/ Licensed Engineer/ Supervisor.)

Owner's Declaration -
I/We undersigned hereby confirm that I/We would abide by plans approved by Authority / Collector. I/We would execute the structure as per approved plans. Also I/We would execute the work under supervision of proper technical person so as to ensure the quality and safety at the work site,

Owner (s) name and signature

Architect/ Licensed Engineer/ Supervisor name and signature

Job No.

LEGENDS:

PROPOSED MULTYFAMILY DWELLING UNIT ON PLOT NO. 11 ,KH NO.78,166,167,168 WARD NO.74 ,CTS NO. 648 , HOUSE NO.104711 , SHEET NO. 37(571) & 44 (572), MOUZA JAITALA , NAGPUR . DIST. NAGPUR.

BELONGING TO,

M/S. NANI'S BUILDCOM PRIVATE LIMITED
YASHWANT AJABRAO KHODKE

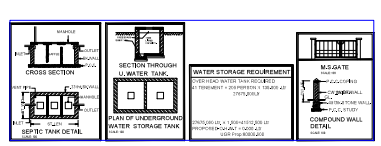

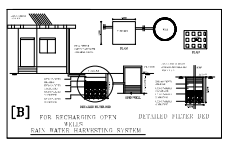

Name Of : Owner Yashwant Ajabrao Khodke

Postal Address : Plot No. 7,Wardha Road,Vivekanand Nagar,Nagpur,Maharashtra,440015

Phone No. 9422106260

DESCRIPTION OF PROJECT :

Type of Proposal : Residential
BUILDING ON CTS. NO./SURVEY NO.-44/572/648

SITE ADDRESS :
ON PLOT NO. 11 ,KH NO.78,166,167,168 WARD NO.74 ,CTS NO. 648 , HOUSE NO.104711 , SHEET NO. 37(571) & 44 (572), MOUZA JAITALA , NAGPUR . DIST. NAGPUR.

Name Of Architect / Licensed Valuator/Engineer :

ADDRESS OF OFFICE	
	OFFICE - Emanate design 9A block, A wing, 3rd floor,nagabhavn,samidan,sadar,nagpur-440010
OWNERS SIGN - (verified by applicant)	TECHNICAL PERSON SIGN Signature valid
SCALE - 1:100	Date: 20/03/25
JOB NO.-NMK/24-125071	CHECK BY --

SUBMISSION DRAWING