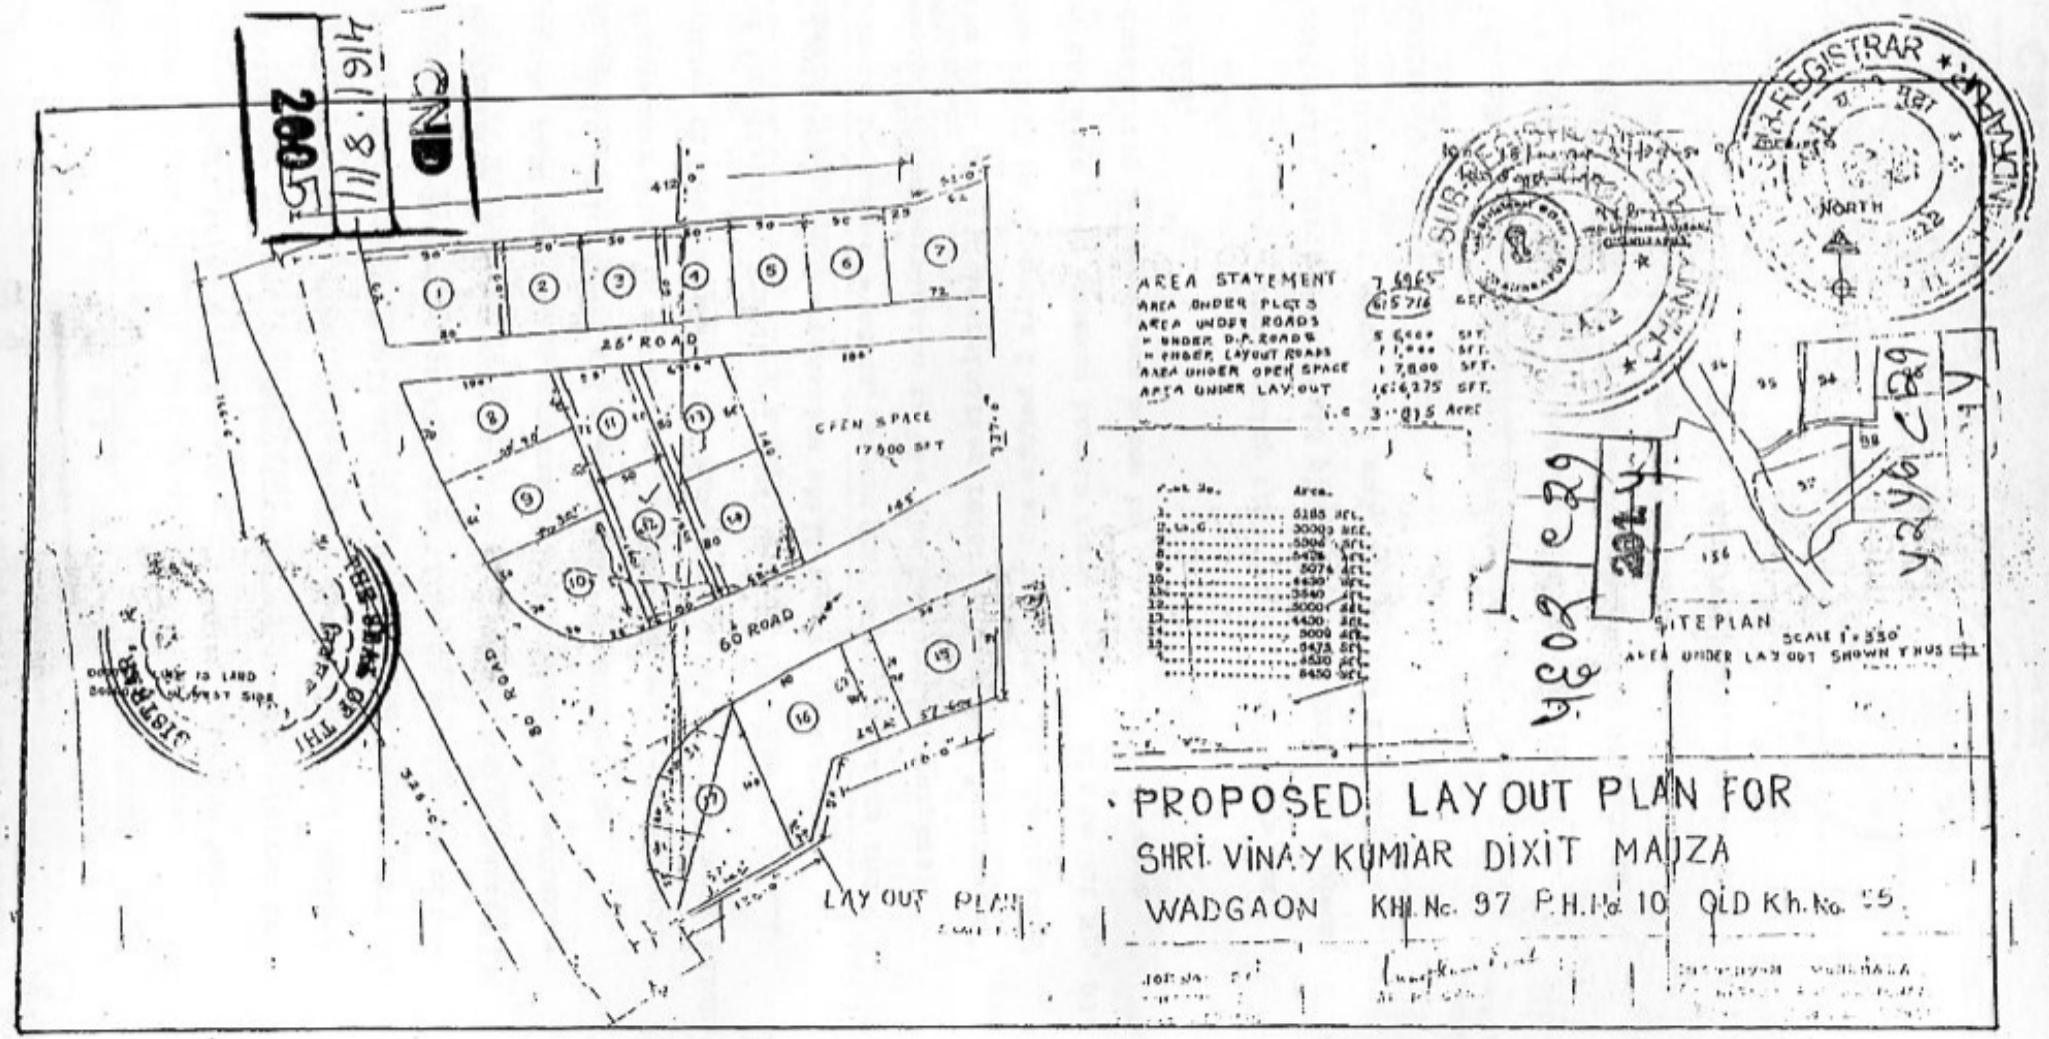
2005
7/8/1914
GND
REGISTRAR
NORTH
AREA STATEMENT
AREA UNDER PLOTS
AREA UNDER ROADS
AREA UNDER OPEN SPACE
AREA UNDER LAY OUT
25' ROAD
60' ROAD
OPEN SPACE
17500 SFT
LAY OUT PLAN
SITE PLAN
SCALE 1"=330'
AREA UNDER LAY OUT SHOWN THUS
PROPOSED LAY OUT PLAN FOR
SHRI VINAY KUMAR DIXIT MAUZA
WADGAON KH. No. 97 P.H. No. 10 OLD Kh. No. 55