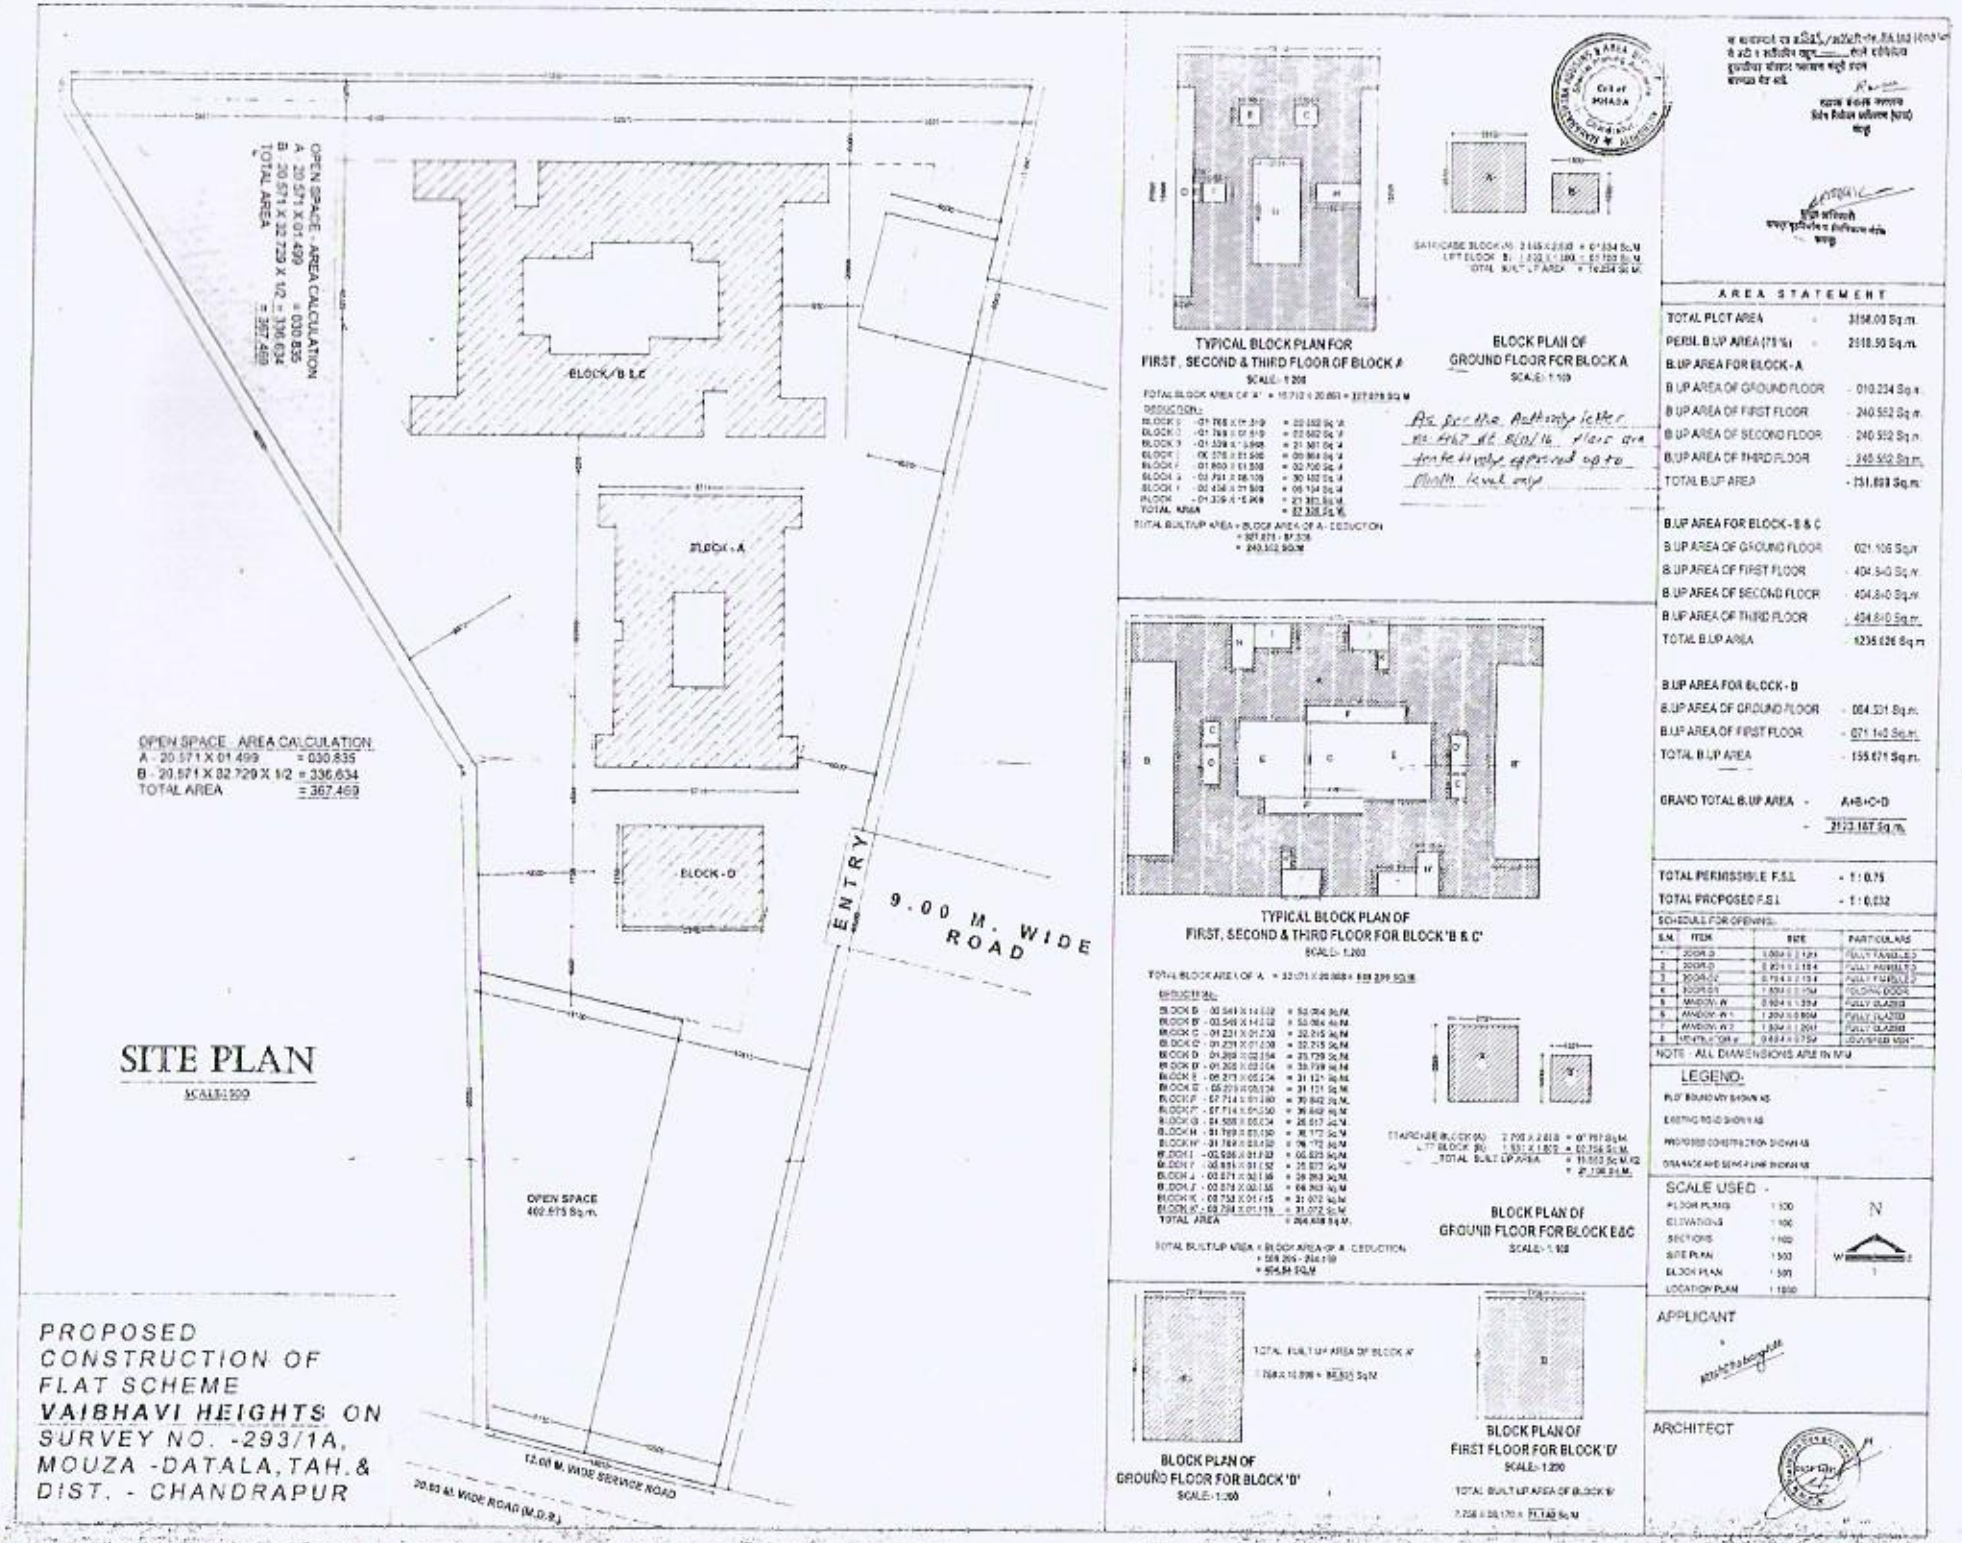
OPEN SPACE AREA CALCULATION
A - 20.571 X 01.499 = 030.835
B - 20.571 X 32.729 X 1/2 = 336.634
TOTAL AREA = 367.469
BLOCK - B & C
BLOCK - A
BLOCK - D
ENTRY
9.00 M. WIDE ROAD
OPEN SPACE
402.575 Sq.m.
12.00 M. WIDE SERVICE ROAD
20.60 M. WIDE ROAD (M.D.P.)
SITE PLAN
SCALE:1:500
PROPOSED CONSTRUCTION OF FLAT SCHEME VAIBHAVI HEIGHTS ON SURVEY NO. -293/1A, MOUZA -DATALA, TAH. & DIST. - CHANDRAPUR
TYPICAL BLOCK PLAN FOR FIRST, SECOND & THIRD FLOOR OF BLOCK A
SCALE:- 1:200
BLOCK PLAN OF GROUND FLOOR FOR BLOCK A
SCALE:- 1:100
As per the Authority letter no. 4467 dt. 8/11/16 plans are further approved up to plinth level only
TYPICAL BLOCK PLAN OF FIRST, SECOND & THIRD FLOOR FOR BLOCK 'B & C'
SCALE:- 1:200
BLOCK PLAN OF GROUND FLOOR FOR BLOCK B&C
SCALE:- 1:100
BLOCK PLAN OF GROUND FLOOR FOR BLOCK 'D'
SCALE:- 1:200
BLOCK PLAN OF FIRST FLOOR FOR BLOCK 'D'
SCALE:- 1:200
AREA STATEMENT
TOTAL PLOT AREA - 3356.00 Sq.m.
PERMI. B.UP AREA (75%) - 2518.50 Sq.m.
B.UP AREA FOR BLOCK - A
B UP AREA OF GROUND FLOOR - 010.234 Sq.m.
B UP AREA OF FIRST FLOOR - 240.552 Sq.m.
B UP AREA OF SECOND FLOOR - 240.552 Sq.m.
B.UP AREA OF THIRD FLOOR - 240.552 Sq.m.
TOTAL B.UP AREA - 731.888 Sq.m.
B.UP AREA FOR BLOCK - B & C
B UP AREA OF GROUND FLOOR - 021.106 Sq.m.
B.UP AREA OF FIRST FLOOR - 404.840 Sq.m.
B UP AREA OF SECOND FLOOR - 404.840 Sq.m.
B UP AREA OF THIRD FLOOR - 404.840 Sq.m.
TOTAL B.UP AREA - 1235.626 Sq.m.
B.UP AREA FOR BLOCK - D
B.UP AREA OF GROUND FLOOR - 084.331 Sq.m.
B.UP AREA OF FIRST FLOOR - 071.140 Sq.m.
TOTAL B.UP AREA - 155.671 Sq.m.
GRAND TOTAL B.UP AREA - A+B+C+D
- 2123.187 Sq.m.
TOTAL PERMISSIBLE F.S.I. - 1:0.75
TOTAL PROPOSED F.S.I. - 1:0.632
SCHEDULE FOR OPENING
S.N. ITEM SIZE PARTICULARS
1 DOOR-D 1.000 x 2.100 FULLY PANELLED
2 DOOR-D 0.900 x 2.100 FULLY PANELLED
3 DOOR-C 0.750 x 2.100 FULLY PANELLED
4 DOOR-B1 1.000 x 2.100 GLOWN DOOR
5 WINDOW-W 0.900 x 1.200 FULLY GLAZED
6 WINDOW-W1 1.200 x 1.200 FULLY GLAZED
7 WINDOW-W2 1.500 x 1.200 FULLY GLAZED
8 VENTILATOR-V 0.600 x 0.750 LOUVERED VENT
NOTE - ALL DIMENSIONS ARE IN M.M
LEGEND:
PLOT BOUNDARY SHOWN AS
EXISTING ROAD SHOWN AS
PROPOSED CONSTRUCTION SHOWN AS
DRAINAGE AND SEWER LINE SHOWN AS
SCALE USED -
PLOT PLANS 1:500
ELEVATIONS 1:100
SECTIONS 1:100
SITE PLAN 1:500
BLOCK PLAN 1:200
LOCATION PLAN 1:1000
N
APPLICANT
ARCHITECT