


PRODUCED BY AN AUTODESK EDUCATIONAL PRODUCT

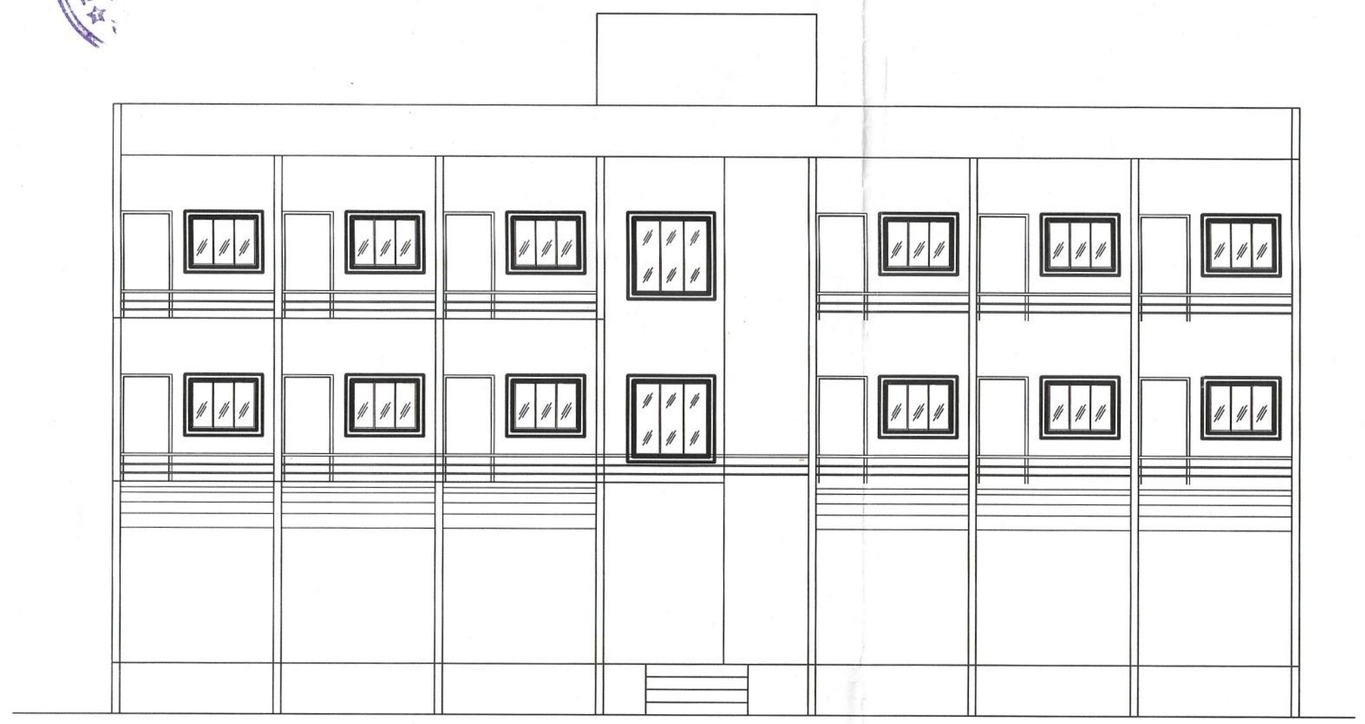


ELEVATION
Scale 1:100

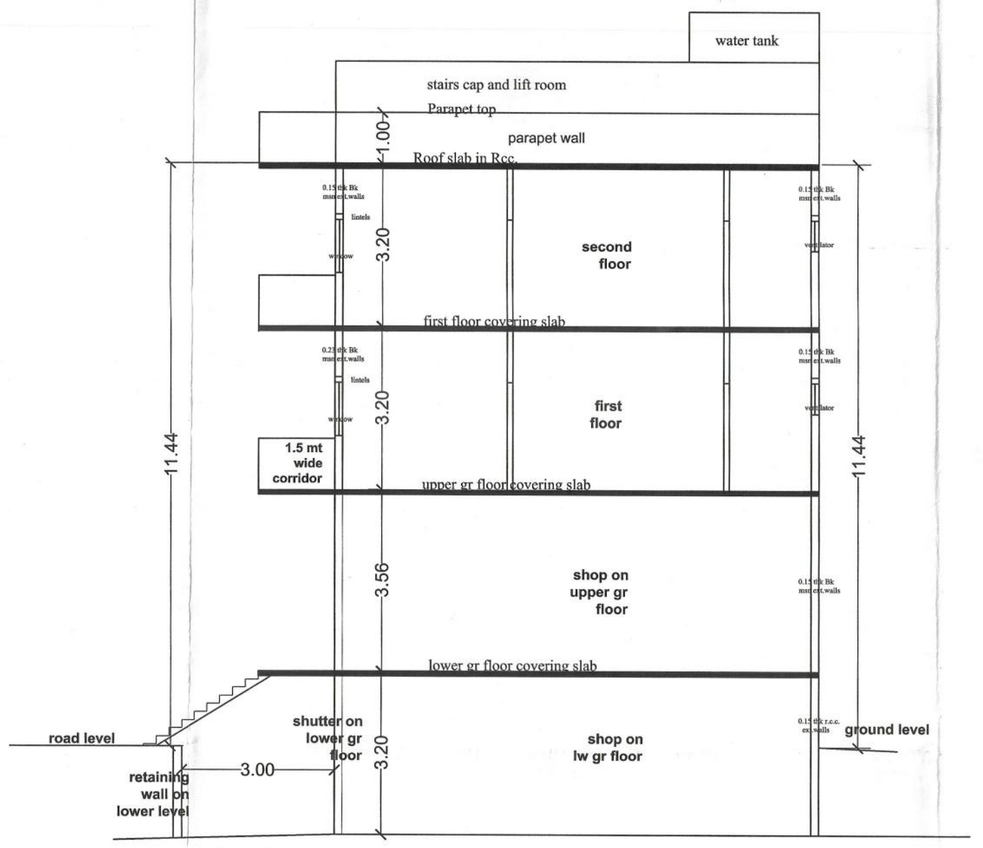


SECTION A-A
Scale 1:100

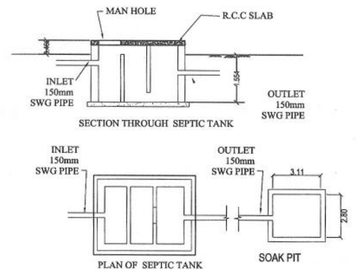


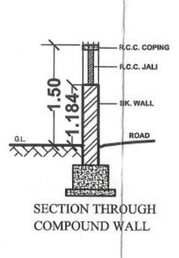

SECTION THROUGH COMPOUND WALL

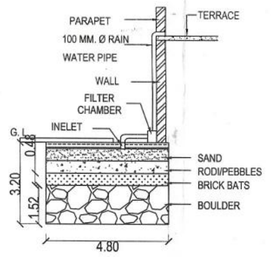


SECTION OF RAIN HARVESTING SOAKPIT

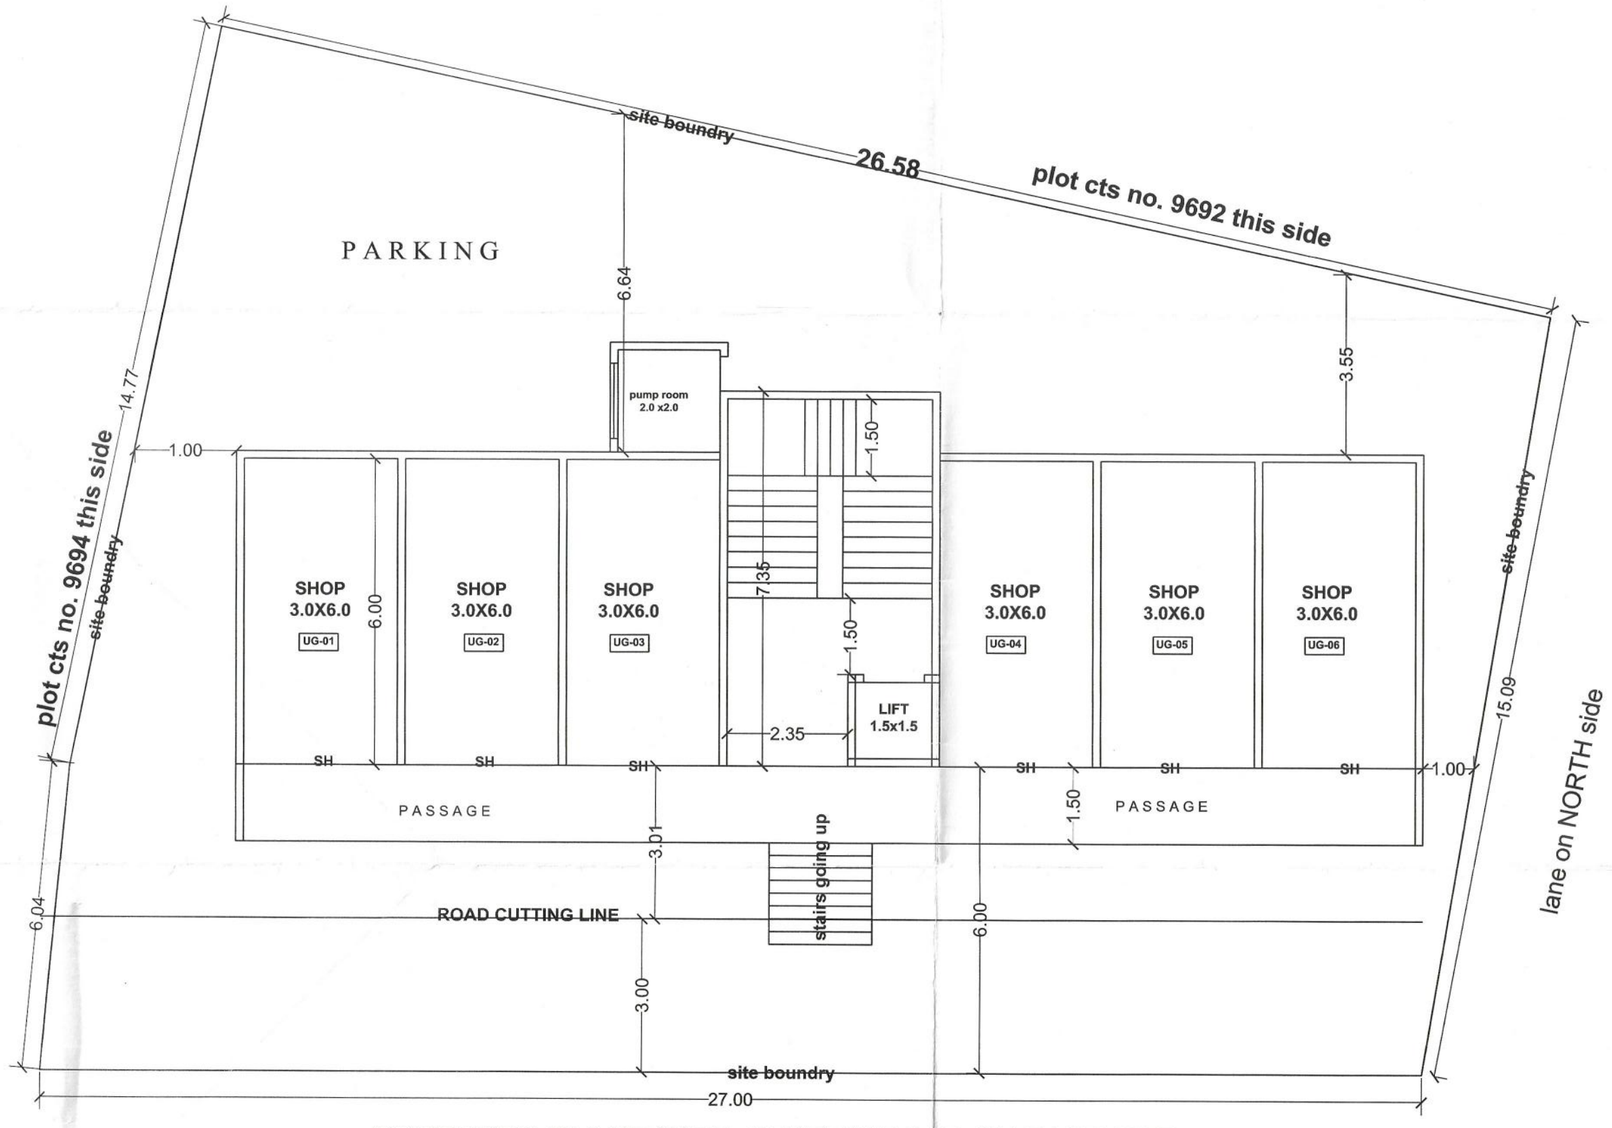


PROPOSED 18.0 MT WIDE STATION ROAD ON EAST SIDE


UPPER GR. FLOOR PLAN
Scale 1:100

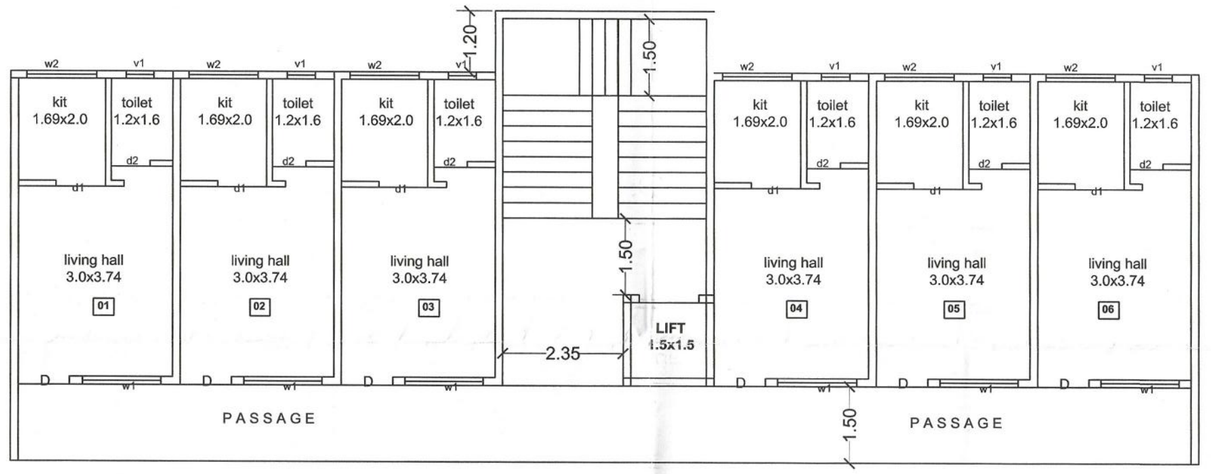


TYPICAL FIRST & SECOND FLOOR PLAN
Scale 1:100

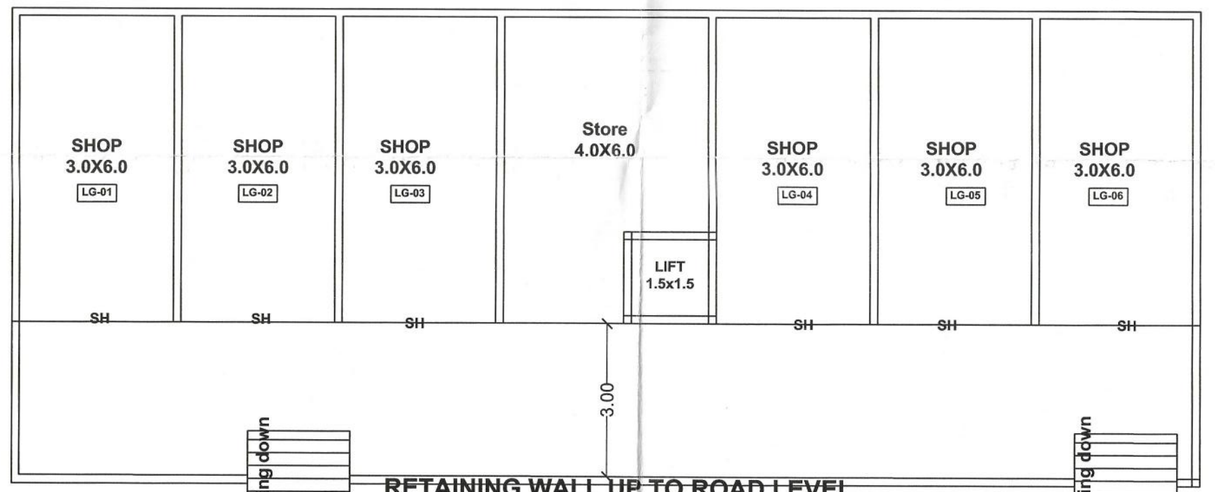

LOWER GR. FLOOR PLAN
Scale 1:100

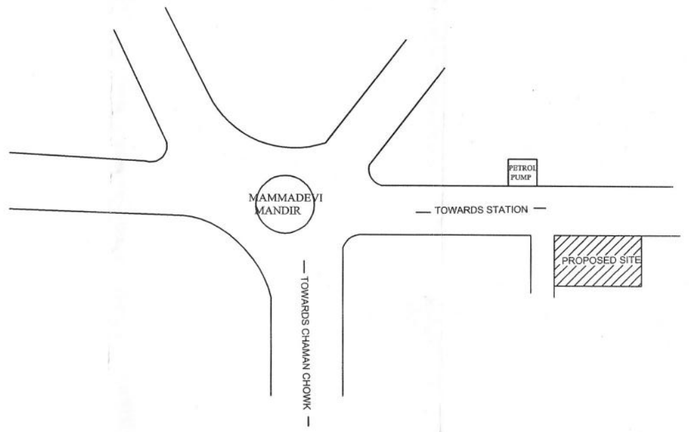

LOCTION PLAN
Scale (N.T.S.)

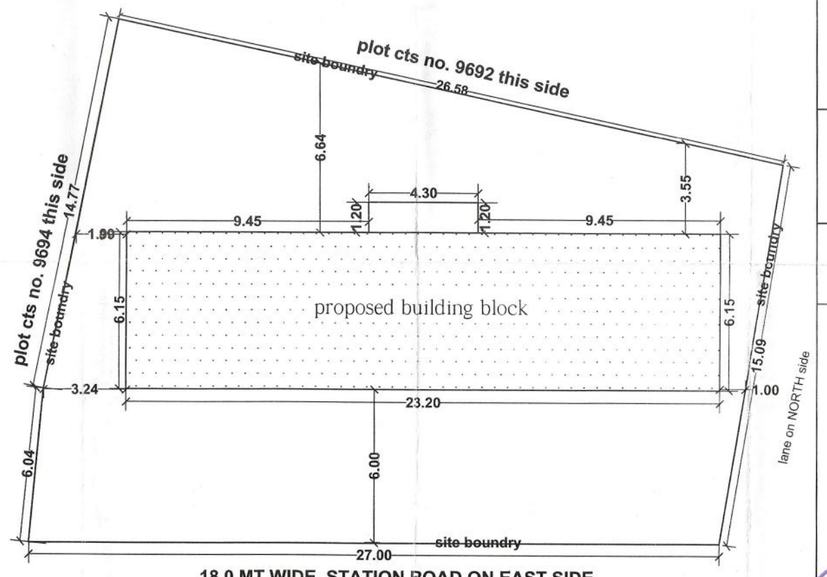

18.0 MT WIDE STATION ROAD ON EAST SIDE

BLOCK PLAN
Scale 1:200

stamps of approval

PBCAP 4389/2018
APPROVED AS AMENDED IN .....
SUBJECT TO CONDITION
IN THIS OFFICE
LETTER No. ..... DT. 14/9/2018
Building Permission is Valid Up to Only
PLINTH LEVEL

Town Planner
Municipal Council, Jalna

Chief Officer
Municipal Council, Jalna

Title :Proposed complex building on plot bearing C.t.s. no. 9693 In sheet no. 74 , Station road , Jalna. For : Sow. Jyoti Sunil Mundada

Owner's sign.

AREA STATEMENT :
PLOT AREA : - 469.00 SQ.MT.
Built up area on lower Gr floor - commercial - 116.23 sq.mt
-residential - 26.44 sq.mt.

Built up area on upper gr floor - commercial - 116.23 sq.mt
- residential - 26.44 sq.mt.
Built up area on first floor - residential - 142.67 sq.mt.
Built up area on second Floor - residential - 142.67 sq.mt.

TOTAL BUILT UP AREA PROPOSED
COMMERCIAL = 232.46 SQ.MT
RESIDENTIAL = 338.22 SQ.MT.
TOTAL B/U AREA= 570.68 sq.mt
F.S.I. CONSUMED = COMM.- 0.49
= RESI - 0.72
TOTAL - 1.21

Schedule of Openings

Doors	Windows
D -1.0x 2.1	W1-1.5x1.2
d1-0.90x2.1	sh - shutter
d2 -0.75x2.1	V- 0.6x0.6

N

Date : 23/05/2018
scale : 1:100

ARCHITECTS : MAHAJAN & ASSO.
AR. Shrikant M.Mahajan

35, udhan complex , Mastgadh,Jalna
mob no. - 94222-18212

Shrikant M. Mahajan
B. Arch., CA/96/19593
Architect & Interior Designer
35, Udhan Complex, Jalna