
This Building Plans are Scrutinized and Sanctioned as per DCR System Report Generated on 27/04/15

Representative Auto DCR System

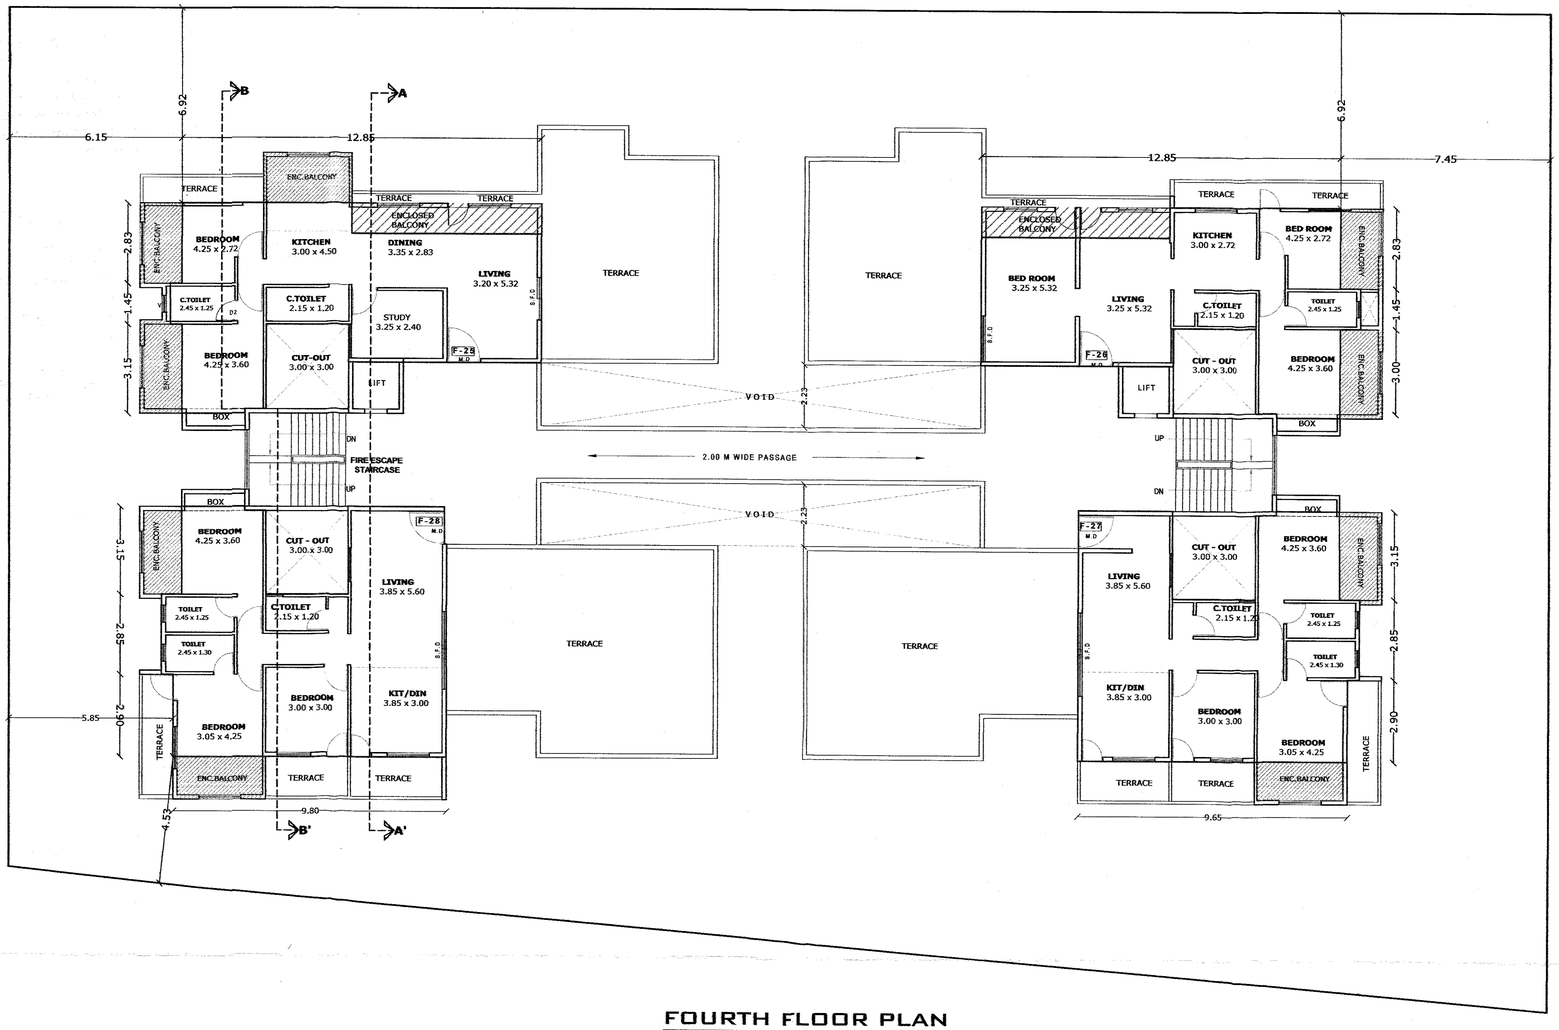

FOURTH FLOOR PLAN

अटी व निर्बंधन

बांधकाम परवानगीनुसार बांधकाम सुरु स्थानांतर ज्योत्यापर्यंत (Plinth Level) चे धकाम पूर्ण झाल्यावर ... शारद / सक्षमीक अभियंता/ सुपरवायझर, यांचे तपासणी अहवाल पूर्णत्वाचे प्रमाणपत्र ह्या कार्यालयाकडून प्राप्त करून तेव्हा नंतरच पुढील बांधकाम सुरु करावे अन्यथा आपण त्या पूर्वी केलेले बांधकाम अनधिकृत समजून कार्यवाही करण्यात येईल ह्याची नोंद घ्यावी

सहा. संचालक नगर रचना मनपा, औरंगाबाद

STAMP OF APPROVAL

06/07

अजंदार यांची प्रत

Approved as ammended in .....Colour
Subject to the conditions mentioned in this office Building permit No. 284/2015-16
Date. 06-8-2015

DY.ENGINEER
Town Planing
Municipal Corporation.
AURANGABAD.

O.C. Signed by A.D.T.P.

REFERENCE	NORTH
PLOT BOUNDRY —	S E W N
PROPOSED WORK —	

TITLE.

PROPOSED PLAN OF COMMERCIAL / RESIDENTIAL BUILDING ON PLOT NO.- 01, BEARING C.T.S. NO.- 15735 (PART), SITUATED AT ULKANAGARI, AURANGABAD.

FOR :- SHRI. YOGESH VITTHALDAS ZHAVERI
THROUGH ITS GPA HOLDER
SHRI. VIKAS LAXMAN CHAUDHARY.

ARCHITECT'S SIGN	OWNER'S SIGN
For MANISH KALE & ASSOCIATES Manish Vasant Kale Architect & Approved Valuer Reg. No. CA/93/15610	

ARCHITECTS

MANISH KALE & ASSOCIATES
ARCHITECTS, DESIGNERS & APPROVED VALUERS .
MANISH VASANT KALE
(B.Arch., A.I.I.A., F.I.I.V.)
5 - 6 - 37 "ANAND" BUILDING , OPP. SANT EKNATH RANGMANDIR,
NEW OSMANPURA, AURANGABAD. Phone No. : - 0240 - 2348634.
Tele. Fax No. : - 0240 - 2325367. E mail - kale.manish@gmail.com.

SCALE	DATE	DRG. NO.	JOB NO.	DEALT BY
1:100	24- 04 - 15	6/7		AR. AMARPREET

SUBMISSION DRAWING — **FOURTH FLOOR PLAN**