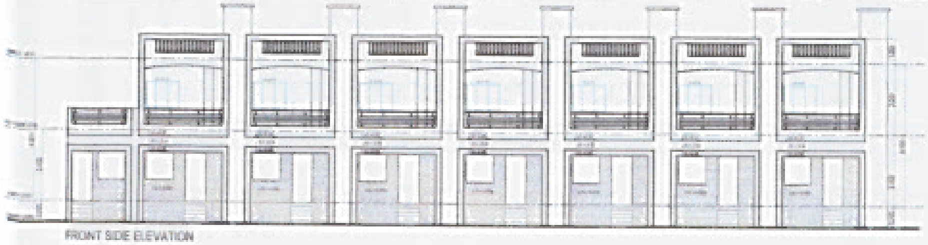

FRONT SIDE ELEVATION

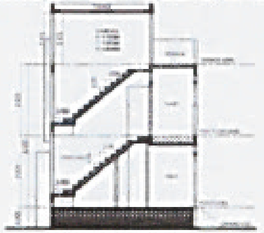

SECTION "A"

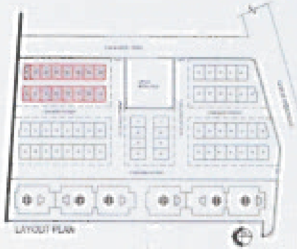

LAYOUT PLAN

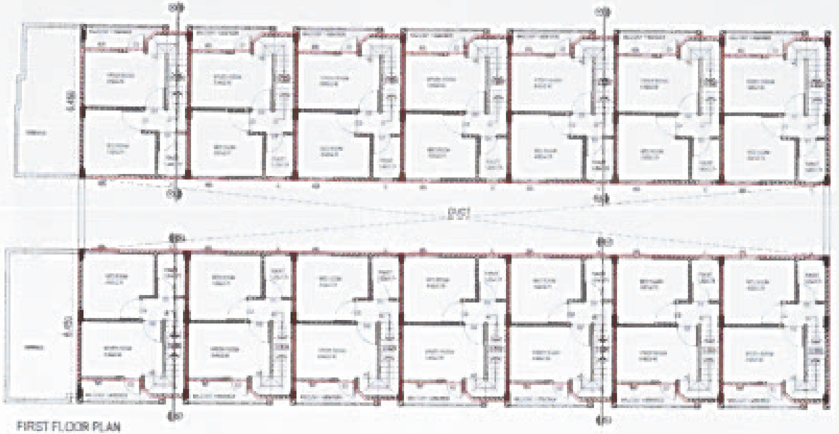

FIRST FLOOR PLAN

← 9.00 M WIDE ROAD →

PLAN OF SEPTIC TANK

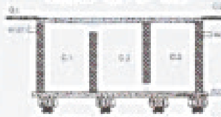

SECTION THROUGH SEPTIC TANK

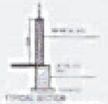

TYPICAL SECTION THROUGH COMPOUND WALL

SECTION THROUGH RAIN WATER HARVESTING UNIT

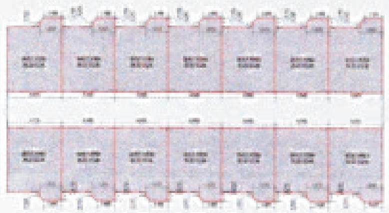

AREA CALCULATION PLAN FOR FIRST FLOOR

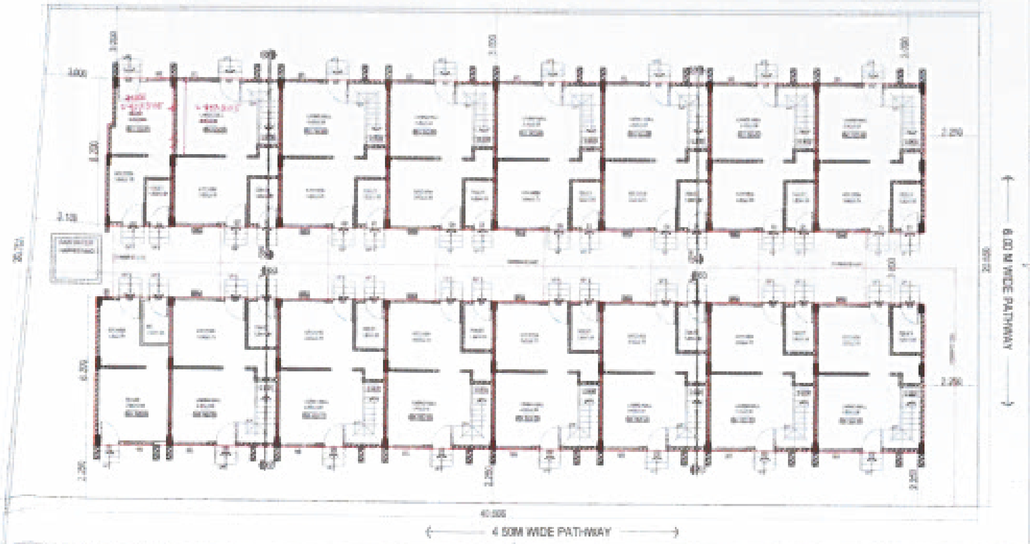

← 6.00 M WIDE PATHWAY →

← 4.50M WIDE PATHWAY →

ROW HOUSE BUILDING "A" GROUND FLOOR PLAN
(RH. NO. 01 TO 16)

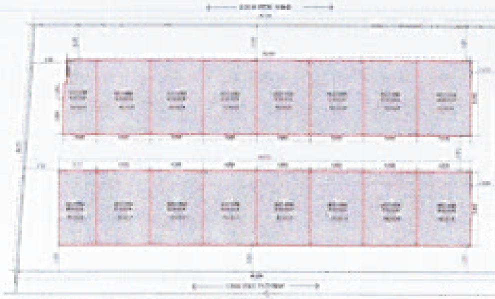

AREA CALCULATION PLAN FOR GROUND FLOOR
ROW HOUSE BUILDING "A" (RH. NO. 01 TO 16)

TOTAL BALCONY AREA STATEMENT

FLOOR	NO OF ROW HOUSE	BUILT UP AREA	AREA OF 10%	AREA OF BAL PRO.
GROUND FLOOR	16	428.04		–
FIRST FLOOR	14	303.64	54.54	41.44
TOTAL	16	731.68	54.54	41.44

AREA STATEMENT

ROW HOUSE NO.	BUILT UP AREA		TOTAL BUP AREA
	[illegible]	[illegible]	
01	[illegible]	–	[illegible]
02	[illegible]	26.26	[illegible]
03	27.90	25.85	53.75
04	27.90	25.85	53.75
05	27.90	25.85	53.75
06	27.90	25.85	53.75
07	27.90	25.85	53.75
08	28.26	26.31	54.57
09	19.08	–	19.08
10	27.90	26.26	54.16
11	27.90	25.85	53.75
12	27.90	25.85	53.75
13	27.90	25.85	53.75
14	27.90	25.85	53.75
15	27.90	25.85	53.75
16	28.26	26.31	54.57
TOTAL AREA	428.04	303.64	731.68

BUILDING " A "
ROW HOUSE NO.01 TO 16

SHEET NO. 02 / 07

Recommended for Final Approval as Amended
to [illegible] subject to
conditions mentioned in
this office letter No. 20
dated 30/9/2020
Assistant Director of Town Planning
Aurangabad

SCHEDULE OF WINDOWS

OPENING	NOS	SIZE	CILL LEVEL	LINTEL LEVEL	LOCATION
[illegible]	[illegible]	[illegible]	[illegible]	[illegible]	[illegible]
[illegible]	[illegible]	[illegible]	[illegible]	[illegible]	[illegible]
[illegible]	[illegible]	[illegible]	[illegible]	[illegible]	KITCHEN
V	[illegible]	[illegible]	[illegible]	[illegible]	TOILET

SCHEDULE OF DOORS

OPENING	NOS	SIZE	CILL LEVEL	LINTEL LEVEL	LOCATION
D1	[illegible]	[illegible]	[illegible]	[illegible]	TOILET
D2	[illegible]	[illegible]	[illegible]	[illegible]	[illegible]

NOTES:
1. 0.230 THK. BRICK WALLS SHOWN THUS ☐
2. 0.150 THK. BRICK WALLS SHOWN THUS ▨
3. 0.115 THK. BRICK WALLS SHOWN THUS ▨

NOTES:
1. THE STRUCTURE SHALL BE RCC STRUCTURE.
2. THE WALLS SHALL BE 0.230 / 0.150 / 0.115 THK. BRICK WALLS.
3. THE FLOORING SHALL BE CERAMIC TILES.

LEGEND:

1. PLOT BOUNDRY SHOWN THUS
2. PROPOSED SHOWN THUS
3. SEWER LINE SHOWN THUS

PROPOSED GROUP HOUSING ON PLOT NO.01, GUT NO. 56 AT VILLAGE FAROLA, TQ.PAITHAN,DIST AURANGABAD. BELONGING TO : SHRI. DEEPAK RADHESHYAM JHUNJHUNWALA.

SCALE : 1:100 | DATE 21.12.2018

CHECKED BY: [illegible] | DEALT : [illegible]

PLANS / ELEVATIONS / SECTION

space
ARCHITECTS / INTERIOR DESIGNERS
[illegible]
[illegible] AURANGABAD. PH. [illegible]

ARCHITECT :

Ganesh Misarolkar
ARCHITECT
CA/2001/27284

GANESH MISAROLKAR
(CA / 2001 / 27284)

OWNERS :

SHRI. DEEPAK RADHESHYAM JHUNJHUNWALA.