BUILDING " E "
ROW HOUSE NO.52 TO 65

SHEET NO. 05 / 07

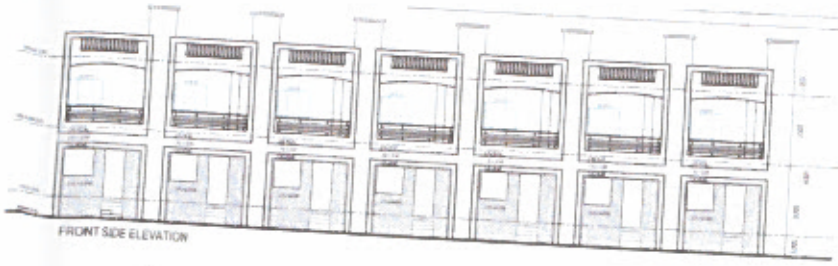

FRONT SIDE ELEVATION

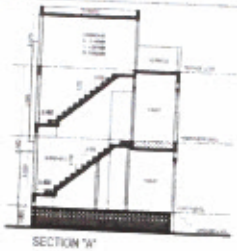

SECTION "A"

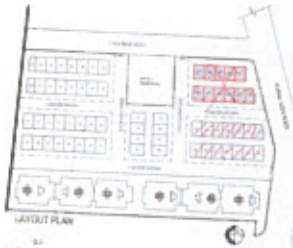

LAYOUT PLAN

FIRST FLOOR PLAN

PLAN OF SEPTIC TANK

SECTION THROUGH SEPTIC TANK

SECTION THROUGH RAIN WATER HARVESTING UNIT

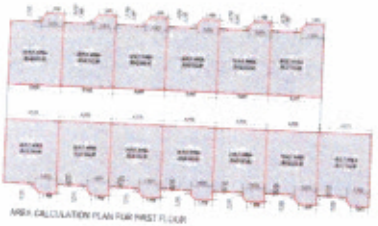

AREA CALCULATION PLAN FOR FIRST FLOOR

4.50M WIDE PATHWAY

6.00M WIDE PATHWAY

ROW HOUSE BUILDING " E " GROUND FLOOR PLAN
(RH. NO. 52 TO 65)

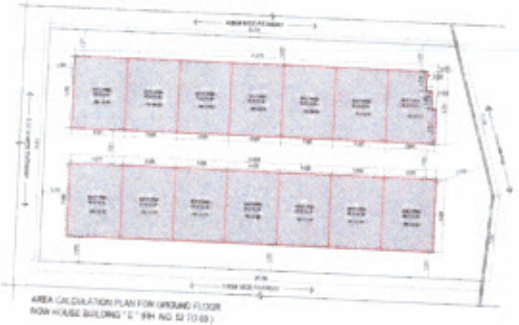

AREA CALCULATION PLAN FOR GROUND FLOOR
ROW HOUSE BUILDING " E " (RH. NO. 52 TO 65)

AREA STATEMENT

ROW HOUSE NO.	BUILT UP AREA (SQ.MTS.)	TOTAL BUILT UP AREA (SQ.MTS.)
52	29.78	84.62
53	27.40	83.75
54	27.58	84.18
55	27.40	83.75
56	27.00	83.75
57	27.58	84.18
58	29.68	84.62
59	29.78	84.62
60	27.40	83.75
61	27.58	84.18
62	27.40	83.75
63	27.00	83.75
64	27.58	84.18
65	29.78	84.62
TOTAL AREA	369.77	1129.68

TOTAL BALCONY AREA STATEMENT

FLOOR	NO. OF ROW HOUSE	BUILT UP AREA (SQ.MTS.)	AREA TO BE GIVEN OF (SQ.MTS.)	(SQ.FEET)
GROUND FLOOR	14	369.77		
FIRST FLOOR	13	337.79	10.00	30.00
TOTAL	14	729.00	10.00	30.00

SCHEDULE OF WINDOWS

OPENING	NOS	SIZE	SILL LEVEL	LINTEL LEVEL	LOCATION
W1	10	0.90 X 1.20	+0.600	+3.000	LIVINGROOM
W2	01	1.50 X 1.20	+0.300	+3.000	LIVINGROOM
W3A	14	1.80 X 1.20	+0.300	+3.000	LIVINGROOM
V	14	0.60 X 0.60	+1.800	+3.000	KITCHEN
V1	14	0.60 X 0.60	+1.800	+3.000	TOILET

SCHEDULE OF DOORS

OPENING	NOS	SIZE	SILL LEVEL	LINTEL LEVEL	LOCATION
D1	14	0.75 X 2.10 (2.10)	+0.000	2.100	TOILET
D2	14	0.90 X 2.10 (2.10)	+0.000	2.100	ENTRY DOOR

NOTES:
1. 0.230 THK. BRICK WALLS SHOWN THUS
2. 0.150 THK. BRICK WALLS SHOWN THUS
3. 0.115 THK. BRICK WALLS SHOWN THUS

NOTES:
1. THE STRUCTURE SHALL BE RCC STRUCTURE
2. THE WALLS SHALL BE 0.230 / 0.150 / 0.115 THK BRICK WALLS.
3. THE FLOORING SHALL BE CERAMIC TILES

LEGEND:
1. PLOT BOUNDRY SHOWN THUS
2. PROPOSED SHOWN THUS
3. SEWER LINE SHOWN THUS

PROPOSED GROUP HOUSING ON PLOT NO.01, GUT NO. 56 AT VILLAGE FAROLA, TQ.PAITHAN,DIST.AURANGABAD. BELONGING TO : SHRI. DEEPAK RADHESHYAM JHUNJHUNWALA

SCALE : 1:00 DATE: 20.12.2019

CHECKED BY: SSN SHEET: SHEET-05/07

PLANS / ELEVATIONS / SECTION

SDADS
ARCHITECTS / INTERIOR DESIGNERS
GALAXY ARCADE, CHHATRAPATI NAGAR SANT EKNATH
NAGARBHUVAN, AURANGABAD. PH. 0240-2345644

ARCHITECT

Ganesh Shikarolgar
ARCHITECT
CA/2003/27354

OWNERS

SHRI. DEEPAK RADHESHYAM JHUNJHUNWALA