

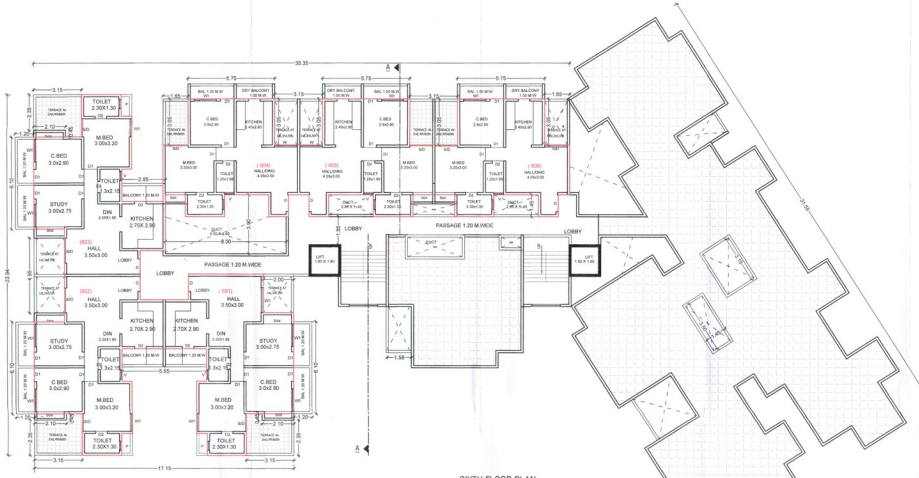



SIXTH FLOOR PLAN
BUILDING TYPE -D
(PARKING & G +6)

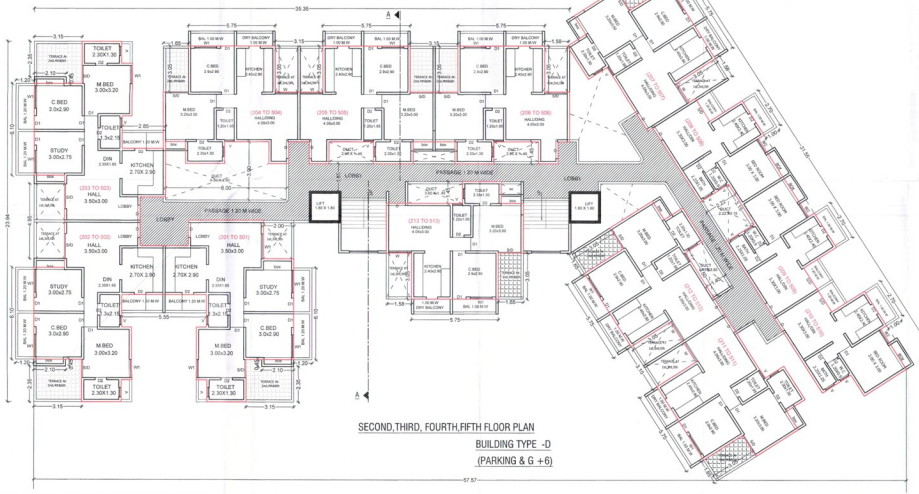

SECOND,THIRD, FOURTH,FIFTH FLOOR PLAN
BUILDING TYPE -D
(PARKING & G +6)

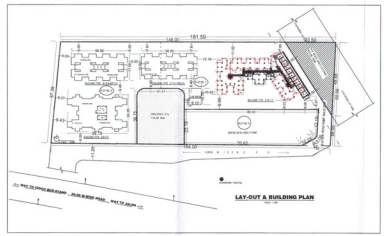

LAY-OUT & BUILDING PLAN

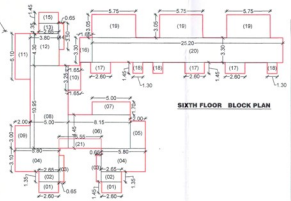

SIXTH FLOOR BLOCK PLAN

AREA CALCUALTIONS :

TYPE-D BUILDING BUP AREA
SIXTH FLOOR

ADD.
(01) BLOCK = 2.60 X 1.45 X 2 = 7.54 SQ. MT.
(02) BLOCK = 2.65 X 1.35 X 2 = 7.15 SQ. MT.
(03) BLOCK = 0.65 X 3.50 X 2 = 4.55 SQ. MT.
(04) BLOCK = 5.80 X 3.10 X 2 = 35.96 SQ. MT.
(05) BLOCK = 2.00 X 3.60 = 7.20 SQ. MT.
(06) BLOCK = 8.15 X 4.45 = 36.26 SQ. MT.
(07) BLOCK = 5.00 X 1.70 = 8.50 SQ. MT.
(08) BLOCK = 5.00 X 10.95 = 54.75 SQ. MT.
(09) BLOCK =2.00 X 3.00 = 6.00 SQ. MT.
(10) BLOCK =1.65 X 3.25 = 5.36 SQ. MT.
(11) BLOCK = 2.00 X 6.10 = 12.20 SQ. MT.
(12) BLOCK = 3.80 X 4.30 = 16.34 SQ. MT.
(13) BLOCK = 2.65 X 1.35 = 3.57 SQ. MT.
(14) BLOCK = 0.65 X 3.50 = 2.27 SQ. MT.
(15) BLOCK = 2.60 X 1.45 = 3.77 SQ. MT.
(16) BLOCK = 1.65 X 3.30 = 5.44 SQ. MT.
(17) BLOCK = 2.60X1.45X3 = 11.31 SQ. MT.
(18) BLOCK = 1.30X1.45X3 = 5.65 SQ. MT.
(19) BLOCK =5.75X 3.05X3 = 52.61 SQ. MT.
(20) BLOCK =25.20X3.30 = 83.16 SQ. MT.

TOTAL = 359.59 SQM.
DEDUCATION (21) 5.55 X1.20 = 6.66 SQ. MT.

TOTAL B/UP = 362.93 SQM.

AREA CALCULATIONS :


TYPE-D BUILDING BUP AREA
FIRST ,SECOND,THIRD ,FOURTH & FIFTH FLOOR

ADD.
(01) BLOCK = 2.60 X 1.45 X 2 = 7.54 SQ. MT.
(02) BLOCK = 2.65 X 1.35 X 2 = 7.15 SQ. MT.
(03) BLOCK = 0.65 X 3.50 X 2 = 4.55 SQ. MT.
(04) BLOCK = 5.80 X 3.10 X 2 = 35.96 SQ. MT.
(05) BLOCK = 2.00 X 3.60 = 7.20 SQ. MT.
(06) BLOCK = 8.15 X 4.45 = 36.26 SQ. MT.
(07) BLOCK = 5.00 X 1.70 = 8.50 SQ. MT.
(08) BLOCK = 5.00 X 10.95 = 54.75 SQ. MT.
(09) BLOCK =2.00 X 3.00 = 6.00 SQ. MT.
(10) BLOCK =1.65 X 3.25 = 5.36 SQ. MT.
(11) BLOCK = 2.00 X 6.10 = 12.20 SQ. MT.
(12) BLOCK = 3.80 X 4.30 = 16.34 SQ. MT.
(13) BLOCK = 2.65 X 1.35 = 3.57 SQ. MT.
(14) BLOCK = 0.65 X 3.50 = 2.27 SQ. MT.
(15) BLOCK = 2.60 X 1.45 = 3.77 SQ. MT.
(16) BLOCK = 1.65 X 3.30 = 5.44 SQ. MT.
(17) BLOCK = 2.60X1.45X3 = 11.31 SQ. MT.
(18) BLOCK = 1.30X1.45X3 = 5.65 SQ. MT.
(19) BLOCK =5.75X 3.05X3 = 52.61 SQ. MT.
(20) BLOCK =25.20X3.30 = 83.16 SQ. MT.
(21) BLOCK =3.30 X 1.65 = 5.445 SQ. MT.
(25) BLOCK =5.85 X 3.41 = 19.94 SQ. MT.
(26) BLOCK = 2.10 X11.85 = 24.255 SQ. MT.
(27) BLOCK =0.45X2.70x3 = 3.645 SQ. MT.
(28) BLOCK =1.20 X 3.15 = 3.78 SQ. MT.
(29) BLOCK =3.41 X 4.20 = 14.322 SQ. MT.
(30) BLOCK =3.41 X 7.65 = 26.086 SQ. MT.
(31) BLOCK =2.10 X 5.85 = 12.285 SQ. MT.
(32) BLOCK =1.20 X 1.65 = 1.98 SQ. MT.
(33) BLOCK =1.45 X 2.60x2 = 7.54 SQ. MT.
(34) BLOCK =3.30 X 1.65x2 =10.89 SQ. MT.
(35) BLOCK =3.30 X 3.15 =10.395 SQ. MT.
(36) BLOCK =2.60 X 1.45 = 3.77 SQ. MT.
(37) BLOCK =9.05 X 3.30 = 29.86 SQ. MT.
(38) BLOCK =5.75X 3.05 = 17.537 SQ. MT.

TOTAL = 681.86 SQM.
DEDUCATION (21 A) 5.55 X1.20 = 6.66 SQ. MT.

TOTAL = 675.20 SQM.

TOTAL B/UP = 675.20X 5 FL = 3376.00 SQM.

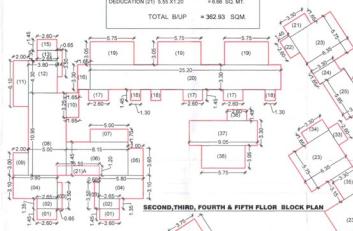

SECOND,THIRD, FOURTH & FIFTH FLLOR BLOCK PLAN


AREA CALCULATIONS :

TYPE-D BUILDING BUP AREA
GROUND FLOOR

ADD.
(01) BLOCK = 3.75 X 35.11 = 131.66 SQ. MT.
(02) BLOCK = 2.07 X 6.84 = 14.159 SQ. MT.

TOTAL = 145.81 SQM.

TOTAL B/UP = 145.81 SQM.

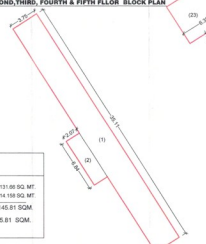

GROUND FLOOR BLOCK PLAN

SHEET NO :- 6/7

BUILDING TYPE -D

PLOT BOUNDRY SHOWN IN = BLACK
PROPO. CONST.SHOWN IN = RED
WATER LINE SHOWN IN = R.DOT
DRAINAGE LINE SHOWN IN = R.DOT

TITLE:-

REVISED PROPOSED RESI.BUILDING PERMISSION PLAN OF PLOT NO.1&2 GUT NO.736 AT VILLAGE:- CHIKALTHANA TQ.& DIST. AURANGABAD.

FOR 1) MRS.SANGITA PARMANAD SHEJULE AND OTHER

THE DEVELOPER & G.P.A HOLDERS
M/S.PRIDE VENTURES (I)PVT.LTD.
Through its Partner
Ar.NITIN V BAGADIA

North

JOB NO 091
SCALE 1:100 1:200 1:500
DATE :- 18/ 05 /2017
DRY. ASHTA VENKATE
ARCHITECT:-
REG NO CA/2000/26895

Ar. NITIN V. BAGADIA
B.Arch.
Reg.No.CA/2000/26895
Aurangabad.

Ar NITIN BAGADIA B.Arch., A.I.I.A., M.C.A.,F.V.A.,I.I.V.
NITIN BAGADIA & ASSOCIATES.

Registered Architects, Valuers & Interior Designers.
101,102,103,Sai trade Center, Station,Aurangabad.
Telefax :(0240)2340316
E-mail abdpridegroup@yahoo.com