
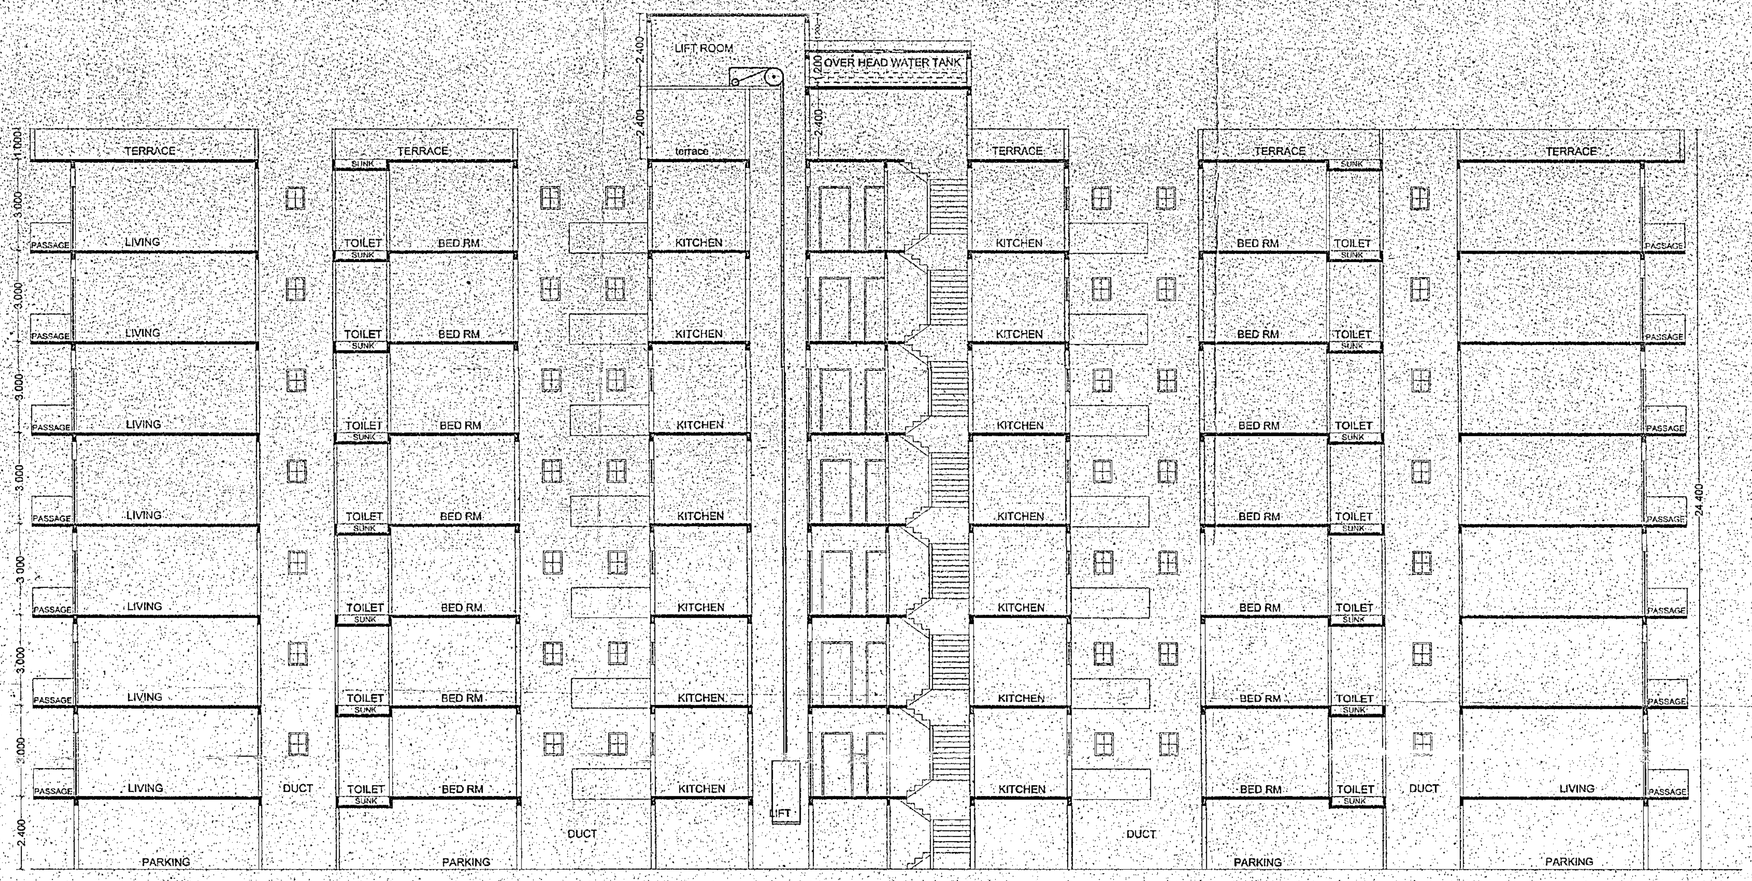


SECTION AT A'A'

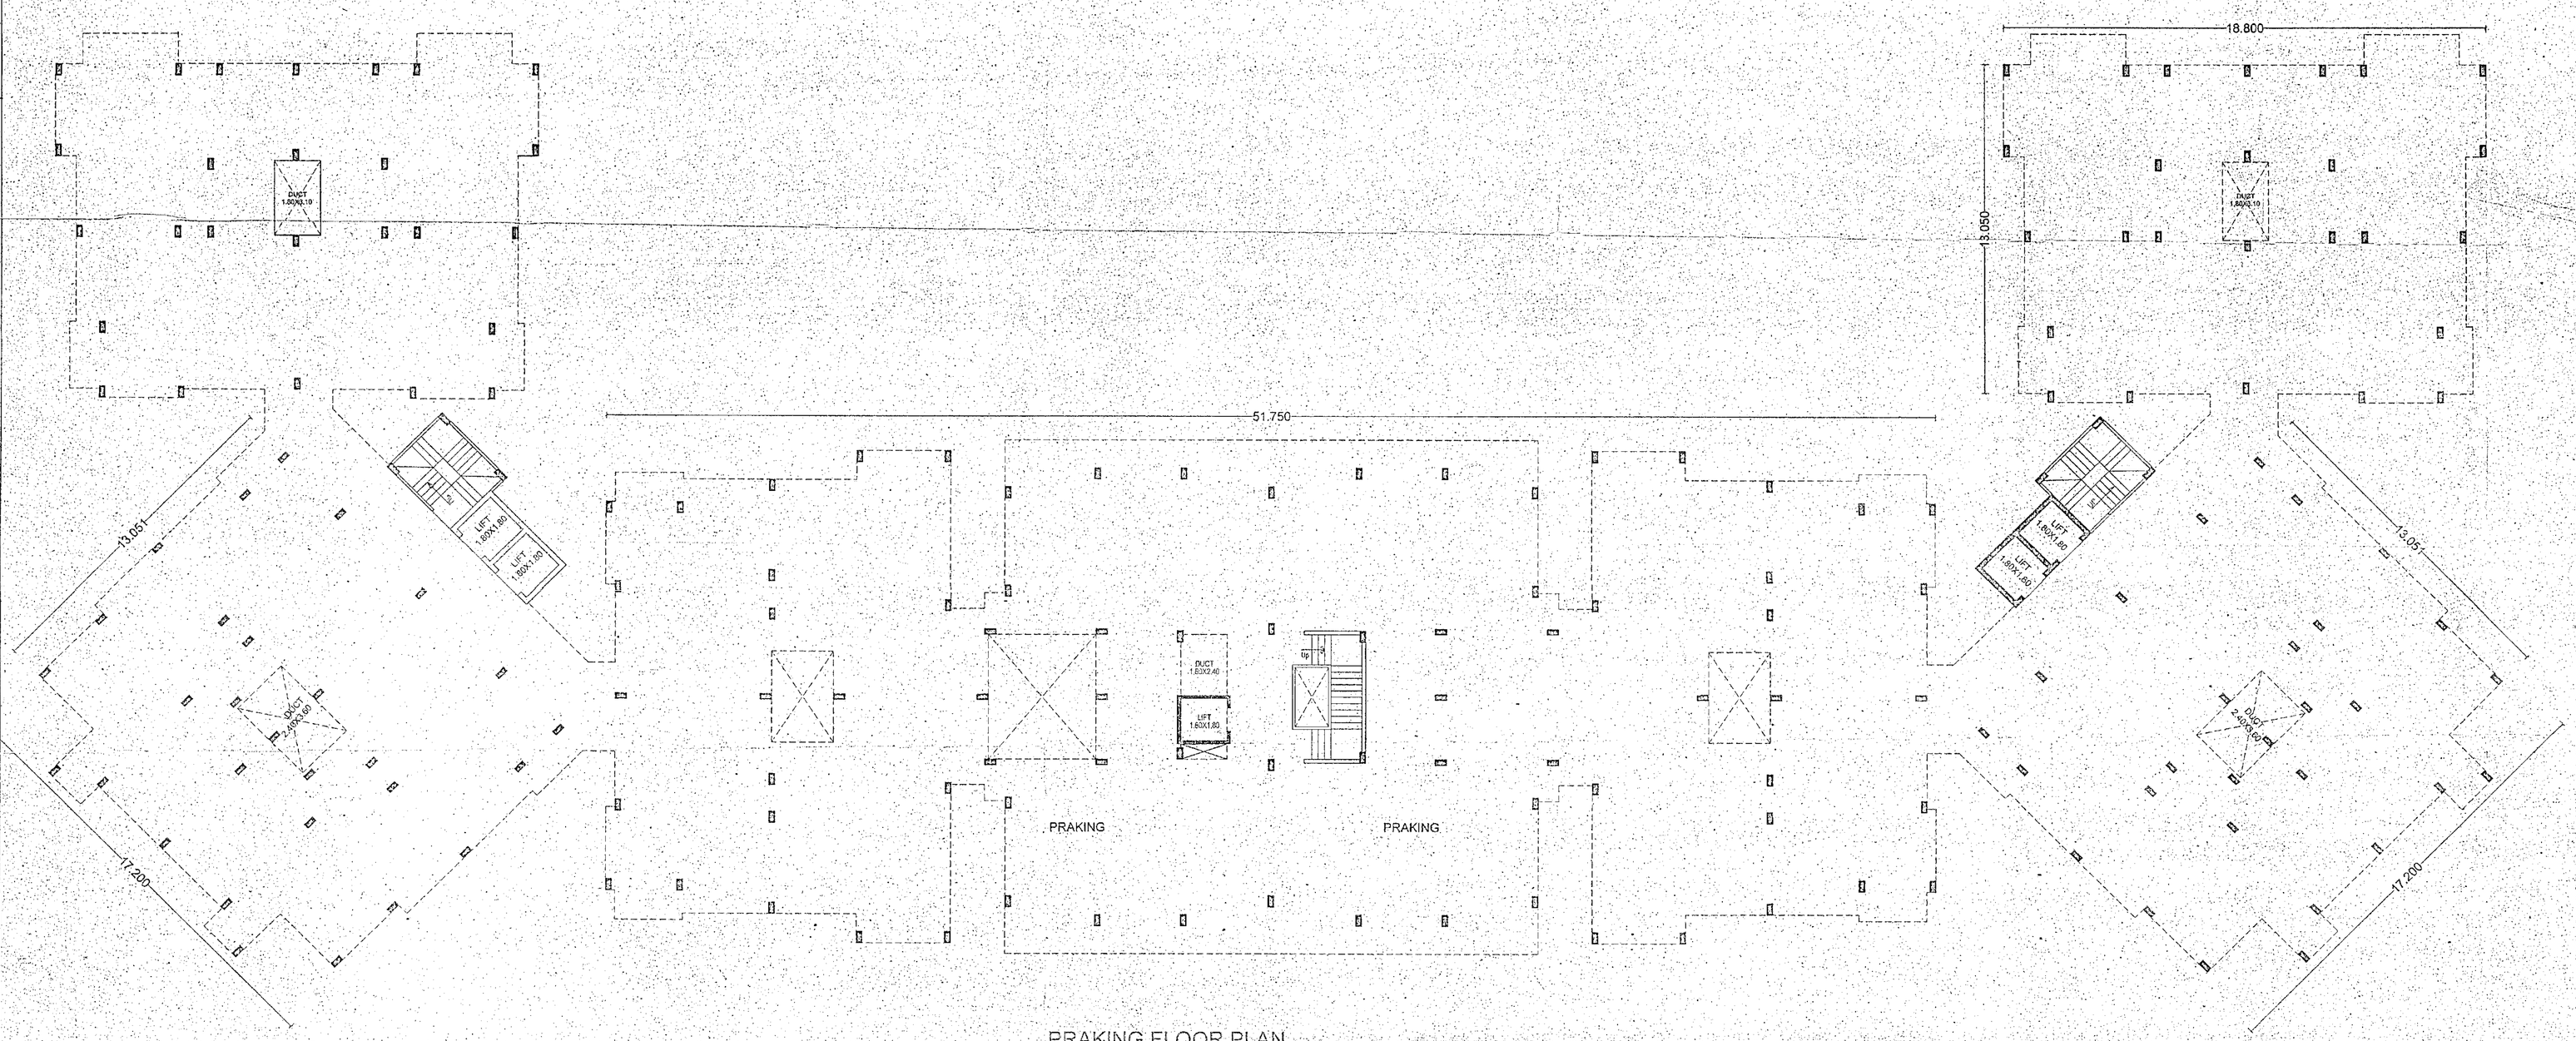

PRAKING FLOOR PLAN

SUBMISSION DWG.

OFFICE USE ONLY

Approved Subject to Cond.
Last drawn is this office letter No. DB/14 55 Dated 20/6/07
Executive Engineer
EIDC, Civil Division
AURANGABAD.

LEGENDS

PLOT BOUNDRY SHOWN IN	
PROPOSED B/UP SHOWN IN	
WATER LINE SHOWN IN	
DRAINAGE LINE SHOWN IN	
FUTURE CONSTRUCTION	

SCHEDULE OF OPENING

F.D.	— 1.600x2.100	TEAK WOOD FRAME
D	— 1.000x2.100	TEAK WOOD FRAME
D1	— 0.900x2.100	TEAK WOOD FRAME
D2	— 0.750x2.100	TEAK WOOD FRAME
W	— 1.800x1.200	ALU. WINDOWS
W1	— 1.500x1.200	ALU. WINDOWS
W2	— 1.350x0.750	ALU. WINDOWS
V	— 0.600x0.600	M/S. GLAZED VENTILATOR

PROPOSED RESIDENTIAL HOUSING SCHEME "GOLDEN DREAM'S" ON PLOT NO- RH-7, CHIKALTHANA, M.I.D.C. AIR PORT ROAD, AURANGABAD.

FOR - HARE RAMA HARE KRISHINA CO. OP. HOUSING SOCITY LTD. AURANGABAD.

SIGNATURE OF OWNER.
HARE RAMA HARE KRISHNA
CO-OPERATIVE HOUSING SOCIETY LTD
Chairman

Drawn by :- ANAND NIRMAL
Scale :-1:100,1:200,1:500
Checked by :- M.K.

Architect
MANOJ KALA AND ASSO.
204, TAPADIA GARDEN, SAMARTHNAGAR,
AURANGABAD. OFFICE PH.0240-2342280.
MOBILE NO.- 9423151781