SUBMISSION DWG.

OFFICE USE ONLY

Approved Subject to C...
Laid down in Bhogwata...
DP/ 439 of 2007
Dated
30/05/07
Executive Engineer
MIDC, Civil Division
AURANGABAD.

FRONT ELEVATION

TYPICAL STILT FIRST FLOOR TO STILT SEVENTH FLOOR AREA BLOCK PLAN

SCALE - 1:200

BLOCK A=18.80X13.40 =251.920 Sqmt.

LESS
1=00.80X3.400X2 = 005.440 Sqmt.
2=01.90X1.675X2 = 006.365 Sqmt.
3=01.70X3.000X2 = 010.200 Sqmt.
4=03.14X1.175X2 = 007.379 Sqmt.
5=01.80X3.100X1 = 005.580 Sqmt.
= 216.956 Sqmt.

BLOCK A) B/UP AREA
= 216.956X2= 433.912 Sqmt.

BLOCK B = 17.20X15.50 = 251.920 Sqmt.

LESS
1= 00.90X02.65X2 = 004.970 Sqmt.
2= 01.10X03.35X2 = 007.370 Sqmt.
3= 00.45X03.45X2 = 003.105 Sqmt.
4= 03.45X0.245X2 = 016.905 Sqmt.
5= 06.80X01.00X1 = 006.800 Sqmt.
6= 03.60X02.40X1 = 008.640 Sqmt.
= 209.93 Sqmt.

BLOCK B) B/UP AREA
= 209.93X2 = 419.86 Sqmt.

BLOCK C=13.40X19.50 = 261.300 Sqmt.


LESS
1=03.40X01.15X2 = 007.820 Sqmt.
2=03.35X02.30X2 = 015.410 Sqmt.
3=03.00X02.05X2 = 012.300 Sqmt.
4=00.35X08.80X1 = 003.080 Sqmt.
5=02.40X03.60X1 = 00 8.64 Sqmt.
= 214.050 Sqmt.


BLOCK C) B/UP AREA
= 214.05X2 = 428.10 Sqmt.


BLOCK D=24.95X18.15 = 452.842 Sqmt.


LESS
1=6.75X0.75X2 = 10.125 Sqmt.
2=3.50X0.75X2 = 05.250 Sqmt.
3=2.10X4.95X2 = 20.790 Sqmt.
4=1.30X0.58X2 = 01.508 Sqmt.
5=4.20X4.95X2 = 39.900 Sqmt.
6=1.80X4.95X1 = 08.910 Sqmt.
7=5.60X0.75X2 = 08.400 Sqmt.
8=2.10X4.20X2 = 17.640 Sqmt.
9=1.30X0.57X2 = 01.482 Sqmt.
BLOCK D) B/UP AREA = 339.237 Sqmt.


STAIR CASE & PASSAGE AREA
BLOCK E = 57.22 X 2 = 114.44 Sqmt.

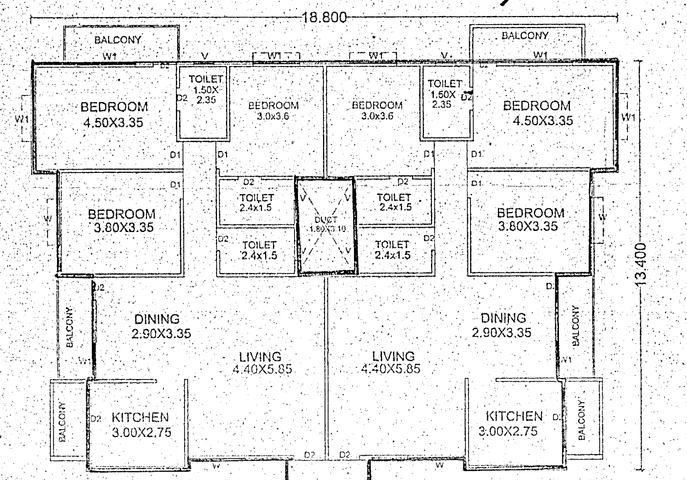

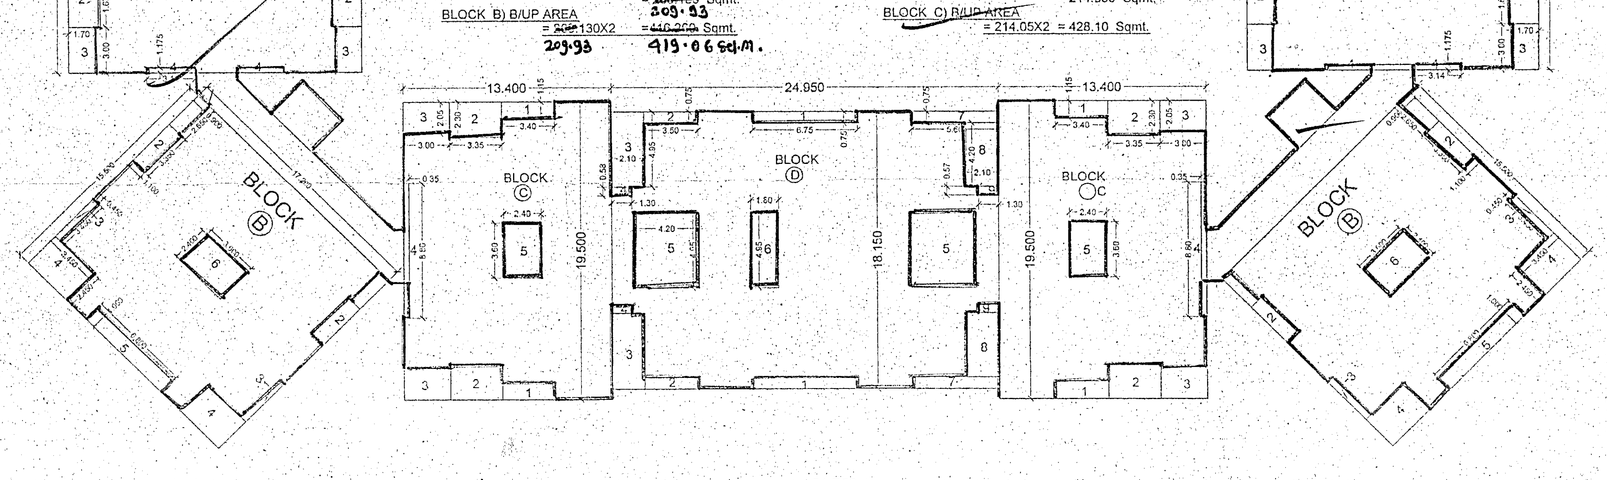


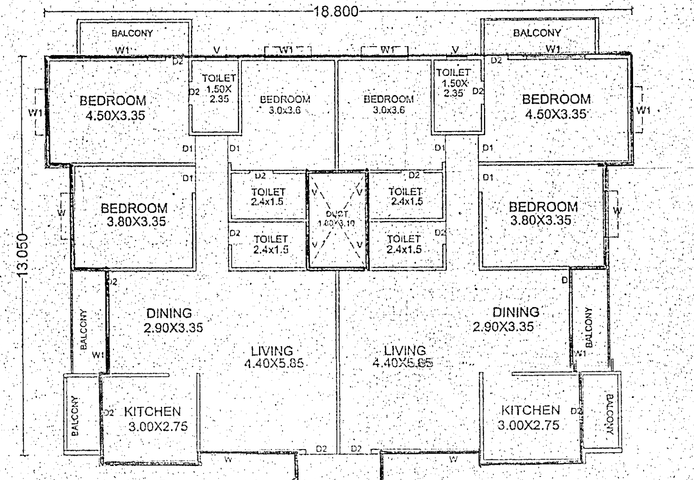

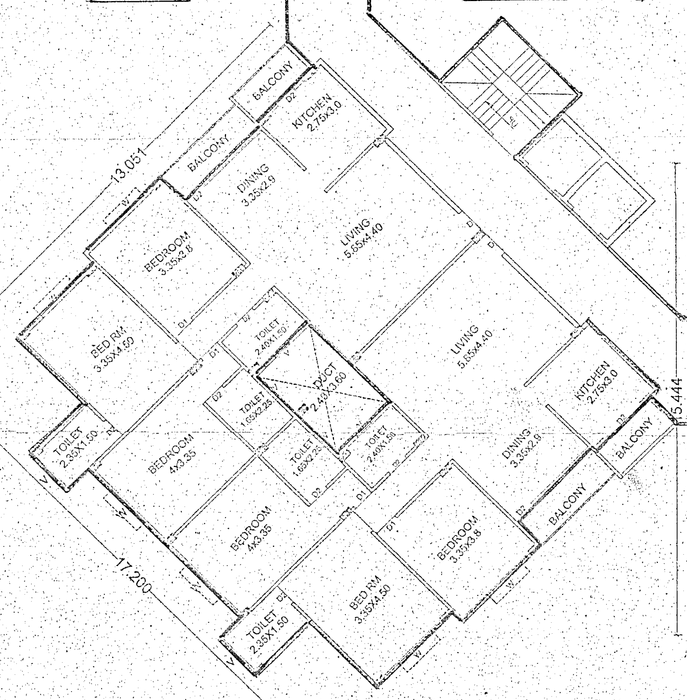

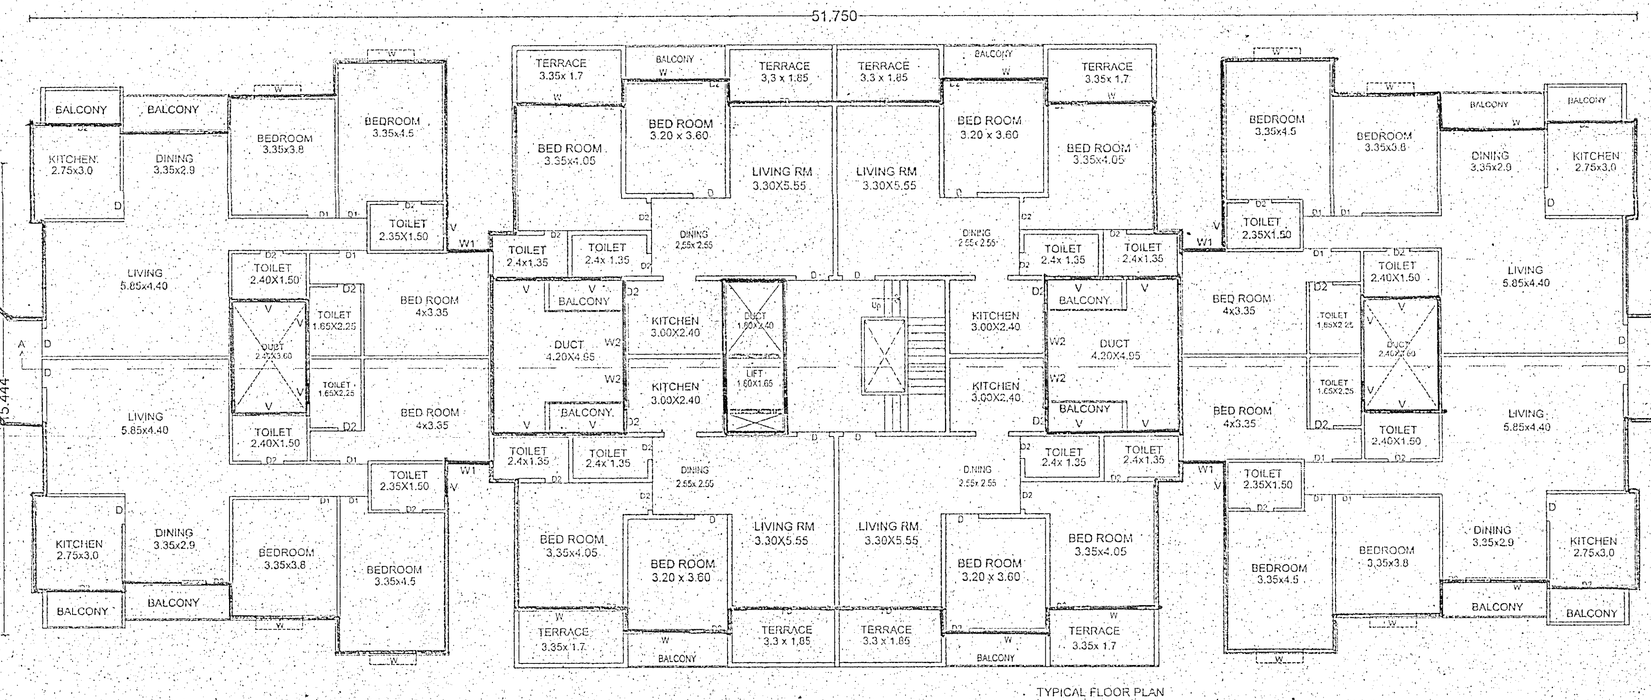

TYPICAL FLOOR PLAN

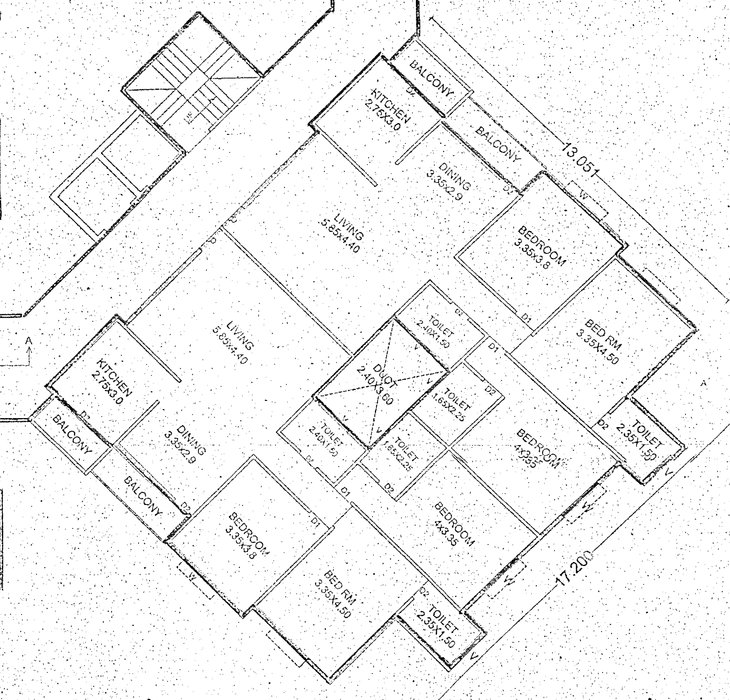

TYPICAL FLOOR PLAN

LEGENDS

PLOT BOUNDRY SHOWN IN	
PROPOSED B/UP SHOWN IN	
WATER LINE SHOWN IN	
DRAINAGE LINE SHOWN IN	
FUTURE CONSTRUCTION	

SCHEDULE OF OPENING

F.D.	--- 1.800x2.100	TEAK WOOD FRAME
D	--- 1.000x2.100	TEAK WOOD FRAME
D1	--- 0.900x2.100	TEAK WOOD FRAME
D2	--- 0.750x2.100	TEAK WOOD FRAME
W	--- 1.800x1.200	ALU. WINDOWS.
W1	--- 1.500x1.200	ALU. WINDOWS.
W2	--- 1.350x0.750	ALU. WINDOWS.
V	--- 0.600x0.600	M/S. GLAZED VENTILATOR

PROPOSED RESIDENTIAL HOUSING SCHEME "GOLDEN DREAM'S" ON PLOT NO- RH-7, CHIKALTHANA, M.I.D.C. AIR PORT ROAD, AURANGABAD.

FOR - HARE RAMA HARE KRISHNA CO. OP. HOUSING SOCITY LTD. AURANGABAD.

SIGNATURE OF OWNER
HARE RAMA HARE KRISHNA CO-OPERATIVE HOUSING SOCIETY LTD

Drawn by :- ANAND NIRMAL

Scale :-1:100,1:200, 1:500

Checked by :- M.K.

Architect

MANOJ K. KALA ARCHITECT REG. NO. / CA/88/15824

MANOJ KALA AND ASSO.

204, TAPADIA GARDEN, SAMARTHNAGAR, AURANGABAD. OFFICE PH.0240 - 2342280. MOBILE NO. - 9423151781