PRODUCED BY AN AUTODESK EDUCATIONAL PRODUCT

This Building Plans are Scrutinized and Sanctioned by Auto DCR System Report Generated on 15/07/14

Representative Auto DCR System

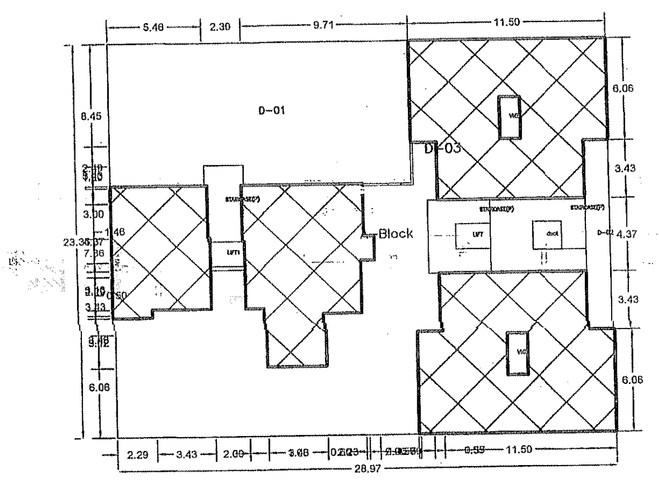

SECOND FLOOR PLAN

Polygon	LENGTH	WIDTH	Area
A-Block	28.97	23.35	676.34
D-01	-->	-->	144.80
D-02	11.23	1.45	16.10
D-03	-->	-->	156.16
LIFT	2.00	1.51	3.02
LIFT1	2.00	1.50	3.00
VNT	2.48	1.20	2.98
VNT	2.48	1.20	2.98
duct	1.70	1.67	2.84
STAIRCASE(P)->		-->	12.62
STAIRCASE(P)->		-->	21.73
STAIRCASE(P)->		-->	9.43
Total -->	-->	-->	300.69

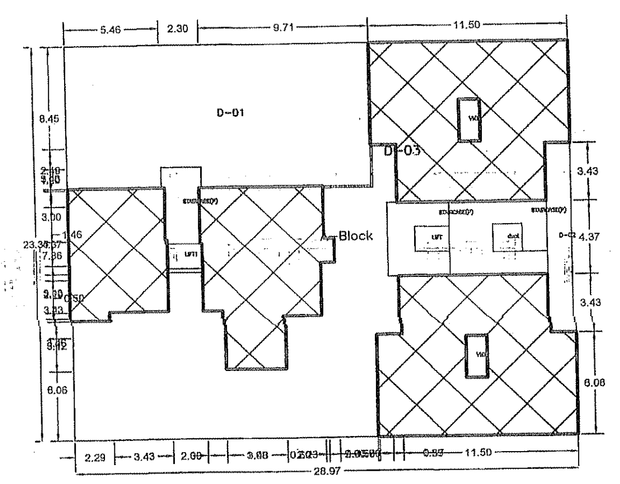

THIRD FLOOR PLAN

Polygon	LENGTH	WIDTH	Area
A-Block	28.97	23.35	676.34
D-01	-->	-->	144.80
D-02	11.23	1.45	16.10
D-03	-->	-->	156.16
LIFT	2.00	1.51	3.02
LIFT1	2.00	1.50	3.00
VNT	2.48	1.20	2.98
VNT	2.48	1.20	2.98
duct	1.70	1.67	2.84
STAIRCASE(P)->		-->	12.62
STAIRCASE(P)->		-->	21.73
STAIRCASE(P)->		-->	9.43
Total -->	-->	-->	300.69

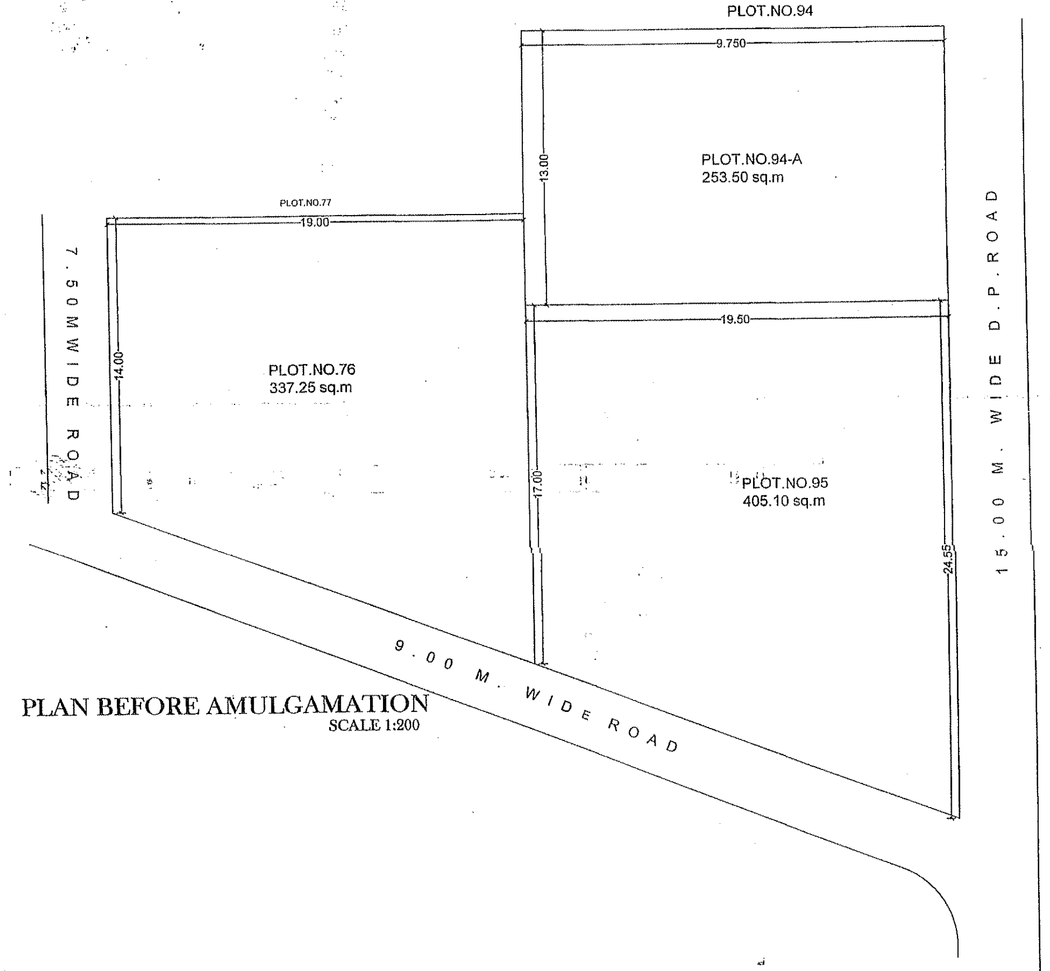

PLAN BEFORE AMULGAMATION
SCALE 1:200

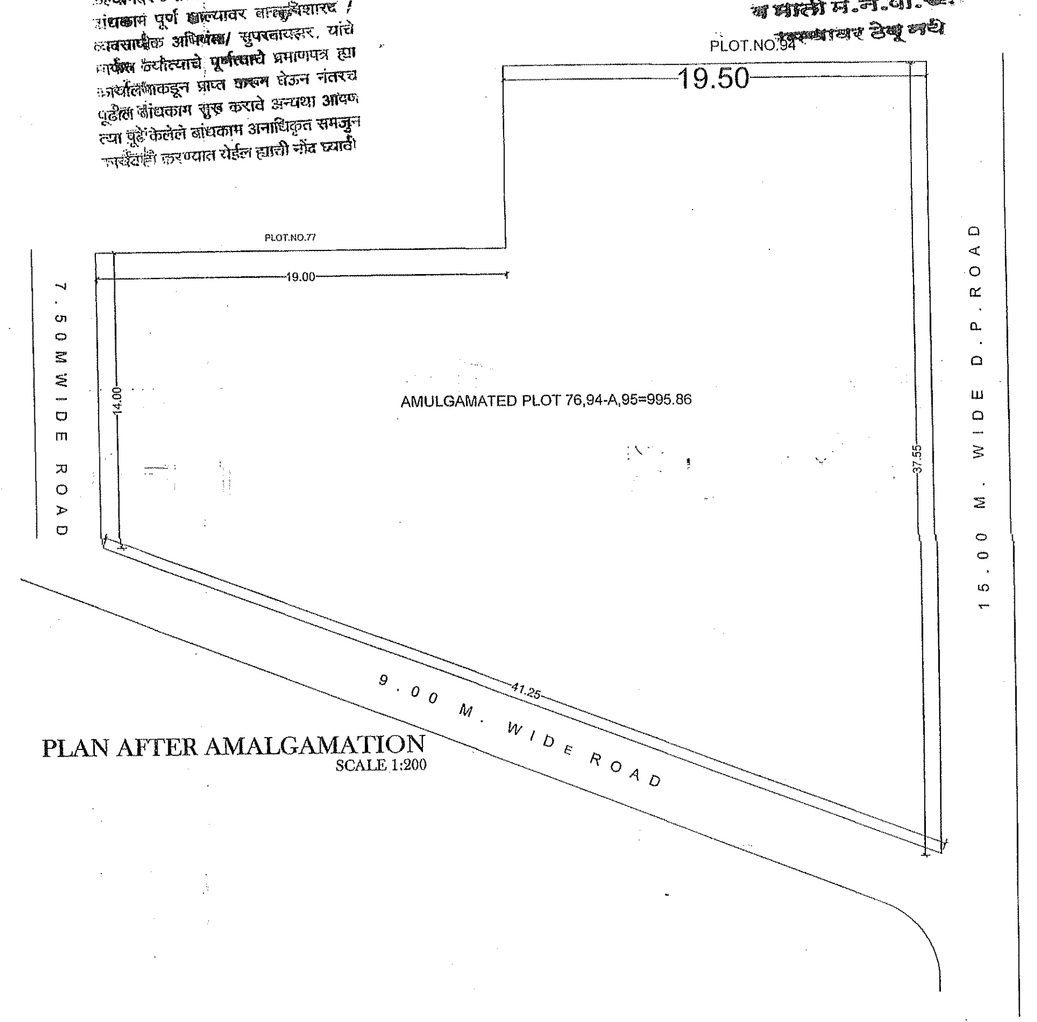

PLAN AFTER AMALGAMATION
SCALE 1:200

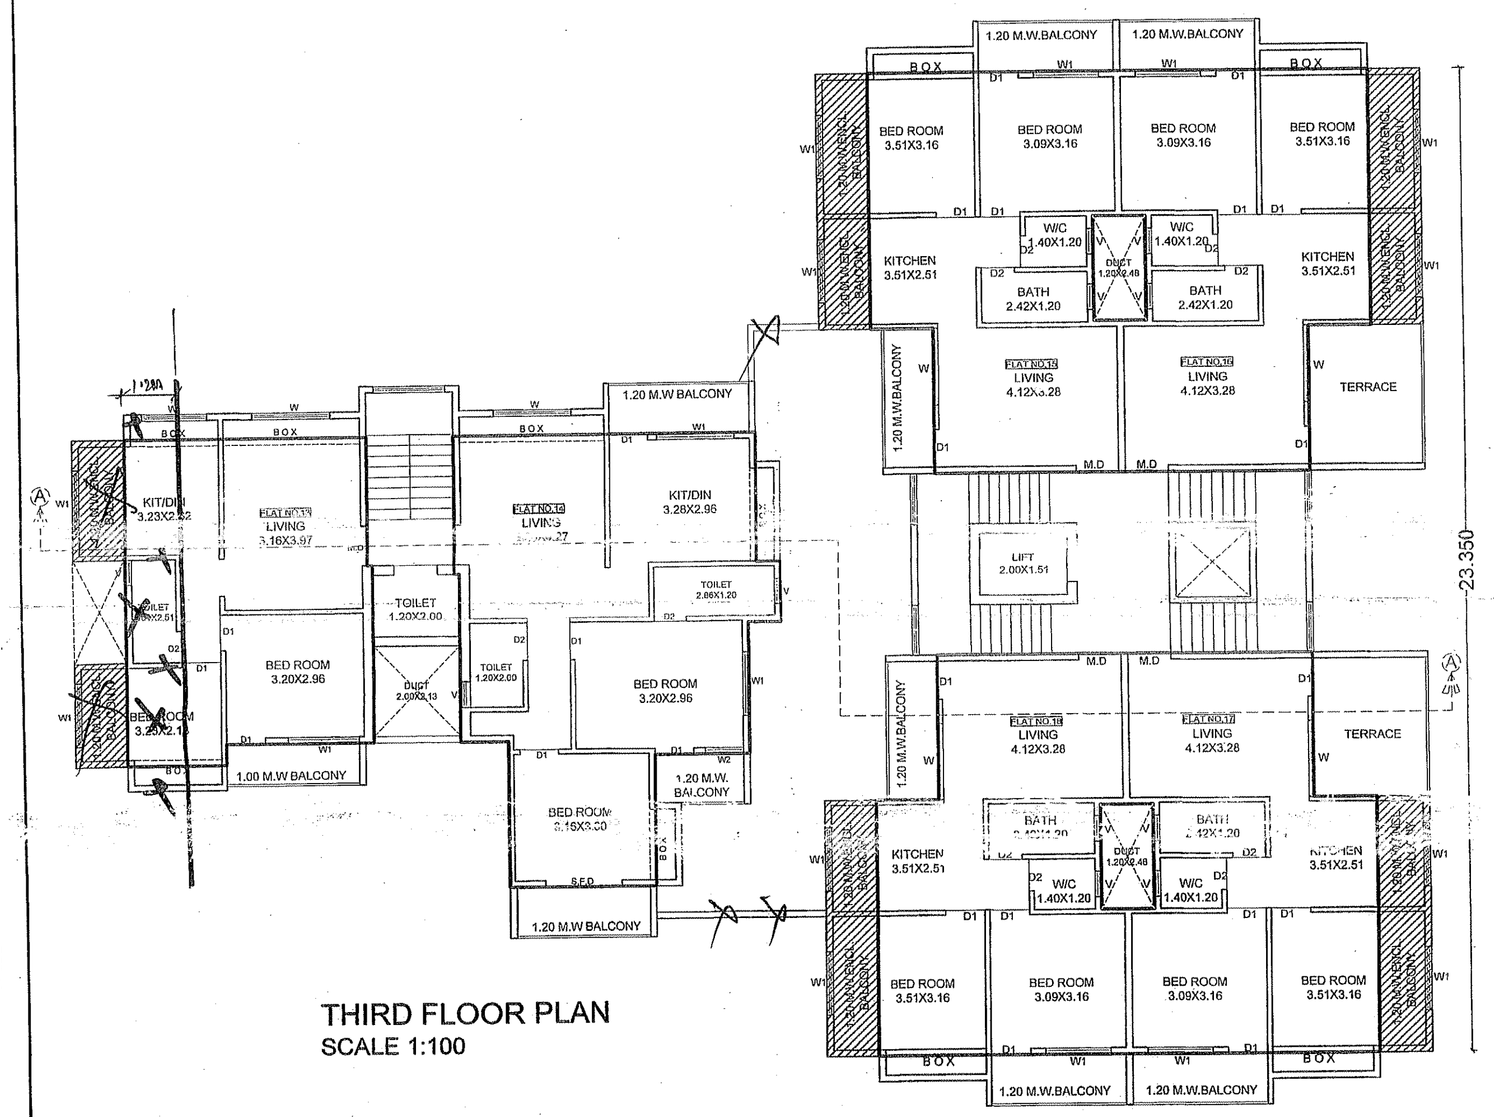

THIRD FLOOR PLAN
SCALE 1:100

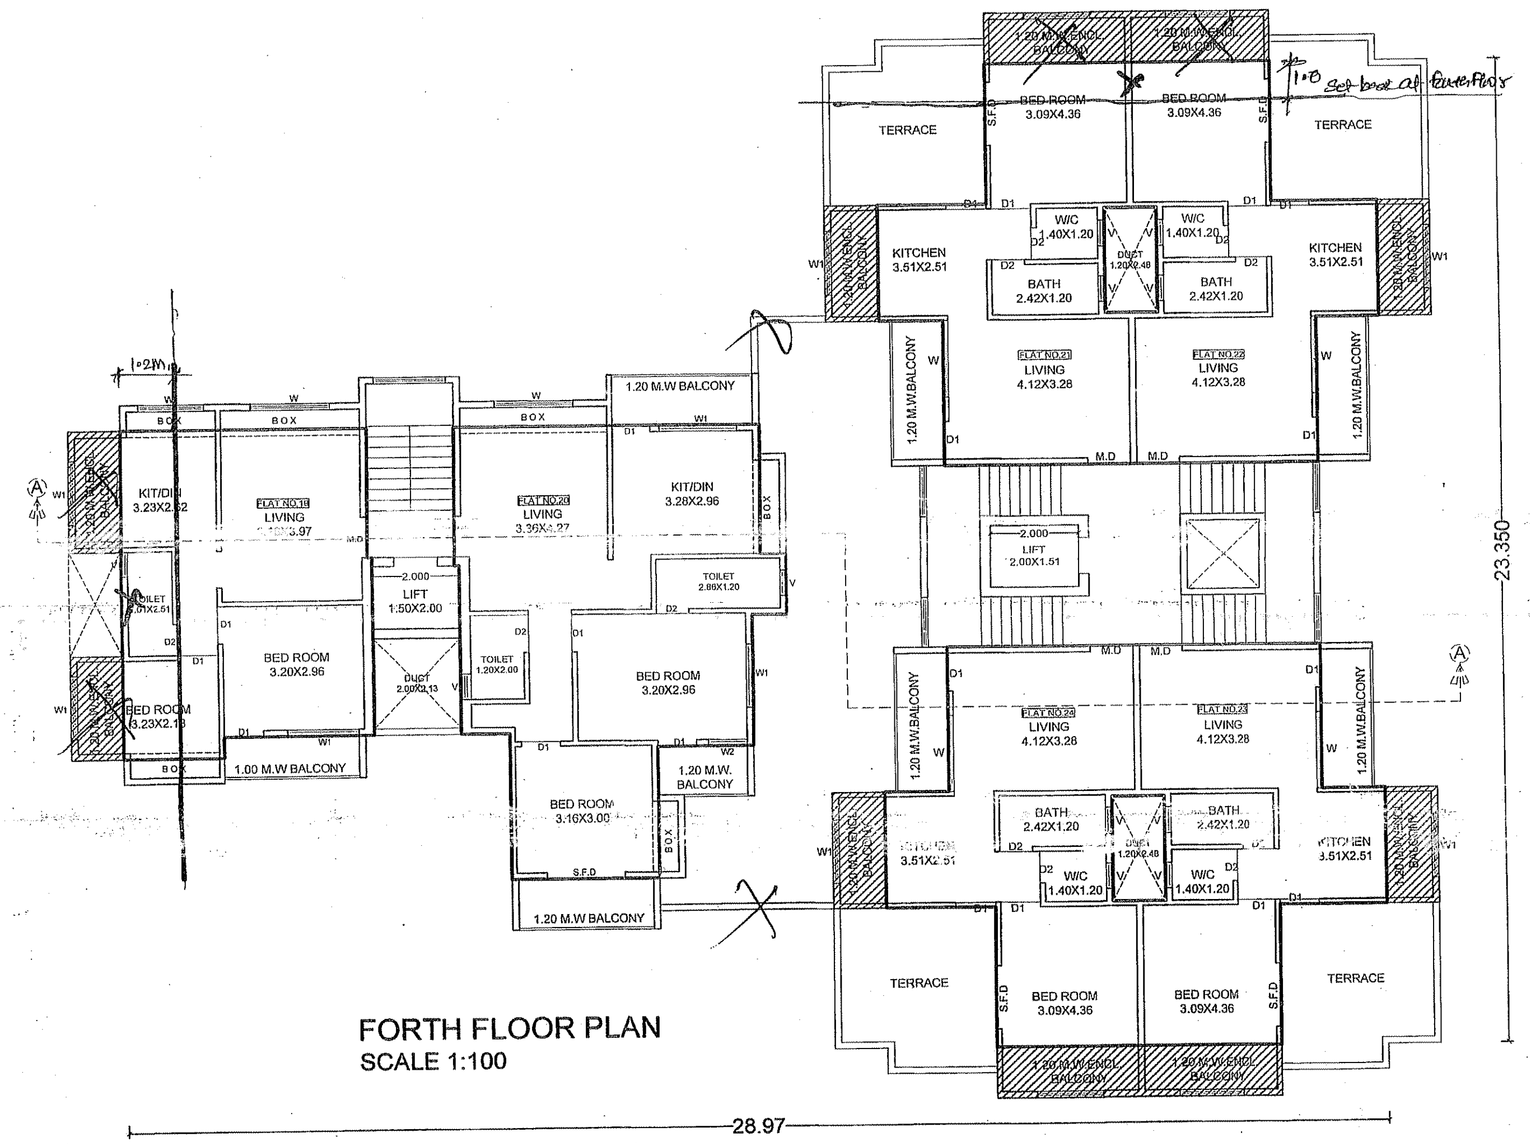

FORTH FLOOR PLAN
SCALE 1:100

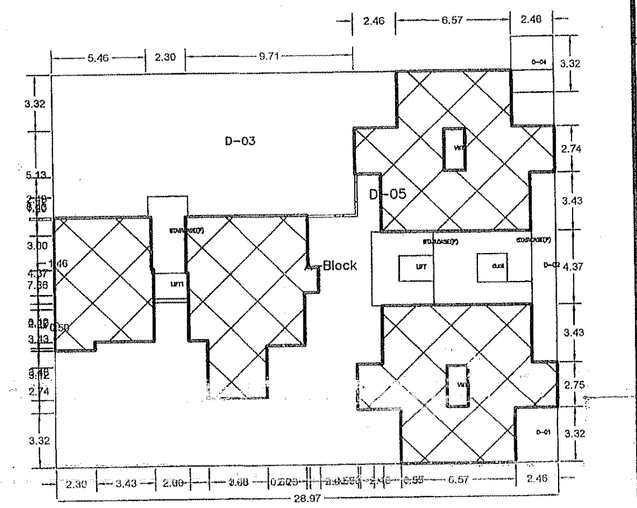

FOURTH FLOOR PLAN

Polygon	LENGTH	WIDTH	Area
A-Block	28.97	23.35	676.34
D-01	3.32	2.46	8.16
D-02	11.23	1.45	16.10
D-03	-->	-->	152.97
D-04	3.32	2.46	8.16
D-05	-->	-->	104.32
LIFT	2.00	1.51	3.02
LIFT1	2.00	1.50	3.00
VNT	2.48	1.20	2.98
VNT	2.48	1.20	2.98
duct	1.70	1.67	2.84
STAIRCASE(P)->		-->	12.62
STAIRCASE(P)->		-->	21.73
STAIRCASE(P)->		-->	9.43
Total -->	-->	-->	268.04

SHEET.NO.1/1

STAMP OF APPROVAL

Approved as Commenced in ..... Colour
Subject to the conditions mentioned in this office Building permit No. 915 2014-15
Date 13/01/2015

DY.ENGINEER
Town Planing
Municipal Corporation,
AURANGABAD.
O. C. Signed by A.D.T.P.

A) AREA STATEMENT	SQ.M.
1. AREA OF PLOT	995.85
2. DEDUCTIONS FOR	
(a) ROAD SET-BACK	0.00
(b) PROPOSED DP ROAD	0.00
(c) ANY RESERVATION	0.00
(d) ENCROACHEMENT AREA	0.00
TOTAL (a+b+c+d)	0.00
3. BALANCE AREA OF PLOT (1-2) (A)	995.85
4. DEDUCTIONS FOR	
(a) RECREATIONAL GROUND (IF DEDUCTABLE)	0.00
5. BALANCE AREA OF PLOT (3-4) (B)	995.85
6. ADDITION FOR F.S.I.	
(a) ROAD SET-BACK 0.00	0.00
(b) ROAD SET-BACK 0.00	0.00
(c) ROAD SET-BACK 0.00	0.00
(d) ROAD SET-BACK 0.00	0.00
(e) PROPOSED ROAD (DP)	0.00
TOTAL (a+b+c+d+e)	0.00
7. TOTAL AREA (5+6) : (C)	995.85
8. FLOOR SPACE INDEX PERMISSIBLE	1.0000
9. PERM. FLOOR AREA (7 x 8)	1394.19
10. EXISTING FLOOR AREA	0.00
11. PROPOSED AREAS	
(a) PROPOSED RESIDENTIAL AREA	1180.94
(b) PROPOSED COMMERCIAL AREA	119.05
(c) PROPOSED INDUSTRIAL AREA	0.00
(d) PROPOSED SPECIAL USE AREA	0.00
(e) OTHER AREA (ADDITIONAL)	0.00
TOTAL PROPOSED AREA	1299.99
12. EXCESS BALCONY AREA TAKEN IN F.S.I.	89.11
13. TOTAL BUILT UP AREA PROPOSED (10+11+12)	1389.10
14. FLOOR SPACE INDEX CONSUME	1.3949

LEGENDS

PLOT BOUNDARY SHOWN IN

PROPOSED B/UP AREA SHOWN IN

PROPOSED APARTMENT BUILDING ON PLOT NO -76,94/A,& 95 AT KANCHANAWADI DIST. AURANGABAD

FOR,
TOWN CONSTRUCTION THRU ITS PARTNER
1)SHRI RADHESHYAM .D DAVHALE
2) SHRI PRAKASH .U.VIDHATE

SIGNATURE OF OWNER.
TOWN CONSTRUCTION
Partner

Drawn by :- SAINATH.N.D

Scale :- 1:100 / 200 / 50

Date :- 18.06.2014

ARCHITECT

ARCHITECT
AMRISH JOSHI
CA/95/18650

AMRISH JOSHI & ASSO.
52, JAI TOWER PADAMPURA , AURANGABAD.
CELL NO. 9422706822

PRODUCED BY AN AUTODESK EDUCATIONAL PRODUCT