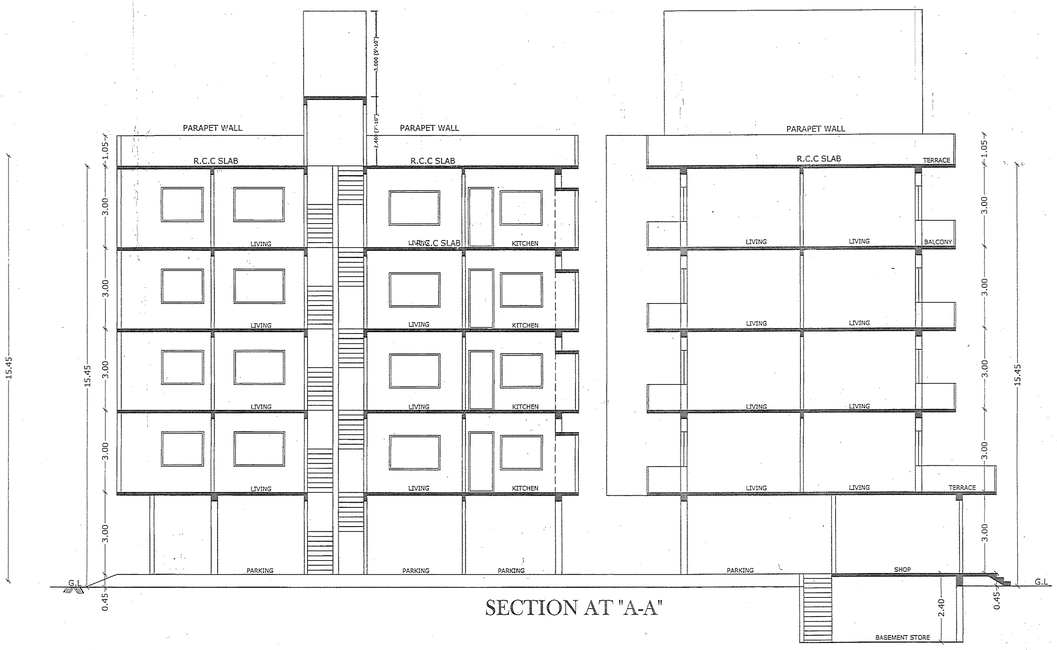

SECTION AT "A-A"

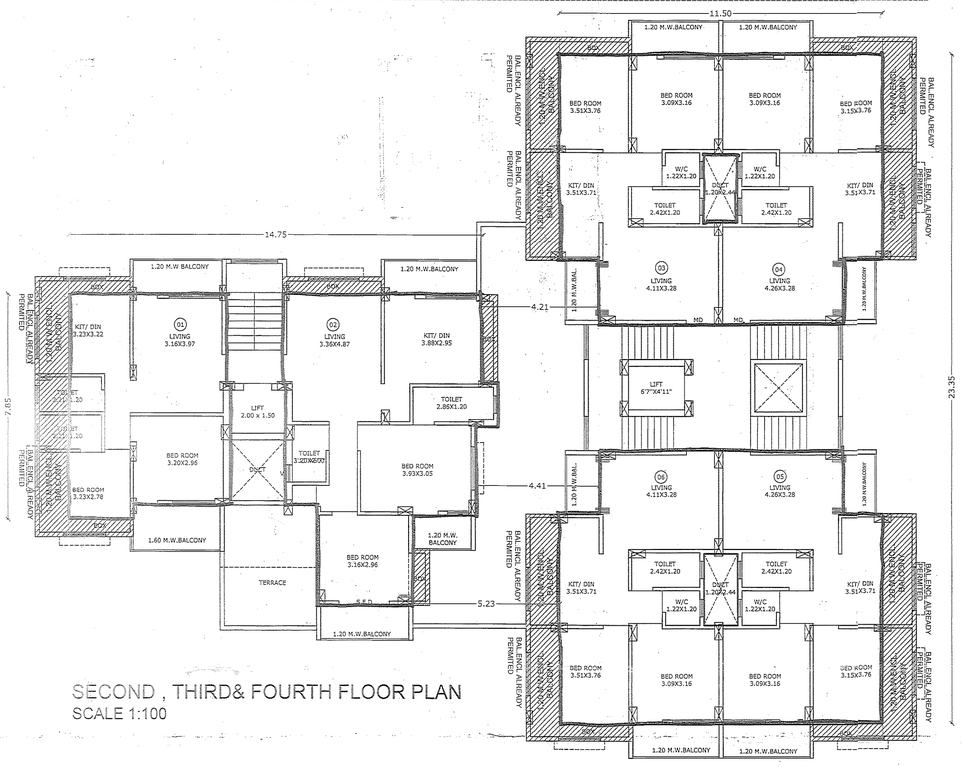

SECOND , THIRD& FOURTH FLOOR PLAN
SCALE 1:100

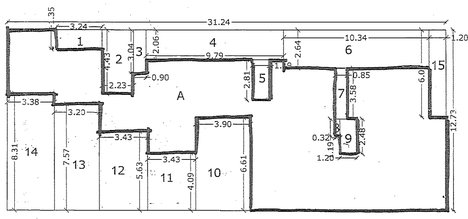

AREA CALCULATION
GROUND FLOOR PLAN
BLOCK

A	= 31.24X12.73	= 397.68 SQ.MT.
LESS 1	= 3.24x1.35	= 4.37 SQ.MT.
2	= 2.23X4.43	= 10.27 SQ.MT.
3	= 0.90X3.04	= 2.73 SQ.MT.
4	= 9.79x2.05	= 20.16 SQ.MT.
5	= 1.19X2.81	= 3.34 SQ.MT.
6	= 10.34X2.64	= 27.29 SQ.MT.
7	= 0.85X3.58	= 3.04 SQ.MT.
8	= 0.32X1.19	= 0.38 SQ.MT.
9	= 1.20X2.48	= 2.97 SQ.MT.
10	= 3.90X6.61	= 25.77 SQ.MT.
11	= 3.43X4.09	= 14.02 SQ.MT.
12	= 3.43X5.63	= 19.31 SQ.MT.
13	= 3.20X7.57	= 24.22 SQ.MT.
14	= 3.38X8.31	= 28.08 SQ.MT.
15	= 1.20X6.07	= 7.28 SQ.MT.
TOTAL LESS AREA		= 193.23 SQ.MT.
NET B/UP AREA ON		= 204.45 SQ.MT

AREA CALCULATION
SECOND , THIRD&FOURTH FLOOR PLAN
BLOCK

A	=15.27X10.81= 165.06 SQ.MT.	
LESS 1	= 2.00X3.10 = 6.20 SQ.MT.	
2	= 2.00X4.25 = 8.50 SQ.MT.	
3	= 2.30X2.86 = 6.80 SQ.MT.	
4	= 6.52X3.46 = 22.55 SQ.MT.	
5	= 3.03X3.12 = 9.45 SQ.MT.	
6	= 0.80X3.12= 2.50 SQ.MT.	
7	= 0.60X3.10 = 1.86 SQ.MT.	
	= 57.86 SQ.MT.	
	165.06 - 57.86 = 107.20 SQ.MT	
B	= 11.50X9.49 = 109.13 SQ.MT.	
LESS 1	= 1.41X2.23 = 3.14 SQ.MT.	
2	= 1.41X2.23 = 3.14 SQ.MT.	
3	= 1.20X2.45 = 2.94 SQ.MT.	
	= 9.22 SQ.MT.	
	109.13 - 9.22 = 99.91 SQ.MT	
C	= 11.50X9.49 = 109.13 SQ.MT.	
LESS 1	= 1.41X2.23 = 3.14 SQ.MT.	
2	= 1.41X2.23 = 3.14 SQ.MT.	
3	= 1.20X2.45 = 2.94 SQ.MT.	
	= 9.22 SQ.MT.	
	109.13 - 9.22 = 99.91 SQ.MT.	
BLOCK A+B+C	=107.20+99.91+99.91	
	= 307.02 SQ.MT.	

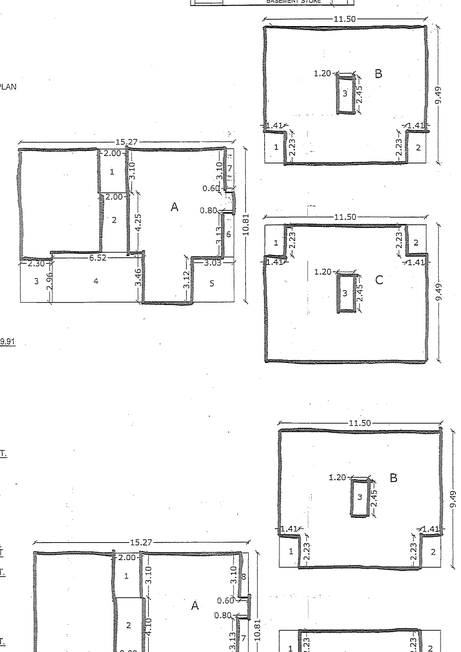

AREA CALCULATION
FIRST FLOOR PLAN
BLOCK

A	=15.27X10.81= 165.06 SQ.MT.	
LESS 1	= 2.00X3.10 = 6.20 SQ.MT.	
2	= 2.00X4.10 = 8.20 SQ.MT.	
3	= 2.30X2.86 = 6.80 SQ.MT.	
4	= 3.09X3.46 = 10.50 SQ.MT.	
5	= 3.43X0.34 = 1.16 SQ.MT.	
6	= 3.03X3.12 = 9.45 SQ.MT.	
7	= 0.80X3.12= 2.50 SQ.MT.	
8	= 0.60X3.10 = 1.86 SQ.MT.	
	= 46.67 SQ.MT.	
	165.06 - 46.67 = 118.39 SQ.MT	
B	= 11.50X9.49 = 109.13 SQ.MT.	
LESS 1	= 1.41X2.23 = 3.14 SQ.MT.	
2	= 1.41X2.23 = 3.14 SQ.MT.	
3	= 1.20X2.45 = 2.94 SQ.MT.	
	= 9.22 SQ.MT.	
	109.13 - 9.22 = 99.91 SQ.MT	
C	= 11.50X9.49 = 109.13 SQ.MT.	
LESS 1	= 1.41X2.23 = 3.14 SQ.MT.	
2	= 1.41X2.23 = 3.14 SQ.MT.	
3	= 1.20X2.45 = 2.94 SQ.MT.	
	= 9.22 SQ.MT.	
	109.13 - 9.22 = 99.91 SQ.MT	
BLOCK A+B+C	=118.39+99.91+99.91	
	= 318.21 SQ.MT	

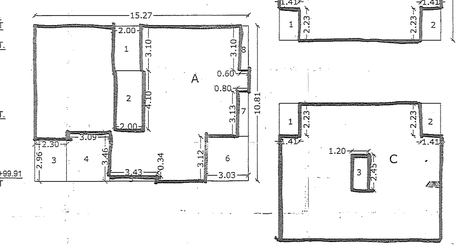

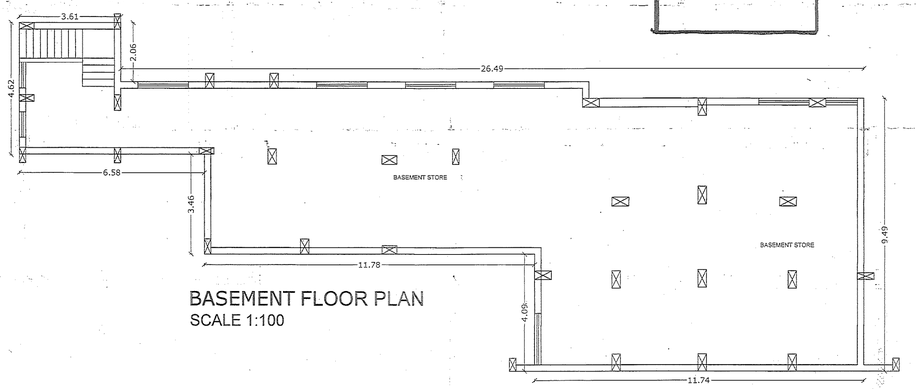

BASEMENT FLOOR PLAN
SCALE 1:100

GROUND/PARKING FLOOR PLAN
SCALE 1:100

FIRST FLOOR PLAN
SCALE 1:100

FOR OFFICE USE

अधिवास योग्य प्रमाणपत्र

Work done plan are accepted for occupancy certificate is issued vide Letter No. ..... Date 13/12/2018

DY.ENGINEER
Town Planing
Municipal Corporation
AURANGABAD.

O. C. Signed by A.D.T.P.

AREA STATEMENT.

PLOT AREA	= 995.85 SQ.MT.
ALLOWED FSI-1.10	= 99.58 SQ.MT.
T.D.R.LOADED	= 398.34 SQ.MT.
PAID F.S.I.	= 170.00 SQ.MT.
TOTAL ALLOWED B/UP AREA	= 1663.77 SQ.MT.
REVISED & WORK-DONE B/UP AREA ON	
GROUND/PARKING FLOOR	= 204.45
FIRST FLOOR	= 318.21
SECOND FLOOR	= 307.02
THIRD FLOOR	= 307.02
FOURTH FLOOR	= 307.02
TOTAL B/UP AREA	= 1443.72
EXCESS BOX AREA	= 49.75
EXCESS BALCONY AREA	= 163.94
NET B/UP AREA	= 1657.41
F.S.I. CONSUMED	= 1.66

LEGENDS

PLOT BOUNDARY SHOWN IN
PROPOSED B/UP AREA SHOWN IN
WATER LINE SHOWN IN
DRAINAGE LINE SHOWN IN
RAIN WATER HARVESTING LINE SHOWN IN

REVISED & WORKDONE OF APARTMENT BLDG ON PLOT NO -76,94/A,&
95 AT KANCHANAWADI DIST. AURANGABAD

FOR,
TOWN CONSTRUCTION THRU ITS PARTNER
SHRI RADHESHYAM .D.DAVHALE
SOU:VARSHA-RADHESHYAM-DAVHALE

SIGNATURE OF OWNERS
1) TOWN CONSTRUCTION Partner
2)

Drawn by:RAHULSING JAGTAP
Scale :-1:100 / 200 / 50
Date :-

ARCHITECT
AMRISH JOSHI
CA/95/18650

AMRISH JOSHI AND ASSO.
52, Jai Tower, Padampura,
Aurangabad - 431005.