FRONT ELEVATION

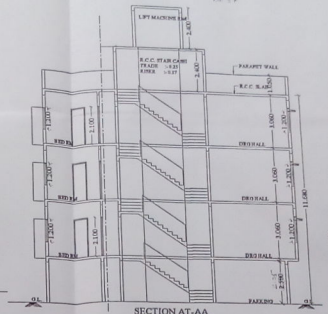

SECTION AT-AA

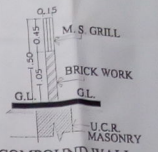

COMPOUND WALL SECTION
SCALE 1:50

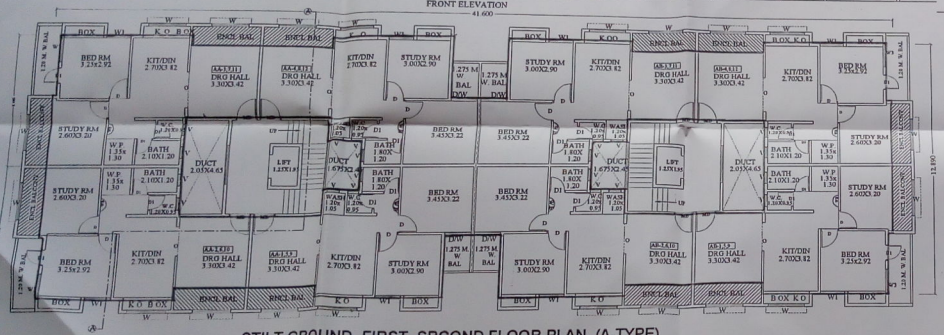

STILT GROUND ,FIRST, SRCOND FLOOR PLAN (A-TYPE)

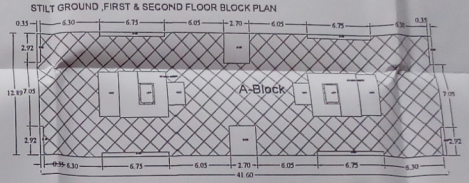

STILT GROUND ,FIRST & SECOND FLOOR BLOCK PLAN

Polygon	LENGTH	WIDTH	Area
A-Block	41.60	12.88	536.22
D-01	2.92	0.35	1.02
D-02	6.75	0.40	2.70
D-03	6.75	0.40	2.70
D-04	3.00	2.70	8.10
D-05	3.00	2.70	8.10
D-06	2.92	0.35	1.02
D-07	2.92	0.35	1.02
D-08	6.75	0.40	2.70
D-09	6.75	0.40	2.70
D-10	2.92	0.35	1.02
LIFT	1.95	1.25	2.44
LIFT	1.95	1.25	2.44
VNT	4.05	2.05	9.53
VNT	4.05	2.05	9.53
VNT	2.45	1.67	4.10
VNT	2.45	1.67	4.10
STAIRCASE(P)	-->	-->	21.00
STAIRCASE(P)	-->	-->	21.00
Total -->	-->	-->	432.99

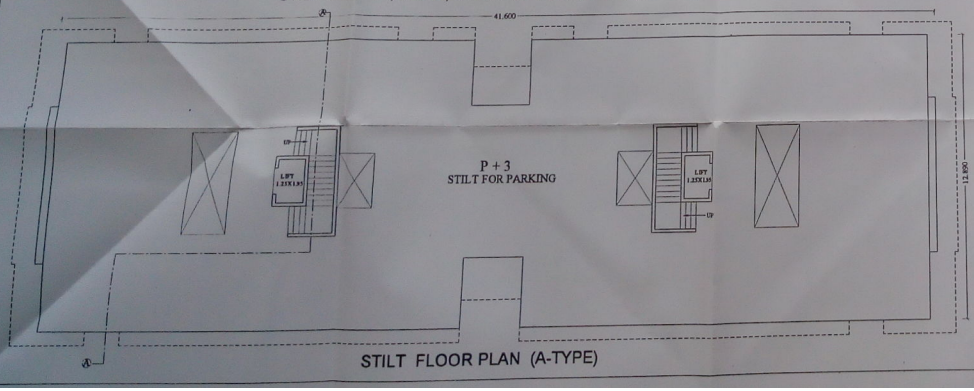

STILT FLOOR PLAN (A-TYPE)

PARKING FLOOR PLAN

Polygon	LENGTH	WIDTH	Area
A-Block	2.90	2.47	7.18
D-01	1.55	1.13	1.74
STAIRCASE(P)	-->	-->	5.43
Total -->	-->	-->	-0.00

PARKING FLOOR PLAN

Polygon	LENGTH	WIDTH	Area
A-Block	2.90	2.47	7.18
D-01	1.55	1.13	1.74
STAIRCASE(P)	-->	-->	5.43
Total -->	-->	-->	-0.00

A (BLDG A)

BUILDING	FLOORS	FSI AREA COMM	RESI	IND.	SPECIAL	BALCONY DOUBLE HT	PERM.	PROP.	EXCESS	STAIR PAID	LIFT PAID	PASSAGE PAID	LIFT M/C ROOM	TENE.	TOTAL FSI AREA
A (BLDG A)	TERRACE FLOOR	0.00	0.00	0.00	0.00	0.00	0.00	0.00	-	0.00	0.00	0.00	0.00	0	0.00
A (BLDG A)	THIRD FLOOR	0.00	433.08	0.00	0.00	0.00	84.96	88.20	-	47.19	0.00	0.00	-	6	433.08
A (BLDG A)	SECOND FLOOR	0.00	433.08	0.00	0.00	0.00	84.96	88.20	-	47.19	0.00	0.00	-	6	433.08
A (BLDG A)	FIRST FLOOR	0.00	433.08	0.00	0.00	0.00	84.96	88.20	-	47.19	0.00	0.00	-	6	433.08
A (BLDG A)	PARKING FLOOR	0.00	0.00	0.00	0.00	0.00	0.00	0.00	-	0.00	0.00	0.00	-	0	0.00
A (BLDG A)	Total	0.00	1299.24	0.00	0.00	0.00	169.92	176.40	88.20	141.57	0.00	0.00	0.00	18	1299.24

SHEET NO - 2/8

NOTE
1. ALL DIMENSIONS ARE METRE
2. ALL EXTERNAL WALLS 0.15 MT THICK
3. ALL INTERNAL WALLS 0.10 MT THICK
4. ALL COMMON PARTITION WALLS 0.15 MT THICK

SCHEDULE OF OPENING

NAME	LENGTH	HEIGHT	NOS.
v	0.60	0.60	15
v	0.75	0.60	6
w	1.20	1.20	2
w	1.30	1.20	1
w	1.50	1.20	4
w	1.95	1.20	4
w	1.40	1.20	1

LEGEND
PLOT BOUNDARY SHOWN IN
PROPOSED CONST. SHOWN IN
WATER LINE SHOWN IN
DRAINAGE LINE SHOWN IN

PROJECT
PROPOSED GROUP HOUSING SCHEME ON GUT NO. 214 (P) SITUATED AT CHIKALTHANA AURANGABAD TQ DIST. AURANGABAD
FOR : KALUWAL NIWARA THRUSHT TRUST
SHRI. SANJAY SUGANCHAND KALUWAL

DATE 11/04/2011
SCALE 1:100,1:200
DRN BY SANTOSH
CHK BY ISHWAR B.S

1)

2)

Owners sign.

Archived

Ar JADHAV B.S
A.I.I.A, M.C.A
Reg.No.CA/1991/4987
ARCHITECT, INTERIOR DESIGNER & VALUER

J.B.S. ASSOCIATE
Siddhi Apartment Mitra Nagar, Aurangabad (M.S.) 431005