B (BLDG B)

BUILDING	FLOORS	FSI AREA COMM.	FSI AREA REST.	FSI AREA IND.	FSI AREA SPECIAL	BALCONY DOUBLE/LIFT PERM.	BALCONY PROP	BALCONY EXCESS	STAIR PAID	LIFT PAID	PASSAGE PAID	LIFT M/C ROOM
B (GG.05.11)	TERRACE FLOOR	0.00	0.00	0.00	0.00	0.00	0.00	-	0.00	0.00	0.00	0.00
B (GG.05.11)	THIRD FLOOR	0.00	427.73	0.00	0.00	0.00	84.16	84.21	54.50	0.00	0.00	-
B (GG.05.11)	SECOND FLOOR	0.00	427.73	0.00	0.00	0.00	84.16	84.21	54.50	0.00	0.00	-
B (GG.05.11)	FIRST FLOOR	0.00	427.73	0.00	0.00	0.00	84.16	84.21	54.50	0.00	0.00	-
B (GG.05.11)	PARKING FLOOR	0.00	0.00	0.00	0.00	0.00	0.00	0.00	14.00	0.00	0.00	-
B (GG.05.11)	Total	0.00	1283.20	0.00	0.00	0.00	192.48	252.63	80.54	178.16	4.00	0.00	0.00

TENE	TOTAL FSI AREA
5	0.00
4	427.73
3	427.73
2	427.73
1	427.73
G	0.00
21	1282.20 + 80.54

SHEET NO - 3/8

FRONT ELEVATION

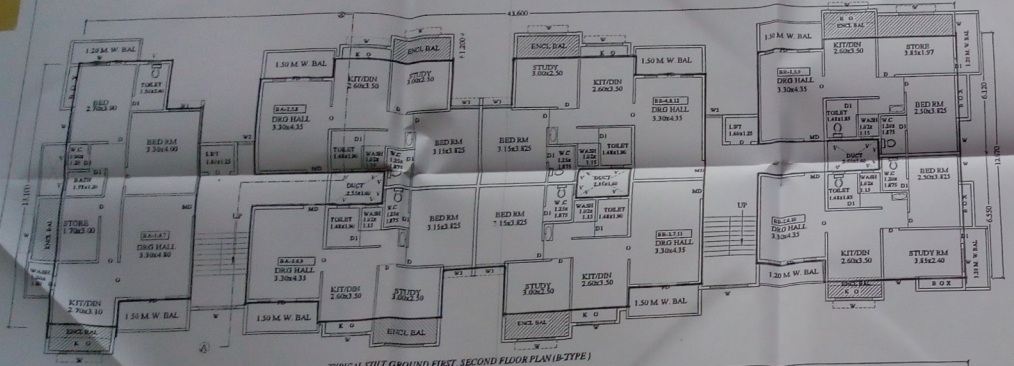

TYPICAL STILT GROUND,FIRST, SECOND FLOOR PLAN (B-TYPE)

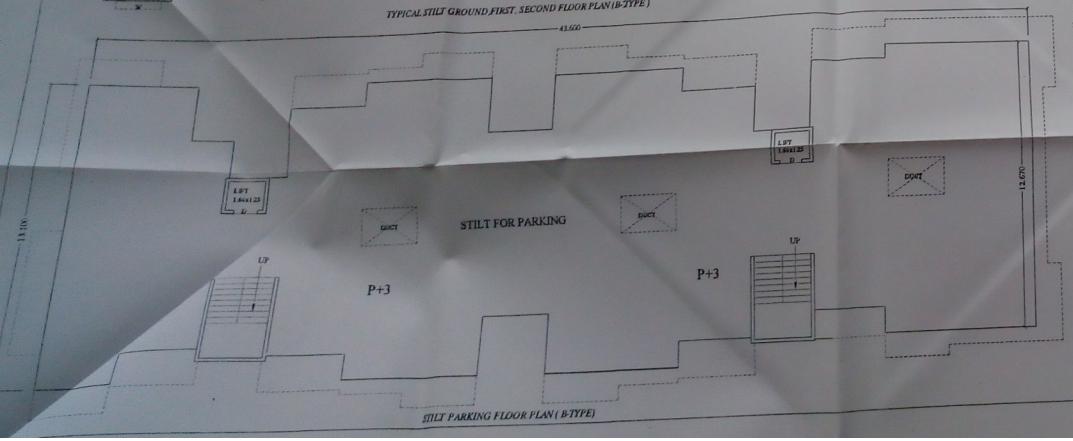

STILT PARKING FLOOR PLAN (B-TYPE)

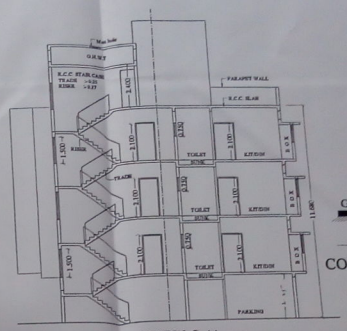

SECTION @ -AA

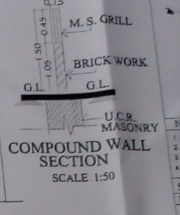

COMPOUND WALL SECTION
SCALE 1:50

TYPICAL STILT GROND,FIRST & ,SECOND

Polygon	LENGTH	WIDTH	Area
Block	43.60	13.10	566.83
Brk	2.95	2.50	7.38
Brk	-->	-->	69.37
Brk	-->	-->	13.65
Brk	-->	-->	30.03
LIFT	1.80	1.25	2.00
LIFT	1.80	1.25	2.00
WT	2.55	1.80	4.08
WT	2.55	1.80	4.08
WT	2.55	1.80	4.08
STAIRCASE(P)	-->	-->	25.77
STAIRCASE(P)	-->	-->	28.73
Total -->	-->	-->	427.73

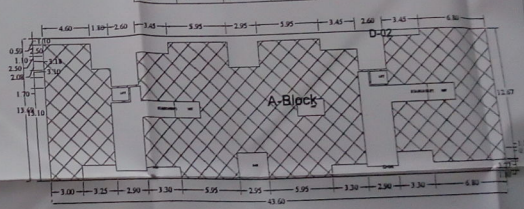

PARKING FLOOR PLAN

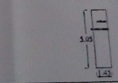

Polygon	LENGTH	WIDTH	Area
A-Block	5.95	1.45	7.32
STAIRCASE(P)	5.95	1.45	7.32
Total -->	-->	-->	-0.00

NOTE
1. ALL DIMENSIONS ARE METRE
2. ALL EXTERNAL WALLS 0.15 MT THICK
3. ALL INTERNAL WALLS 0.10 MT THICK
4. ALL COMMON PARTITION WALLS 0.15 MT THICK

SCHEDULE OF OPENING:

NAME	LENGTH	HEIGHT	NOS
v	0.60	0.60	19
v	0.75	0.60	4
w	1.20	1.20	3
w	1.20	1.20	1
w	1.50	1.20	4
w	1.80	1.20	5
w	2.70	1.20	3

LEGEND
PLOT BOUNDARY SHOWN IN
PROPOSED CONST. SHOWN IN
WATER LINE SHOWN IN
DRAINAGE LINE SHOWN IN

PROJECT
PROPOSED GROUP HOUSING SCHEME
ON CUT NO 716 (P) AT CHIKALTHANA AURANGABAD
TQ & DIST AURANGABAD
FOR :- KASLIWAL NIRMAN THROUGHT PROP.
SHRI. SANJAY SUGANCHAND KASLIWAL

DATE	11/05/2011
SCALE	1:100 / 1:200
DRN BY	SANTOSH
CHK BY	CHAVAN R.S.

1)

2) Owners sign.

Ar.JADHAV R.S. B.E.(Arch.) M.C.A. Regd. No. CA/1999/20888 ARCHITECT, DIPLOMA ENGINEER

J.B. & ASSOCIATE Valuation Approximate Mobile Engineer Regd. No. 3/3/2010

Accepted

A.C. signed by A.M.T.P.