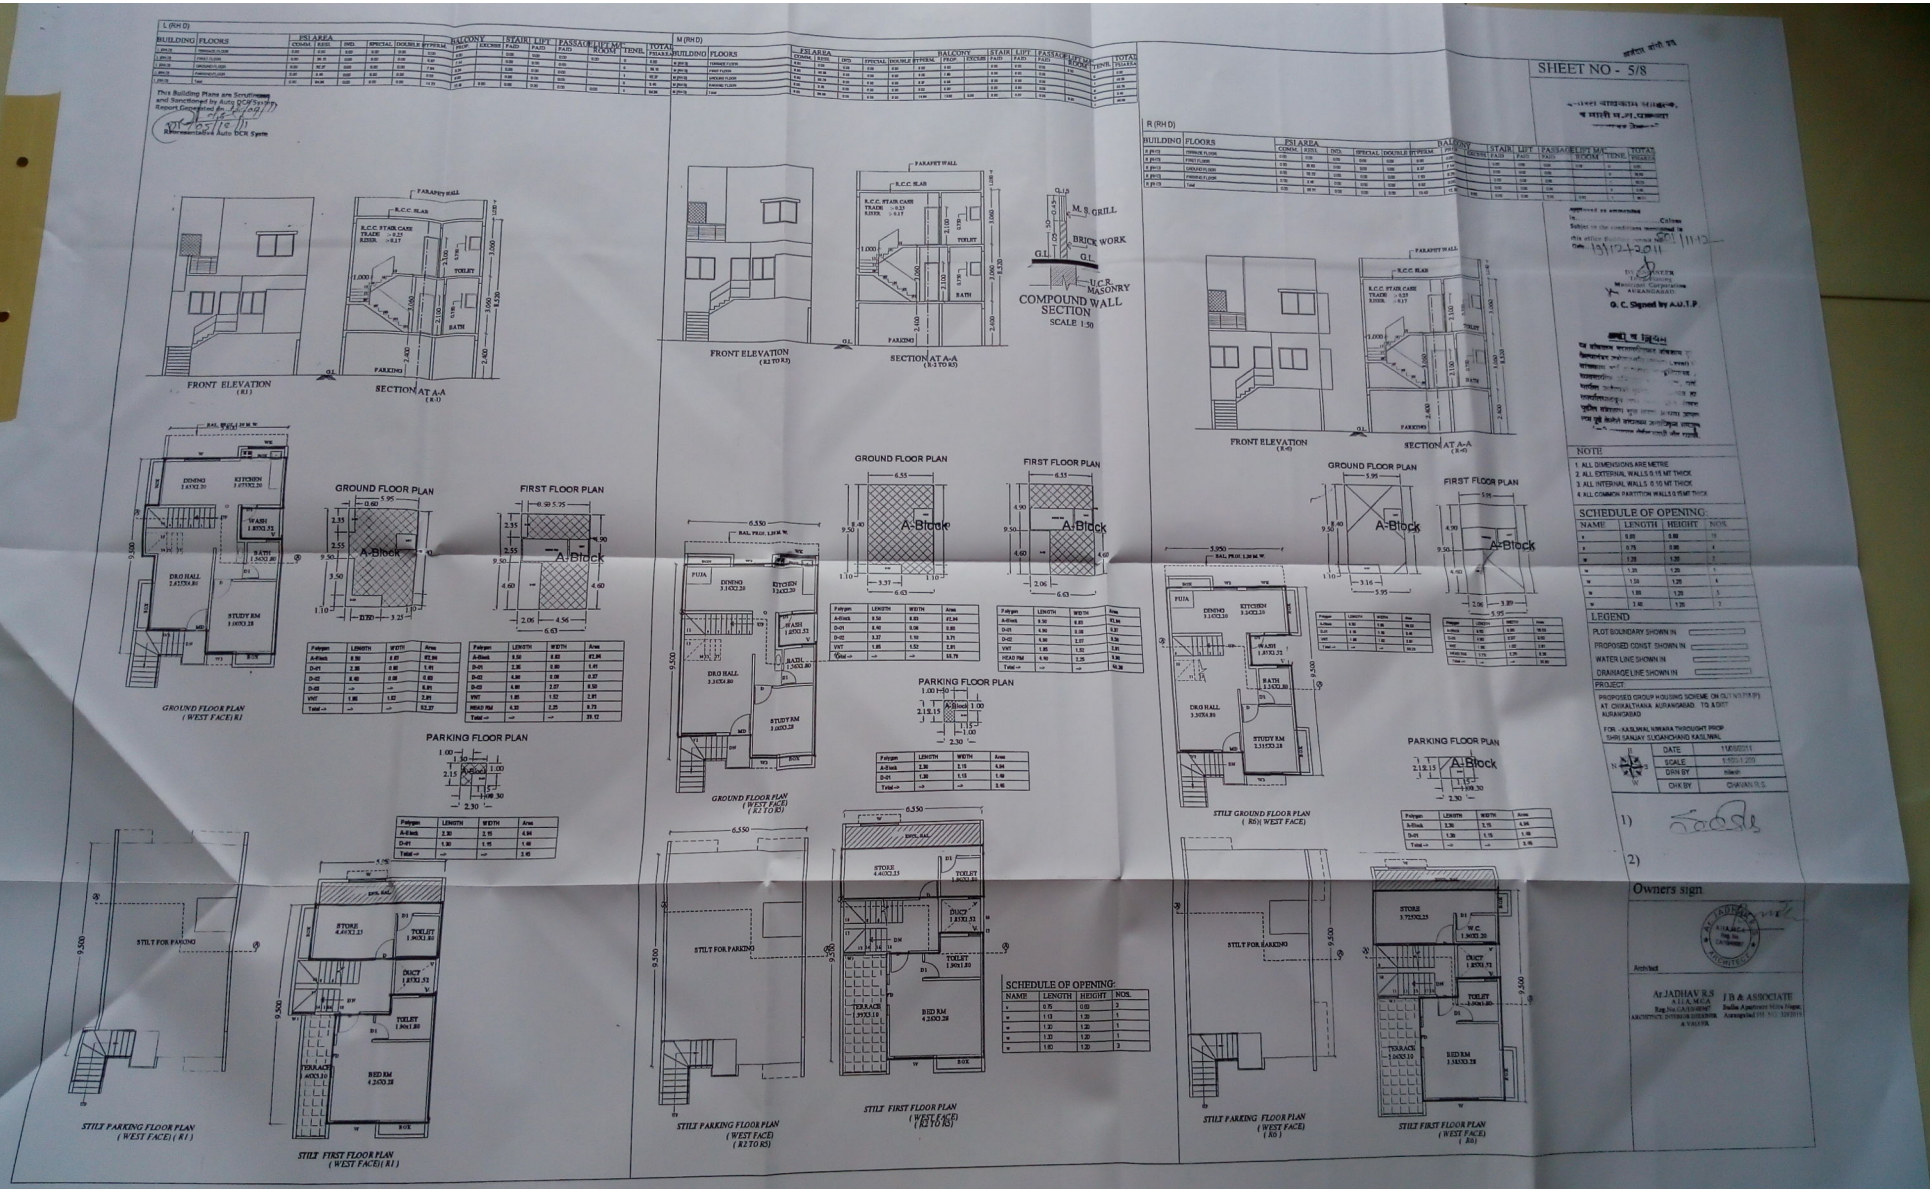

SHEET NO - 5/8
FRONT ELEVATION
SECTION AT A-A
COMPOUND WALL SECTION
SCALE 1:50
GROUND FLOOR PLAN
FIRST FLOOR PLAN
PARKING FLOOR PLAN
A-Block
NOTE
1 ALL DIMENSIONS ARE METRE
2 ALL EXTERNAL WALLS 0.15 MT THICK
3 ALL INTERNAL WALLS 0.10 MT THICK
4 ALL COMMON PARTITION WALLS 0.15MT THICK
SCHEDULE OF OPENING:
LEGEND
PLOT BOUNDARY SHOWN IN
PROPOSED CONST. SHOWN IN
WATER LINE SHOWN IN
DRAINAGE LINE SHOWN IN
PROJECT:
Owners sign
Architect
Ar JADHAV R.S
J.D.& ASSOCIATE