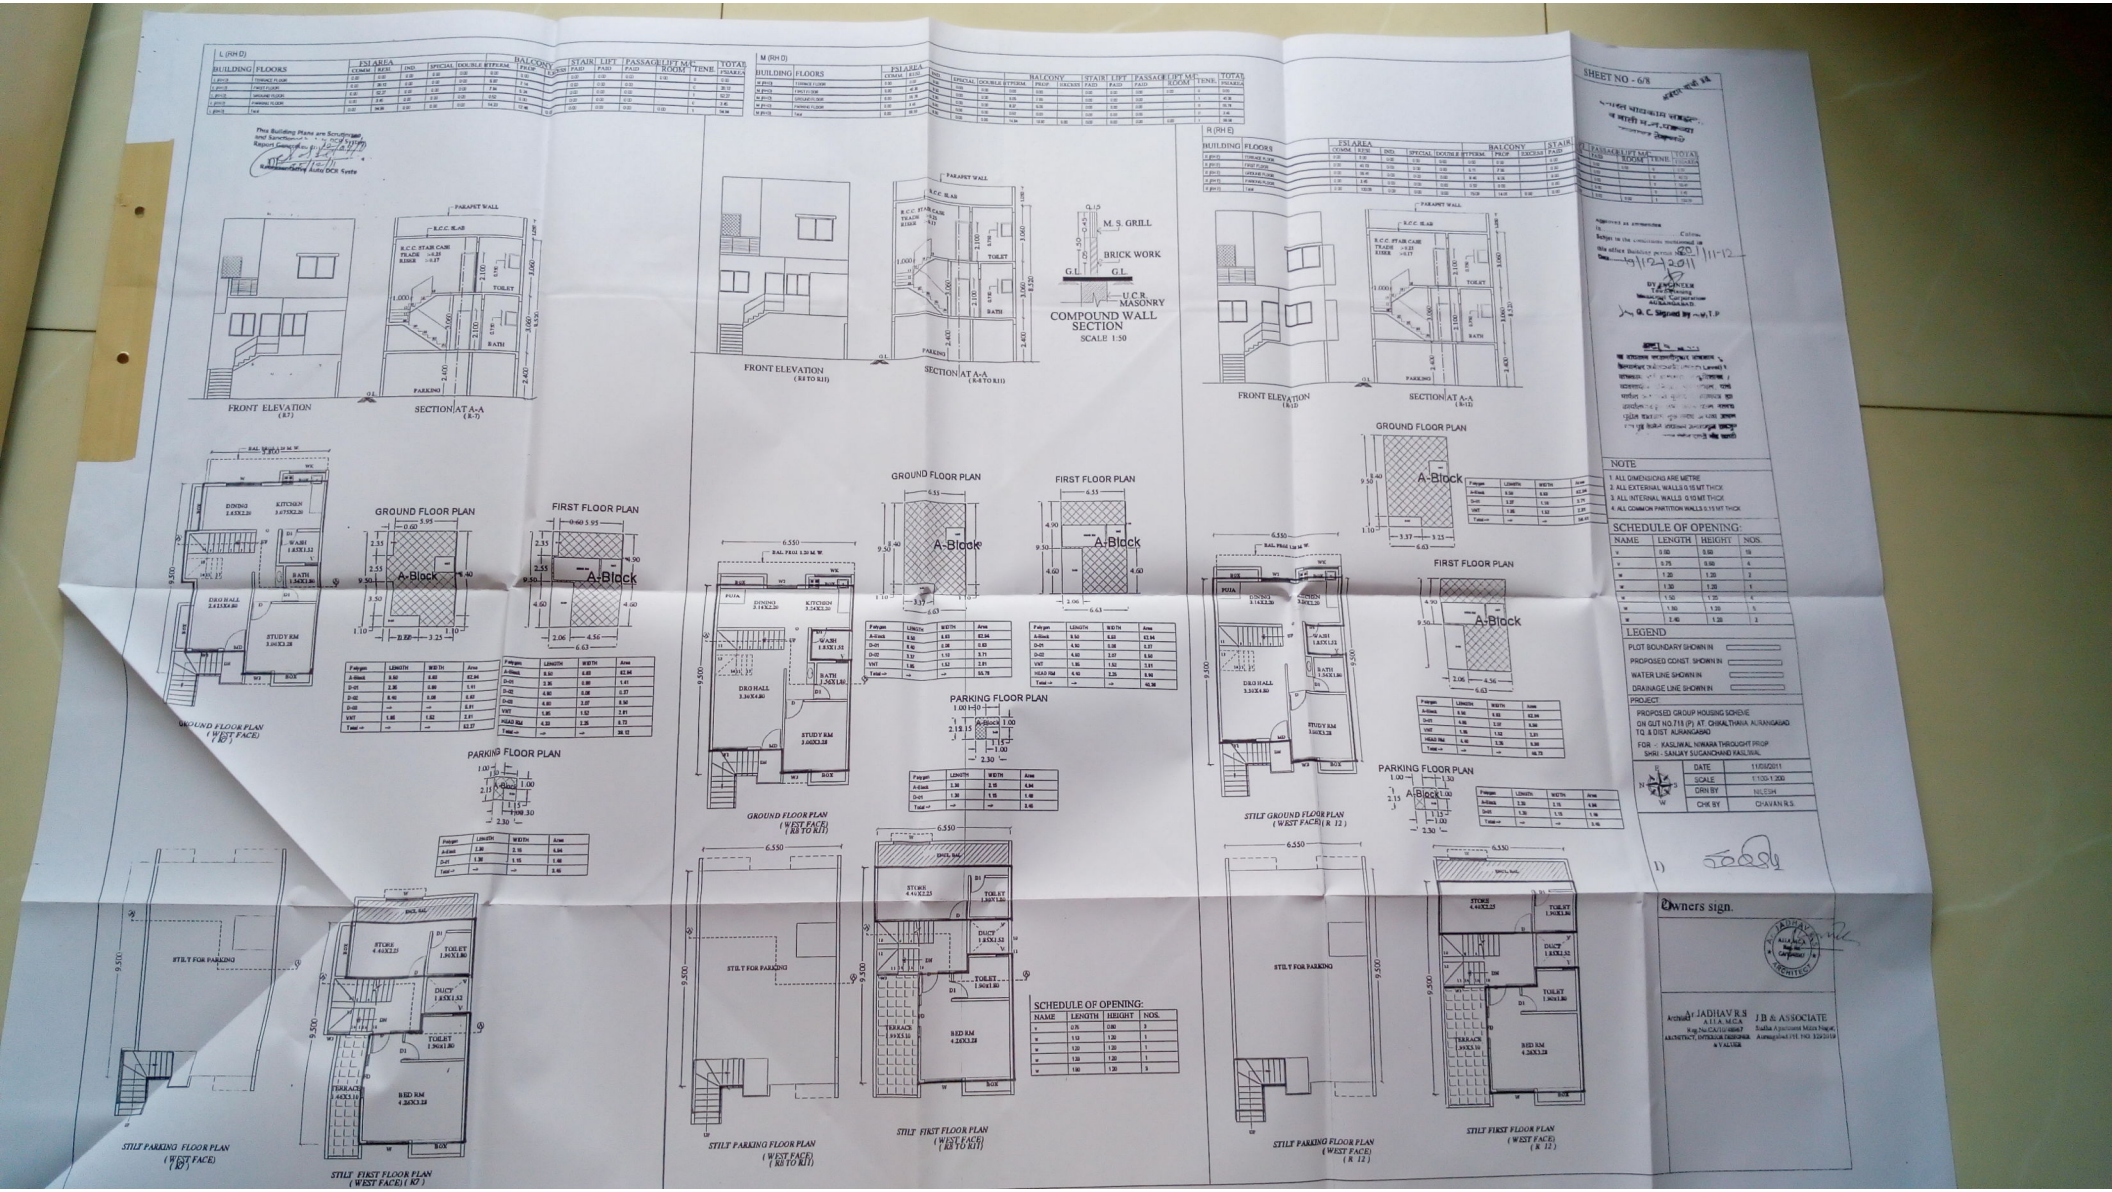

SHEET NO - 6/8
FRONT ELEVATION (R7)
SECTION AT A-A (R-7)
FRONT ELEVATION (R8 TO R11)
SECTION AT A-A (R-8 TO R11)
M. S. GRILL
BRICK WORK
U.C.R. MASONRY
COMPOUND WALL SECTION
SCALE 1:50
FRONT ELEVATION (R12)
SECTION AT A-A (R-12)
GROUND FLOOR PLAN
FIRST FLOOR PLAN
A-Block
PARKING FLOOR PLAN
GROUND FLOOR PLAN (WEST FACE) (R7)
GROUND FLOOR PLAN (WEST FACE) (R8 TO R11)
STILT GROUND FLOOR PLAN (WEST FACE) (R 12)
STILT FOR PARKING
STILT PARKING FLOOR PLAN (WEST FACE) (R7)
STILT FIRST FLOOR PLAN (WEST FACE) (R7)
STILT PARKING FLOOR PLAN (WEST FACE) (R8 TO R11)
STILT FIRST FLOOR PLAN (WEST FACE) (R8 TO R11)
STILT PARKING FLOOR PLAN (WEST FACE) (R 12)
STILT FIRST FLOOR PLAN (WEST FACE) (R 12)
NOTE
1. ALL DIMENSIONS ARE METRE
2. ALL EXTERNAL WALLS 0.15 MT THICK
3. ALL INTERNAL WALLS 0.10 MT THICK
4. ALL COMMON PARTITION WALLS 0.15 MT THICK
SCHEDULE OF OPENING:
LEGEND
PLOT BOUNDARY SHOWN IN
PROPOSED CONST. SHOWN IN
WATER LINE SHOWN IN
DRAINAGE LINE SHOWN IN
PROJECT
PROPOSED GROUP HOUSING SCHEME
ON GUT NO.715 (P) AT. CHIKALTHANA AURANGABAD
TQ. & DIST. AURANGABAD
FOR - KASLIWAL NIWARA THROUGHT PROP.
SHRI - SANJAY SUGANCHAND KASLIWAL
DATE 11/05/2011
SCALE 1:100-1:200
DRN BY NILESH
CHK BY CHAVAN R.S.
Owners sign.
Architect J.D.JADHAV R.S A.I.I.A. M.C.A. Reg.No.CA/1994/8867 ARCHITECT, INTERIOR DESIGNER & VALUER
J.D & ASSOCIATE Radha Apartment Mitra Nagar, Aurangabad (M.S) 431 005