A (BLDG)

BUILDING	FLOORS	FSI AREA COMM.	FSI AREA RESI.	FSI AREA IND.	SPECIAL	DOUBLE	BALCONY PERM.	BALCONY PROP.	BALCONY EXCESS	STAIR PAID	LIFT PAID	PASSAGE PAID	LIFT M/C ROOM	TENE.	TOTAL FSI AREA
A (BLDG)	TERRACE FLOOR	0.00	0.00	0.00	0.00	0.00	0.00	0.00	-	0.00	0.00	0.00	-	0	0.00
A (BLDG)	FOURTH FLOOR	0.00	124.84	0.00	0.00	0.00	18.73	31.51	-	17.70	0.00	0.00	-	3	124.84
A (BLDG)	THIRD FLOOR	0.00	124.84	0.00	0.00	0.00	18.73	31.51	-	17.70	0.00	0.00	-	3	124.84
A (BLDG)	SECOND FLOOR	0.00	124.84	0.00	0.00	0.00	18.73	31.51	-	17.70	0.00	0.00	-	3	124.84
A (BLDG)	FIRST FLOOR	0.00	124.84	0.00	0.00	0.00	18.73	31.51	-	17.70	2.97	0.00	-	3	124.84
A (BLDG)	PARKING FLOOR	0.00	34.55	0.00	0.00	0.00	5.18	0.00	-	5.05	0.00	0.00	-	0	34.55
	Total	0.00	533.90	0.00	0.00	0.00	80.09	126.65	45.97	75.85	2.97	0.00	2.97	12	533.90 + 45.97

BUILDING	FSI AREA COMM.	FSI AREA RESI.	FSI AREA IND.	SPECIAL	DOUBLE	BALCONY PERM.	BALCONY PROP.	BALCONY EXCESS	STAIR	LIFT	PASSAGE	LIFT M/C ROOM	TENE.	TOTAL FSI AREA
A-1 (BLDG)	0.00	533.90	0.00	0.00	0.00	80.09	126.65	45.97	75.85	2.97	0.00	2.97	12	533.90 + 45.97
Total	0.00	533.90	0.00	0.00	0.00	80.09	126.65	51.15	75.85	2.97	0.00	2.97	12	533.90 + 51.15

TYPICAL – 1, 2, 3& 4 FLOOR PLAN

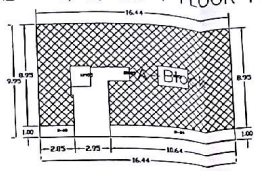

Polygon	LENGTH	WIDTH	Area
A-Block	16.44	9.95	163.58
D-01	10.64	1.00	10.64
D-02	2.85	1.00	2.85
LIFT(P)	1.80	1.65	2.97
DUCT	2.65	1.73	4.58
STR(P)	-->	-->	17.69
Total -->	-->	-->	124.84

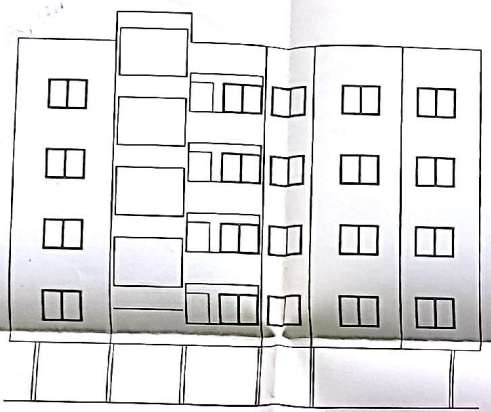

ELEVATION

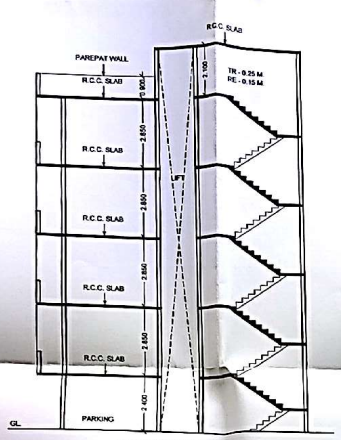

SECTION ON AA

PARKING FLOOR PLAN

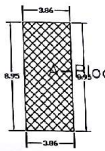

Polygon	LENGTH	WIDTH	Area
A-Block	8.95	3.86	34.55
Total -->	-->	-->	34.55

PARKING FLOOR PLAN

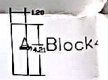

Polygon	LENGTH	WIDTH	Area
A-Block	4.20	1.20	5.05
STR(P)	4.20	1.20	5.05
Total -->	-->	-->	0.00

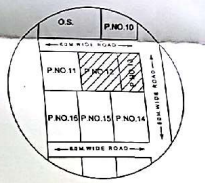

LOCATION PLAN
(SCALE N.T.S.)

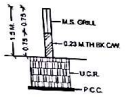

SECTION OF C. WALL
(SCALE N.T.S.)

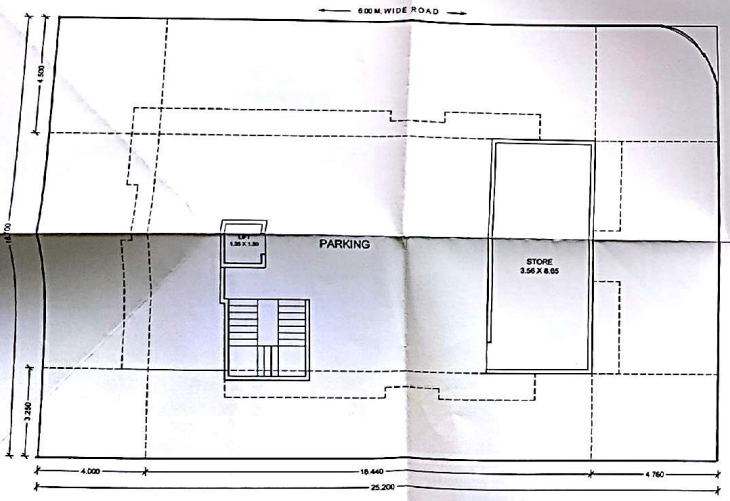

PROPOSED STILT FLOOR PLAN
(SCALE 1:100)

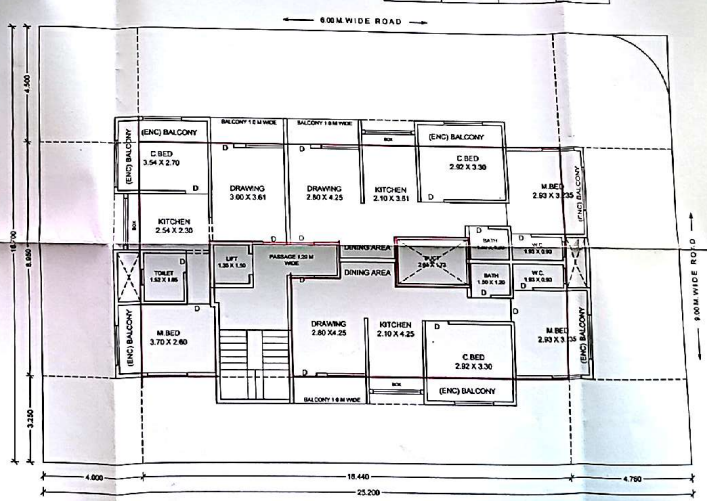

PROPOSED STILT I, STILT II, STILT III, STILT IV FLOOR PLAN
(SCALE 1:100)

SCHEDULE OF OPENING:

NAME	LENGTH	HEIGHT	NOS.
D1	0.90	2.10	12
D2	0.75	2.10	20

SCHEDULE OF OPENING:

NAME	LENGTH	HEIGHT	NOS.
V	0.60	0.60	8
V	0.75	0.60	12
W	1.24	1.20	8
W	1.35	1.20	4
W	1.49	1.20	4
W	1.50	1.20	20
W	1.81	1.20	4
W	1.82	1.20	24

FOR OFFICE USE

अभिप्राय/सूचना

Approved as amended
In.....
Subject to the conditions mentioned in
this office Build
Dt. 28/8/2015 No. 1/2016-17

Town Planning
Municipal Corporation,
AURANGABAD.

O. C. Signed by A.D.T.P.

A)	AREA STATEMENT	SQ.M.
1	AREA OF PLOT	420.84
2	DEDUCTIONS FOR	
	(a) ROAD SET-BACK	0.00
	(b) PROPOSED DP ROAD	0.00
	(c) ANY RESERVATION	0.00
	(d) ENCROACHMENT AREA	0.00
	TOTAL (a+b+c+d)	0.00
3	BALANCE AREA OF PLOT(A1-2) =	420.84
4	DEDUCTIONS FOR	
	(a) RECREATIONAL GROUND (IF DEDUCT)	0.00
5	BALANCE AREA OF PLOT(B3-4) =	420.84
6	ADDITION FOR F.S.I.	
	(a) ROAD SET-BACK 0.00	0.00
	(b) ROAD SET-BACK 0.00	0.00
	(c) ROAD SET-BACK 0.00	0.00
	(d) ROAD SET-BACK 0.00	0.00
	(e) PROPOSED ROAD (DP)	0.00
	TOTAL (a+b+c+d+e)	0.00
7	TOTAL AREA (5+6) = (C)	420.84
8	FLOOR SPACE INDEX PERMISSIBLE	1.0000
9	PERM. FLOOR AREA (7 x 8)	589.18
10	EXISTING FLOOR AREA	0.00
11	PROPOSED AREAS	
	(a) PROPOSED RESIDENTIAL AREA	533.90
	(b) PROPOSED COMMERCIAL AREA	0.00
	(c) PROPOSED INDUSTRIAL AREA	0.00
	(d) PROPOSED SPECIAL USE AREA	0.00
	(e) OTHER AREA (ADDITIONAL)	0.00
	TOTAL PROPOSED AREA	533.90
12	EXCESS BALCONY AREA TAKEN IN	F.S.I. 45.97
13	TOTAL BUILT UP AREA PROPOSED	(1057.87Z)
14	FLOOR SPACE INDEX CONSUME	1.3779

LEGENDS

NOT BOUNDRY SHOWN IN

PROPOSED WORK SHOWN IN

PROJECT

PROPOSED RESIDENTIAL BUILDING ON PLOT NO.12 AND 13, GUT.NO.42/P AT KANCHANWADI, AURANGABAD, BELONGING TO :-
SHRI. RAJESH RANGANATH PATIL
G.P.A. KARIMKHAN M. PATHAN

OWNERS SIGN.

G.P.A. KARIMKHAN PATHAN
1. SHRI. RAJESH RANGANATH PATIL

JOB NO. | SCALE : 1:100 ; 1:200
DATE : 25 / 04 / 2015 | DRAWING TYPE : SUB. DRAWING
DRAWN BY :- MR. MOHAMMAD ILIYAS
CHECKED BY :- MD. MD. YUNUS SIR

SIGNATURE OF ARCHITECT / ENGINEER

MD. YUNUS & ASSOCIATES
PLANNER RCC DESIGNER VALUER
4,5,8, VISHVA SAGAR APARTMENT, NUTAN COLONY, AURANGABAD-431001
(O) 2321615, (R) 2312318
e-mail : m_d_yunus@yahoo.com

CONSULTING / STRUCTURAL ENGINEER
MD.YUNUS & ASSOCIATES
ER. MOHAMMAD YUNUS
B.E. (CIVIL), C.E., A.M.I.E.M.E.

OFFICE :-
VASHVASAGAR APARTMENT,
BEHIND BRAIN HOSPITAL, NUTAN COLONY,
AURANGABAD. PH. 0240 - 2321615

Scanned by CamScanner