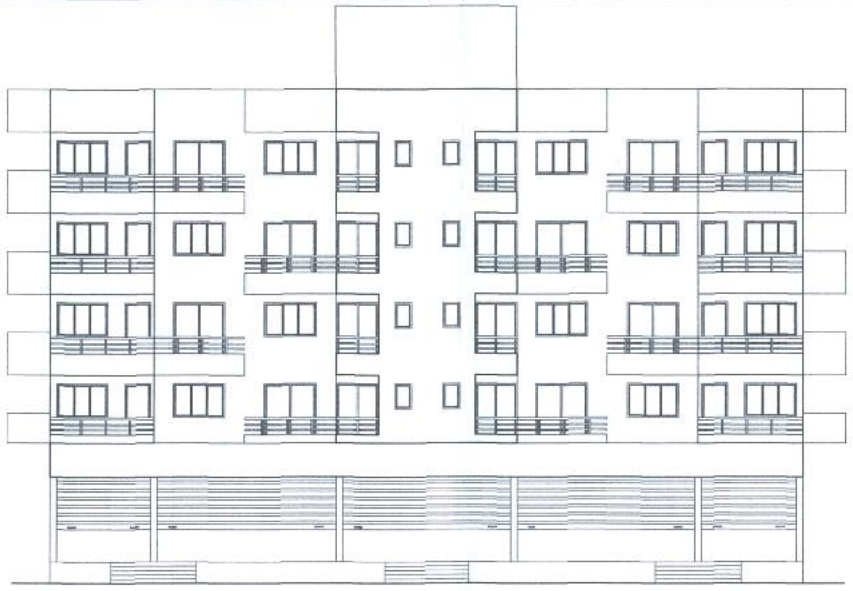

WEST SIDE ELEVATION

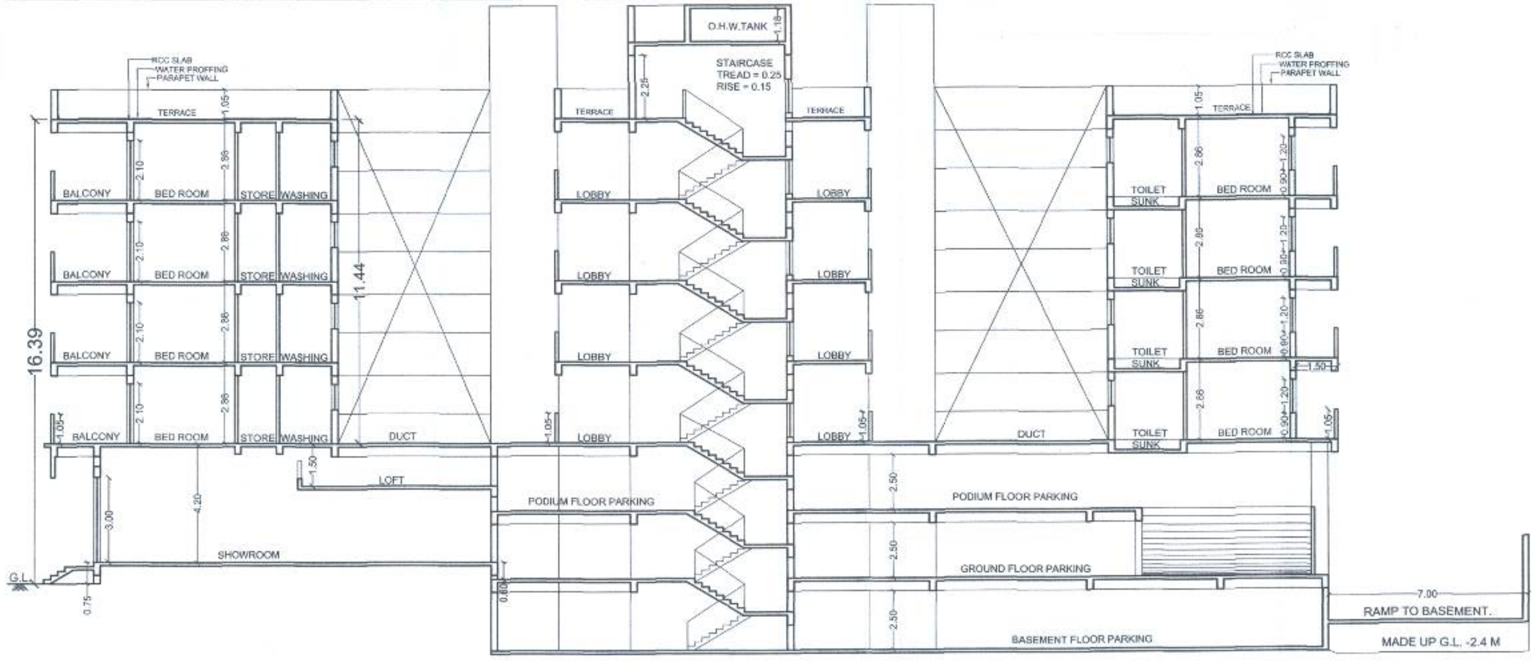

SECTION AT A-A

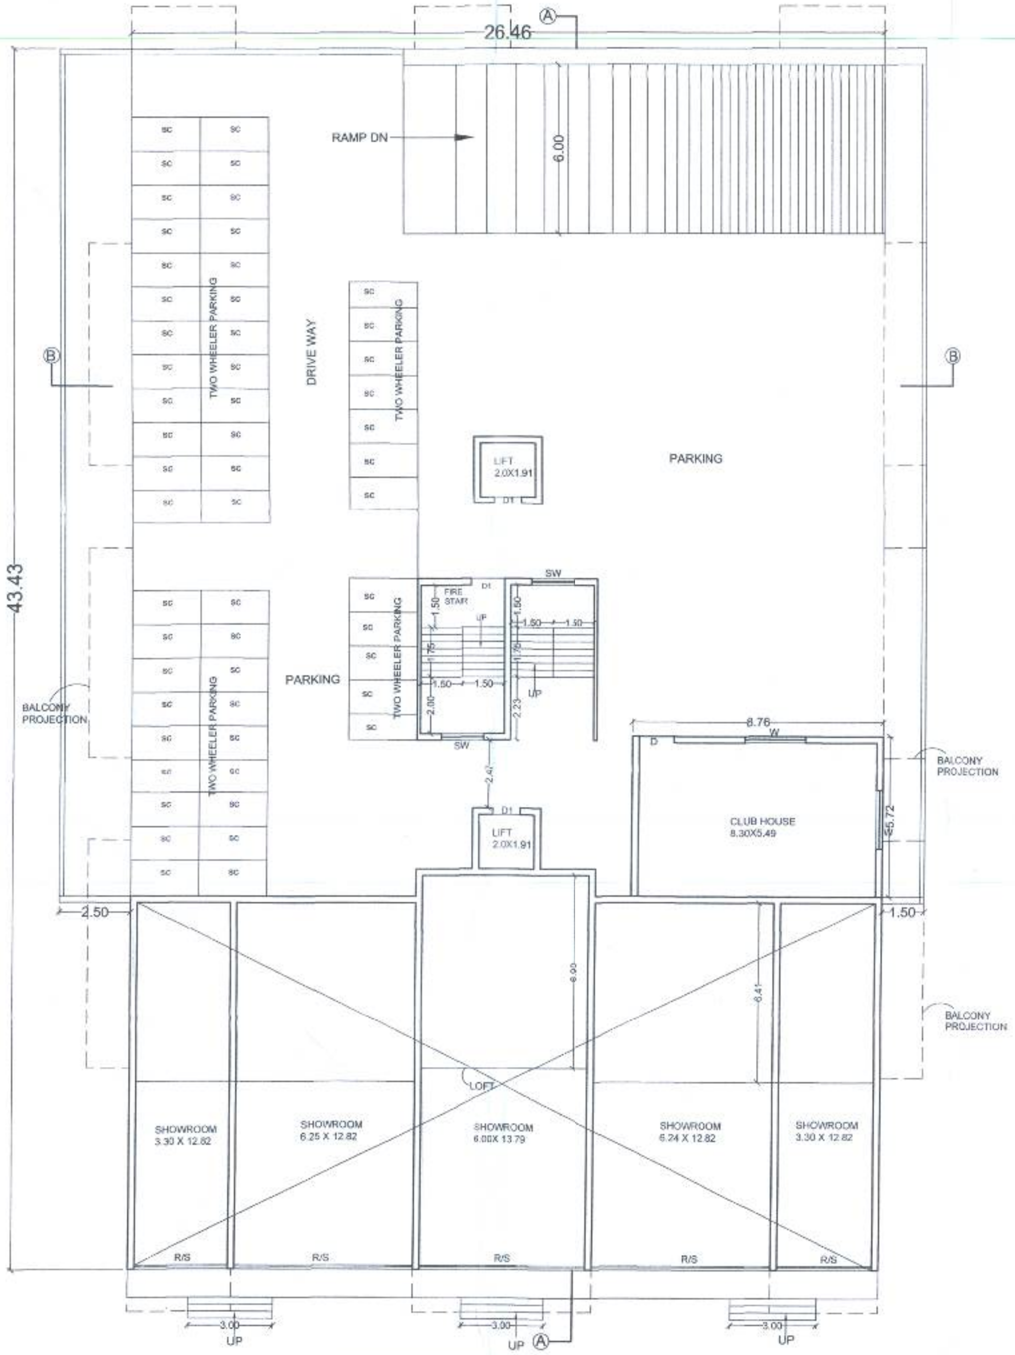

PODIUM FLOOR PLAN

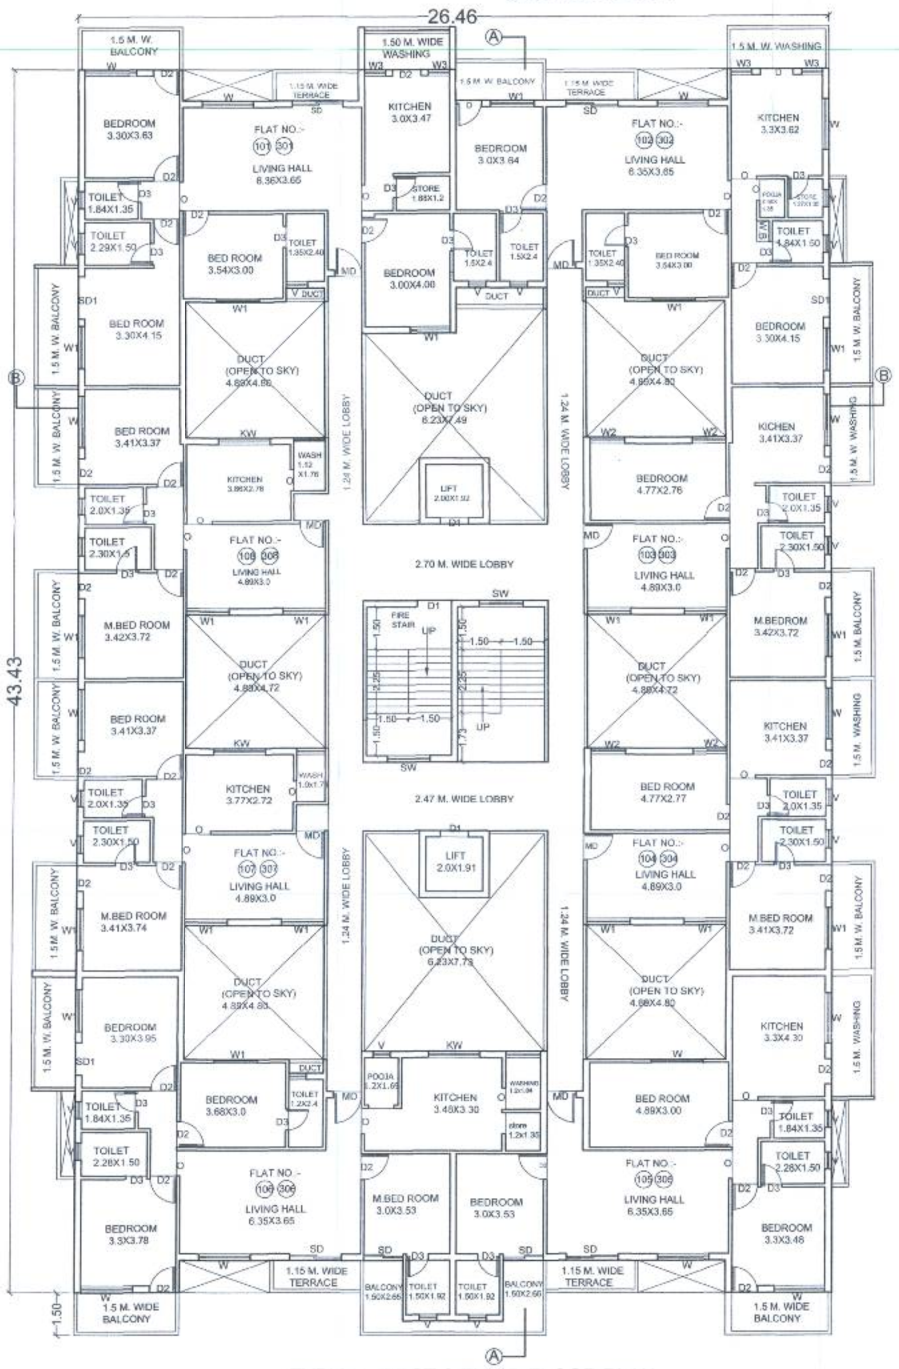

TYPICAL FIRST & THIRD FLOOR PLAN

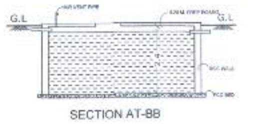

SECTION AT-BB

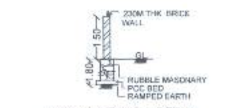

COMPOUND WALL DETAIL

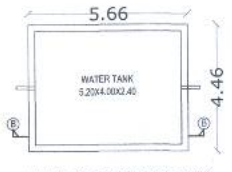

UNDER GROUND WATER TANK
WATER STORAGE TANK
24 HRS. SUPPLY
(CAPACITY 50,000LITTER)

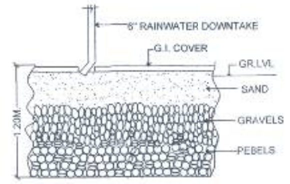

RAIN WATER HARWESTING PIT

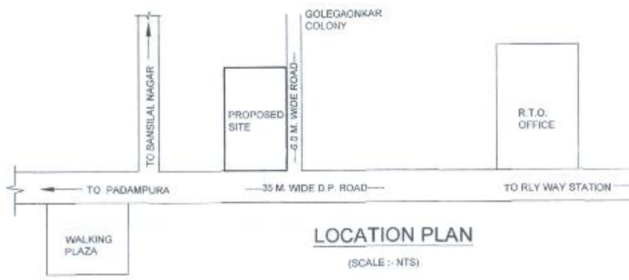

LOCATION PLAN

(SCALE :- NTS)

FOR OFFICE USE

Approved as ammended
in.............................Colour
Subjet to the conditions mentioned in
this office Building permit No....529/2017-18
Date....31/08/2017.......

DY.ENGINEER
Town Planing
Municipal Corporation.
AURANGABAD.

O. C. Signed by A.D.T.P.

अटी व नियम

या बांधकाम परवानगीनुसार बांधकाम सुरु केल्यानंतर ज्योत्यापर्यंत (Plinth Level) चे बांधकाम पूर्ण झाल्यावर वास्तुविशारद / व्यवसायीक अभियंता/ सुपरवायझर, यांचे मार्फत ज्योत्याचे पूर्णत्वाचे प्रमाणपत्र हा कार्यालयाकडून प्राप्त करुन घेऊन नंतरच पुढील बांधकाम सुरु करावे अन्यथा आपण त्या पुढे केलेले बांधकाम अनाधिकृत समजून कार्यवाही करण्यात येईल याची नोंद घ्यावी.

इमारत बांधकाम साहित्य,
व माती म.न.पा.च्या
रस्त्यावर ठेवू नये

SCHEDULE OF OPENING

DOORS	WINDOWS	VENTILATORS
R/S=25.05X3.00	W= 1.800X1.20	V=0.60X0.90
SD =1.80X2.10	W1= 1.50X1.20	
SD1 =1.50X2.10	W2= 1.20X1.20	
D =1.20X2.10	W3= 0.75X1.20	
D1 =1.00X2.10	KW= 1.50X0.90	
D2 =0.90X2.10	SW= 1.50X1.80	
D3 =0.75X2.10		

LEGEND

Plot boundry Shown in ...	Exist. work Shown in ...	Prop work Shown in ...	Drainage line Shown in ...	Water line Shown in ...

PLAN FOR PROPOSED COMMERCIAL CUM RESIDENTIAL BUILDING ON PLOT BEARING CTS NO. 19168 SHEET NO.162, NEAR GOLEGAONKAR COLONY, PADAMPURA, RAILWAY STATION ROAD, AURANGABAD.

FOR,
1) MR. SHAIKH MOHAMMAD YUSUF MAHEBOOB
2) MRS. SHAIKH SALMA BEGUM W/O MOHAMMAD YUSUF
3) MRS. NASREEN ANIS KHAN
4) MRS. SHAHNAJ TAQI KAZI
5) MR. IRSHAD MAHEMOOD PATEL
THROUGH THEIR G.P.A.
M/S.ARIHANT PROPERTIES
THROUGH ITS PARTNERS
1) SHRI SUBHASH SHANTILAL CHHAJED
2) SHRI ANILKUMAR KAPURCHAND SANCHETI
3) SHRI PRAVIN MANGILAL KATARIYA
4) SHRI RUSHABH BHAGCHAND MUGDIYA

1) ....
2) .... Sancheti
3) ....
4) ....

OWNER'S SIGNATURE

NORTH	JOB NO:-	DRG.NO.:-
	DRAWN BY:- Imran Patel	
	FILE NAME :- ARIHANT PROPERTIES	
	DATE - 20.04.2017	SCALE: 1:100

MODULE
ARCHITECT
INTERIOR AND
LANDSCAPE
DESIGNERS

'MODULE HOUSE'
OPP M.E.S.INSP. BNGL.
NEAR BABA PETROL PUMP
PRINTRAVEL AURANGABAD.
PHONE NO. 2336235 (OFF.)
09422203158

MODULE ARCHITECTS
AURANGABAD

DEEPAK DESHPANDE
B. ARCH(PUNE) A.I.I.A.
REGD NO. CA/87/11186