FRONT ELEVATION

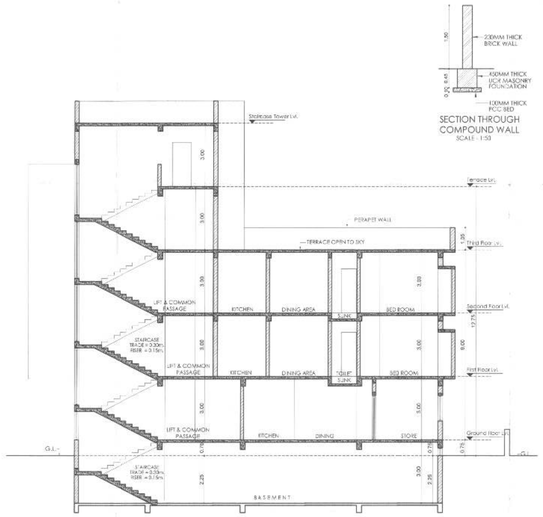

SECTION 'A-A'

230MM THICK BRICK WALL
450MM THICK RCR MASONRY FOUNDATION
150MM THICK PCC BED

SECTION THROUGH COMPOUND WALL
SCALE : 1:50

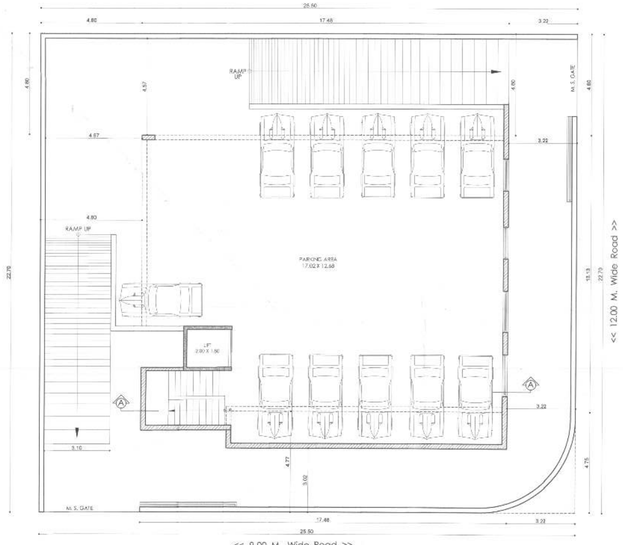

BASEMENT FLOOR PLAN

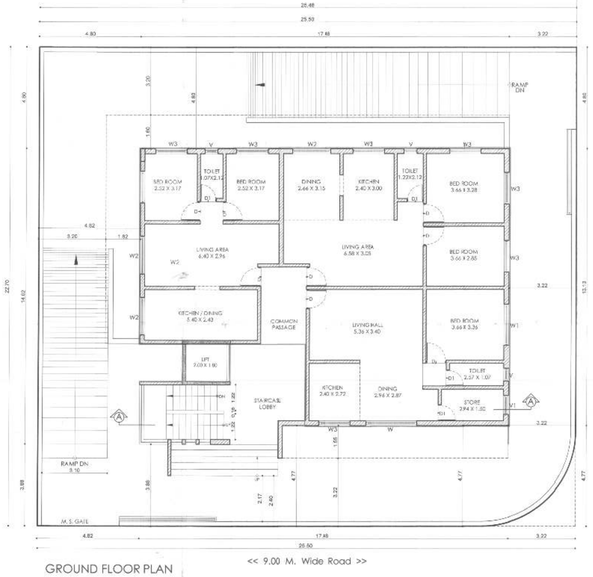

GROUND FLOOR PLAN

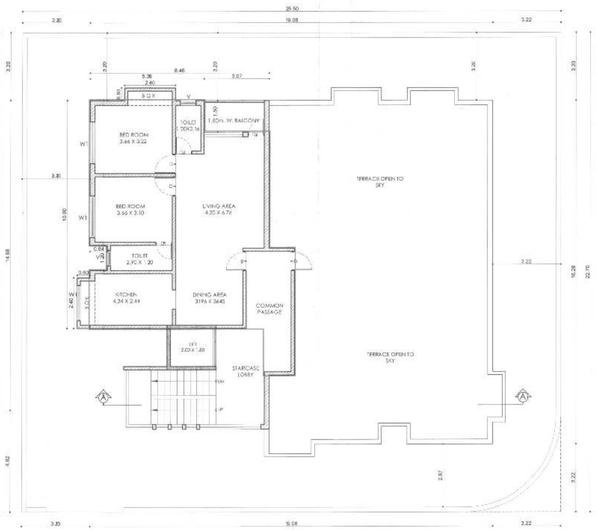

THIRD FLOOR PLAN

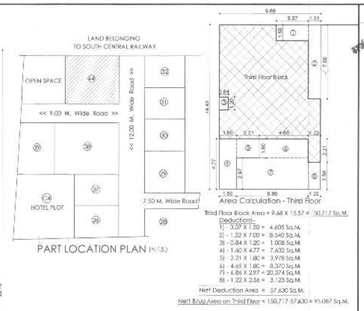

PART LOCATION PLAN (N.T.S.)

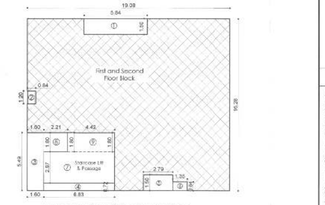

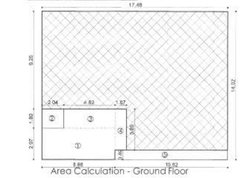

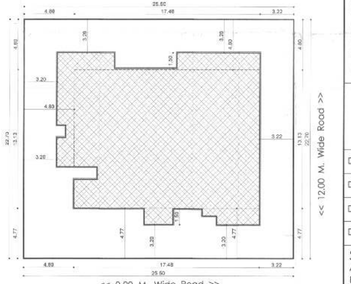

FIRST & SECOND, FLOOR PLAN

BLOCK PLAN

OFFICE USE

Approved as amended in ..... Colour Scheme in the condition mentioned in this office Building Permit No. 566/2017-18 Dtd. 18/09/2017

DY. ENGINEER Town Planning Municipal Corporation, AURANGABAD.

O. C. Signed by A.D.T.P.

AREA STATEMENT

AREA OF PLOT	: 578.900 SQ.M.
BASIC PERMISSIBLE FSI AREA (1.10)	: 636.790 SQ.M.
PERMISSIBBLE PREMIUM PAID FSI AREA (0.30)	: 173.670 SQ.M.
TOTAL PERMISSIBLE BUILT-UP	: 810.460 SQ.M.
GROUND FLOOR BUILT UP AREA	: 198.733 SQ.M.
FIRST FLOOR BUILT UP AREA	: 250.353 SQ.M.
SECOND FLOOR BUILT UP AREA	: 250.353 SQ.M.
THIRD FLOOR BUILT UP AREA	: 93.087 SQ.M.
TOTAL BUILT UP AREA	: 792.526 SQ.M.
F.S.I. USED	: 1.3690
TOTAL CONSUMED	: 792.526 - 636.79
PREMIUM PAID FSI AREA	= 155.736 SQ.M.
PREMIUM AMOUNT PAID FOR	: 173.670 SQ.M.
BALANCE PREMIUM PAID FSI	: 173.67 - 155.736 = 17.934 SQ.M.

OPENING SCHEDULE

SR NO.	SYMBOL	SIZE	S.LL	LINTEL	REMARK
1	D1	0.90 X 2.10	--	2.10	
2	D2	1.00 X 2.10	--	2.10	
3	D3	0.75 X 2.10	--	2.10	
4	W	2.40 X 1.20	0.90	2.10	
5	W1	3.00 X 1.20	0.90	2.10	
6	W2	1.80 X 1.20	0.90	2.10	
7	W3	1.50 X 1.20	0.90	2.10	
8	V	0.600X0.90	1.50	2.10	
9	V1	0.900X0.60	1.50	2.10	

REFERENCE :-
1. PROPOSED WORK SHOWN IN RED
2. PLOT SOUNDRY SHOWN IN THICK BLACK
3. DRAINAGE LINE SHOWN IN GREEN DOTTED
4. WATER LINE SHOWN IN GREEN

PROPOSED BUILDING PLAN ON PLOT No.44, C.T.S. No. 20295/2/5, SITUATED AT KESARSINGPURA, ADALAT ROAD, (OLD ASHOKA HOTEL LAYOUT), AURANGABAD, BELONGING TO SHRI. LAXMINARAYAN SHRIRAMJI ATTAL, MRS. SUNITA LAXMINARAYAN ATTAL.

SIGN. OF OWNER

1) 2) Sunita Attal

DRAWN BY : S.S.N.	CHECKED BY : SVS
DEALT BY : SVS	
DATE : 10TH MAR. 2017	SCALE : 1:100
DRG No :	PROJECT No:

SACHIN SANGSHETTY ARCHITECTS
REG. NO. :- CA/2007/39590
BLOCK NO. 2, SHREE VISHWAROOP WALI, PLOT NO. 75, JYOTI NAGAR, AURANGABAD
PHONE NO. :- (0240) 2350222
MOBILE NO. :- +91-9822639222
SACHIN SANGSHETTY ARCHITECT REG.NO. CA/2007/39590
SIGN. OF ARCHITECT

THIS DRAWING IS THE PROPERTY OF AR. SACHIN V. SANGSHETTY, AND SHOULD NOT BE REPRODUCED IN PART OR WHOLE WITHOUT PRIOR PERMISSION FROM THE ARCHITECT.