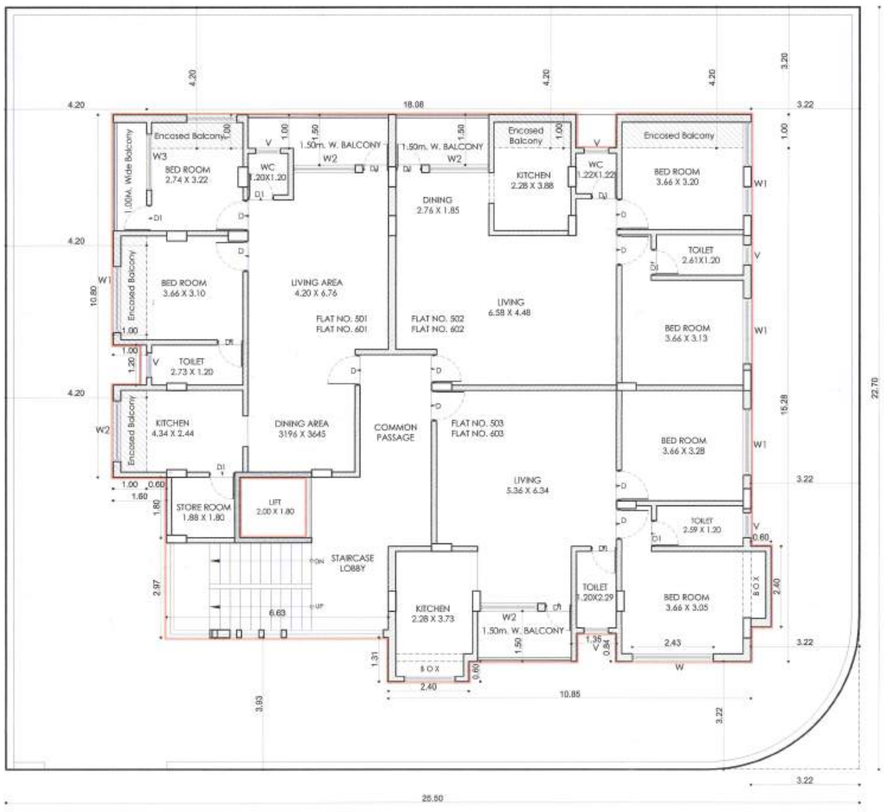

PROPOSED FIFTH & SIXTH FLOOR PLAN

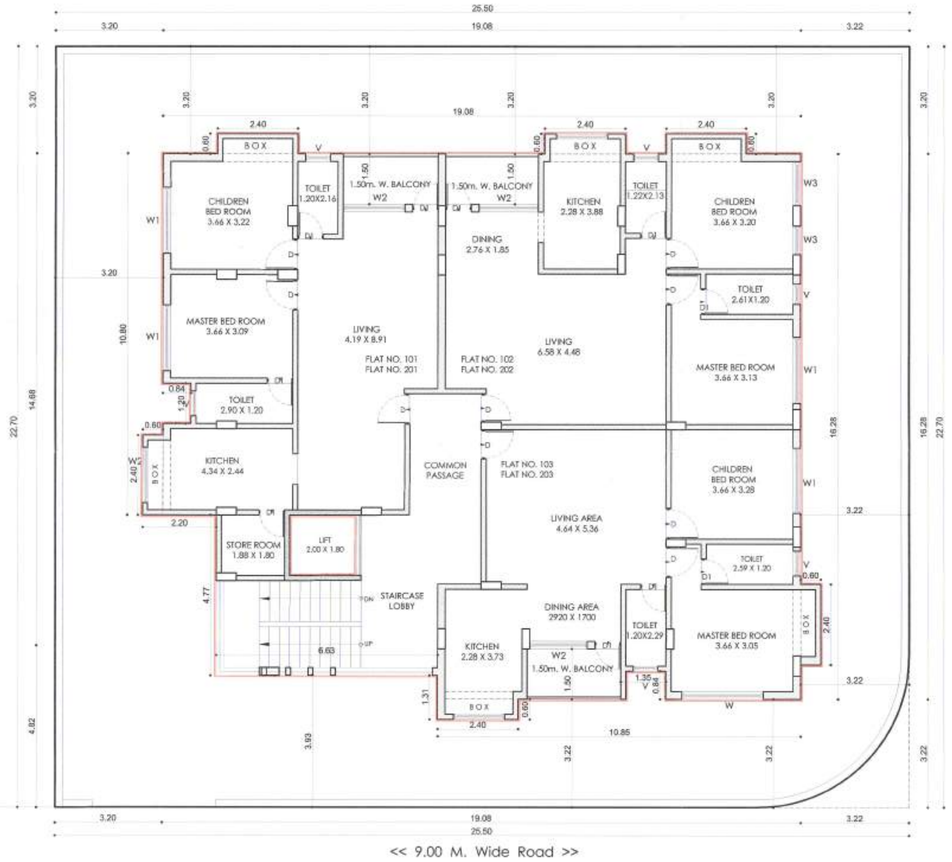

REVISED FIRST, SECOND, THIRD & FOURTH FLOOR PLAN

SHEET NO. 2/2

OFFICE USE

अजंदार यांची प्र

Approved as ammended
in.....colour, Subject to
the conditions mentioned in this
office's Building Permit No. ...D021.22
Date. 06/09/2021

Town Planner
Town Planning Department
Municipal Corporation
Aurangabad

O.C. Signed By D.D.T.P.

अटी व नियम

१) बांधकाम परवानगीनुसार बांधकाम सु
झल्यानंतर ज्योत्यापर्यंत (Plinth Level) चे
बांधकाम पूर्ण झाल्यावर कम्पलिशनसर्ट /
व्यवस्थापक अभियंता/ सुपरवायझर, यांचे
मार्फत ज्योत्याचे पूर्णत्वाचे प्रमाणपत्र ह
कार्यालयास सादर करून पुढील बां
पुढील बांधकाम सुरू करावे अन्यथा आपल
या पुढे कोणत्याही प्रकारचे बांधकाम अनधिकृत समजून
नियमानुसार योग्य ती कार्यवाही करण्यात येईल याची नोंद घ्यावी.

भारत बांधकाम साहित्य
व माती म.न.पा.च्या
मूल्यांकन टेबल नु

OPENING SCHEDULE

SR NO.	SYMBOL	SIZE	SILL	LINTEL	REMARK
1	D1	0.90 X 2.10	--	2.10	
2	D2	1.00 X 2.10	--	2.10	
3	D3	0.75 X 2.10	--	2.10	
4	W	2.40 X 1.20	0.90	2.10	
5	W1	2.00 X 1.20	0.90	2.10	
6	W2	1.80 X 1.20	0.90	2.10	
7	W3	1.50 X 1.20	0.90	2.10	
8	V	0.60X0.90	1.50	2.10	
9	V1	0.90X0.60	1.50	2.10	

REFERENCE :-

1. EXISTING WORK SHOWN IN BLUE
2. PROPOSED WORK SHOWN IN RED
3. PLOT BOUNDRY SHOWN IN THICK BLACK
4. DRAINAGE LINE SHOWN IN GREEN DOTTED
5. WATER LINE SHOWN IN GREEN

REVISED BUILDING PLAN ON PLOT No.44, C.T.S. No. 20295/2/5, SITUATED AT KESARSINGPURA, ADALAT ROAD, (OLD ASHOKA HOTEL LAYOUT), AURANGABAD, BELONGING TO SHRI. LAXMINARAYAN SHRIRAMJI ATTAL. MRS. SUNITA LAXMINARAYAN ATTAL.

SIGN. OF OWNER

1) _____ 2) Sunita Attal

DRAWN BY : SSN	CHECKED BY : SVS
DEALT BY : HAI	
DATE : 05TH AUG. '2021	SCALE : 1:100
DRG No :	PROJECT No:

SACHIN SANGSHETTY
ARCHITECTS
REG. NO. - CA/2007/39390
BLOCK NO. 2, SHREE VISHWAROOP HALL
PLOT NO. 75, JYOTI NAGAR, AURANGABAD
PHONE NO. :- (0240) 2350222
MOBILE NO. :- +91-9822639222

SACHIN SANGSHETTY ARCHITECT
REG. NO. CA/2007/39390
SIGN. OF ARCHITECT

THIS DRAWING IS THE PROPERTY OF AR. SACHIN V. SANGSHETTY, AND SHOULD NOT BE REPRODUCED IN PART OR WHOLE WITHOUT PRIOR PERMISSION FROM THE ARCHITECT.