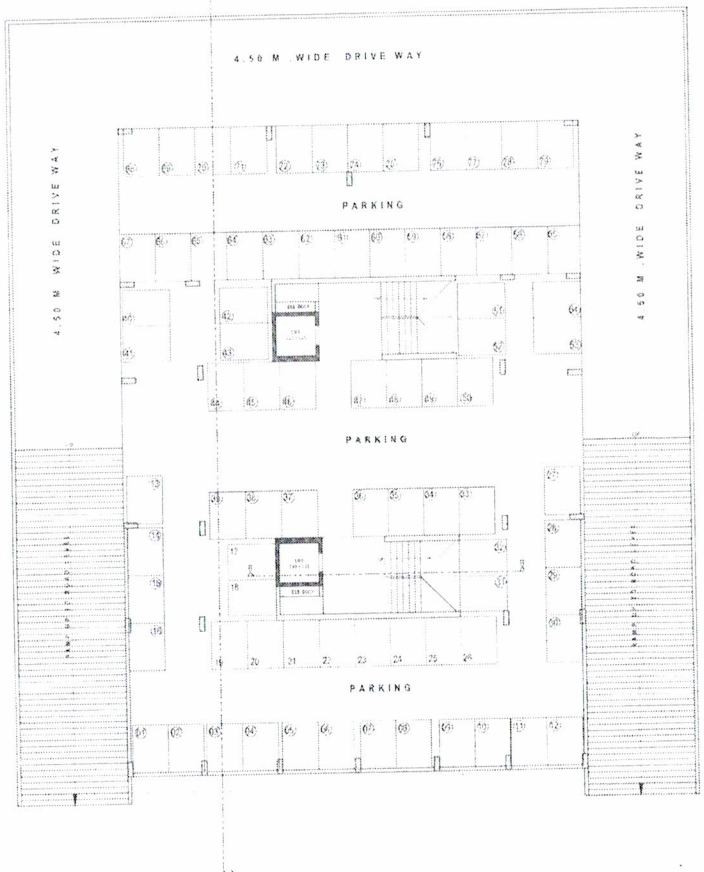

BASEMENT FLOOR PLAN

SCALE 1:100

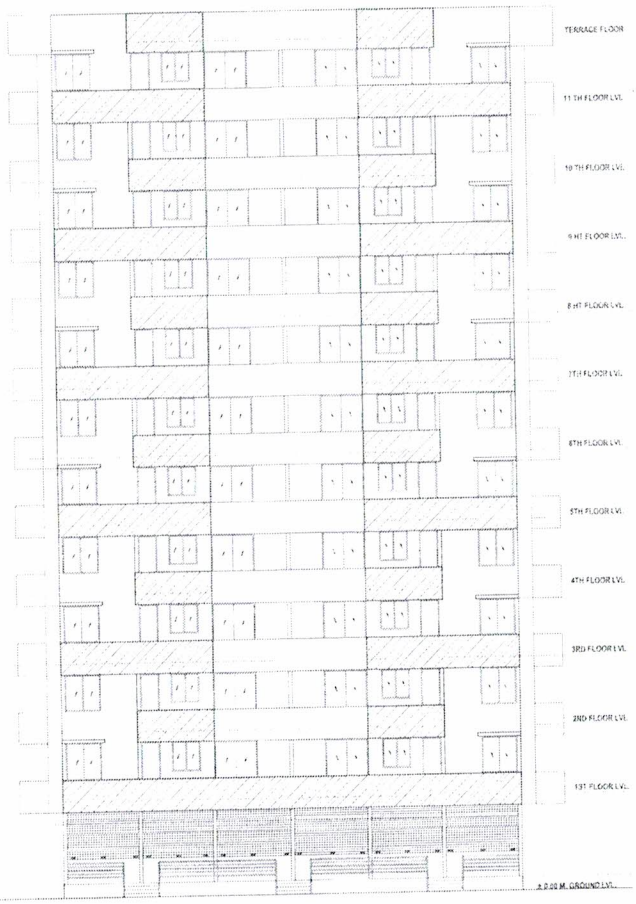

SOUTH (FRONT) SIDE ELEVATION

OFFICE USE ONLY:- 2/5

Approved as to the extent shown in Colour
Subject to the conditions mentioned in
this office Letter No. [illegible]
Date 22.11.2013

DY. ENGINEER
Town Planning
O/o Municipal Corporation,
AURANGABAD.

O. C. Signed by A.D.T.P

NORTH :-

TITLE :-

REVISED PLAN OF COMMERCIAL / RESIDENTIAL BUILDING ON PLOT BEARING GUT NO. 42 (PART), SITUATED AT PADEGAON, AURANGABAD.

FOR :- MR. SALEEM SAMSHER PATEL

OWNER'S DECLARATION
I / We undersigned hereby confirm that I / We would abide by points mentioned by Aurangabad Municipal Corporation. I / We would execute the structure as per sanctioned plans. Also I / We would execute the work under supervision of proper technical person so as to ensure the quality and safety of the work site.

Owner's / Developer's name and signature

Mr. Saleem Samsher Patel

Architect / Licensed Engineer's name and signature

I, [illegible] certify that the plot under reference was surveyed by me on [illegible] and the dimensions and boundaries as shown on the plans are as obtained on site and the ownership is verified as per the records of Government / Municipal / Cadastral Records / Land Records Department / City Survey Number.

For MANISH KALE & ASSOCIATES

Architect & Approved Valuer
Regn. No. CAT/1/1510

Signature : Architect / Licensed Engineer

ARCHITECTS :-

MANISH KALE & ASSOCIATES
ARCHITECTS, DESIGNERS & APPROVED VALUERS
MANISH VASANT KALE
(B.ARCH., A.I.I.A., F.I.V.)
S. K. 37, ANAND BUILDING, OPP. SANT EKNATH RANGMANDIR,
NEW DEVANGIRI, AURANGABAD.
Tele Fax No. : (0240) 2325067
Phone No. : (0240) 2345054
E-mail : kale.manish@gmail.com

SCALE	DATE	DWG NO.	DESIGN BY	DRAWN BY
1:100 / 200	31.08.2013	02	AR M.K.	AR/ARCHITECT

REVISED SUBMISSION DRAWING