NORTH ELEVATION

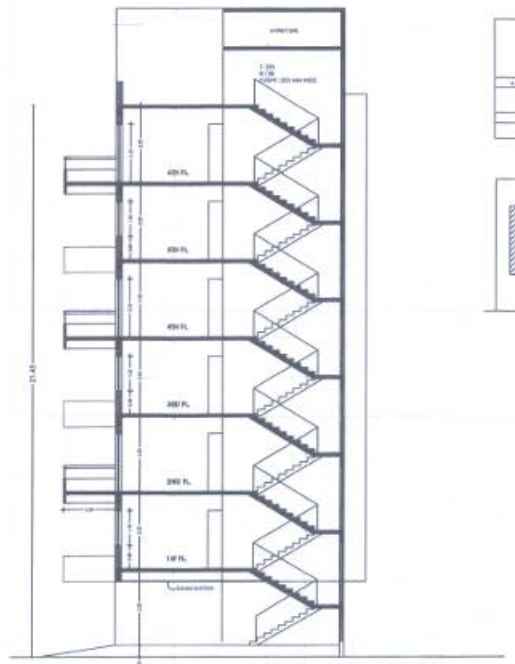

CROSS SECTION C-C

LOCATION PLAN

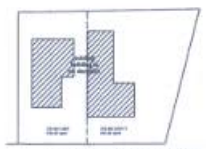

PLAN OF EXISTING STRUCTURE TO BE DEMOLISH

ALLOWABLE BALCONY = 982.98X15 % - 147.45
PROPOSED BALCONY
6X9.98X1.50 = 89.82 (partly enclosed)
5X3.56X1.50 = 26.70
TOTAL BAL. = 116.52
EXCESS BALCONY AREA = 0.00 SQMT

ENCLOSED BALCONY
6.98X1.50 X 3 = 31.41

total = 31.41 sqmt.
as per earlier B. P.

PARKING STATEMENT

	REQUIRED	PROPOSED
	CARS - 04	CARS - 07
	2-WHEELERS - 16	2-WHEELERS - 16

BLOCK PLAN OF G.F.

AREA CALCULATION FOR GROUND FLOOR

A- 7.74 X 9.76 = 75.542

less
1- 3.80x5.13=19.494
2- 3.35X0.65= 2.177
3- 1.42x0.45= 0.64
(-) 22.239

NET BUILT UP = 53.30 SQMT

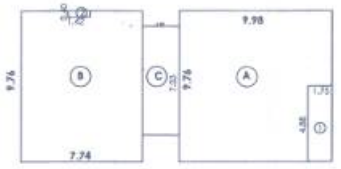

BLOCK PLAN OF 1,2,3,4,5 & 6 FL

AREA CALCULATION FOR 1ST, 2ND 3RD, 4TH, 5TH & 6TH FLOOR

A- 9.98 x 9.76 = 97.400
B- 7.74 X 9.76 = 75.542
172.942

less
1- 1.75x4.88= 8.540
2- 1.42x0.45= 0.569
(-) 9.108

NET BUILT UP OF FF to SF = 163.83 SQMT

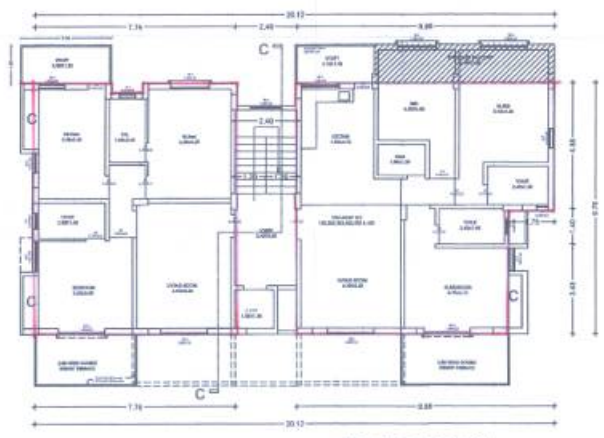

3RD FLOOR PLAN

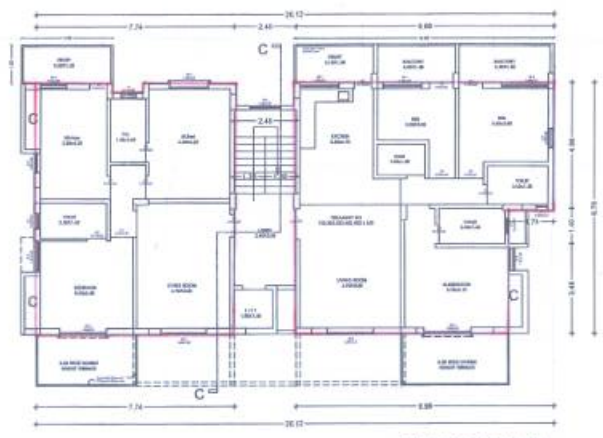

5TH FLOOR PLAN

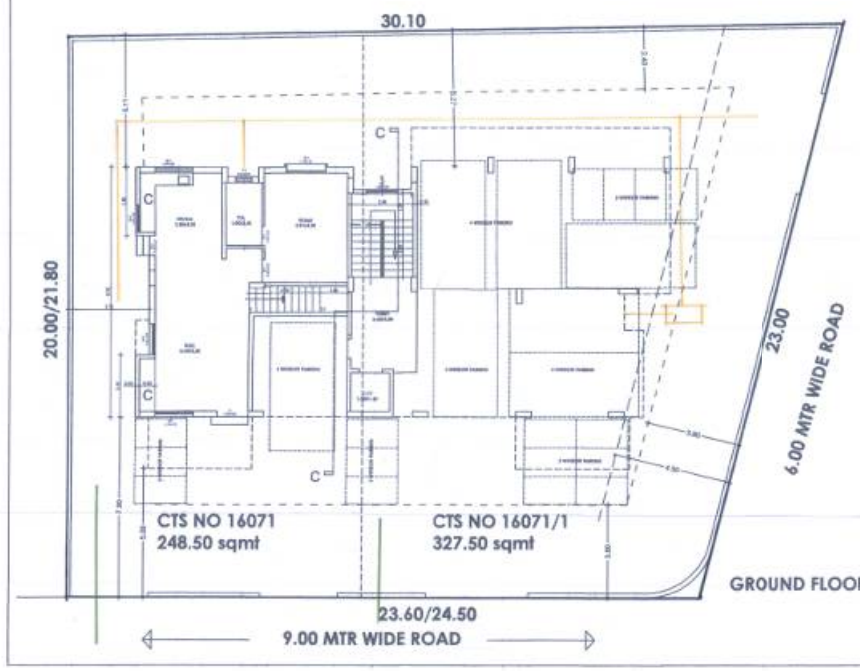

GROUND FLOOR PLAN

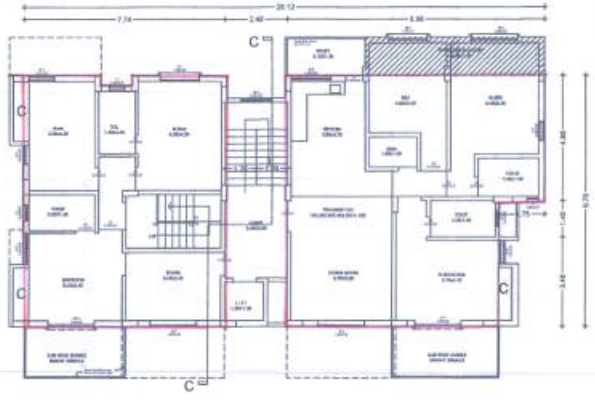

FIRST FLOOR PLAN

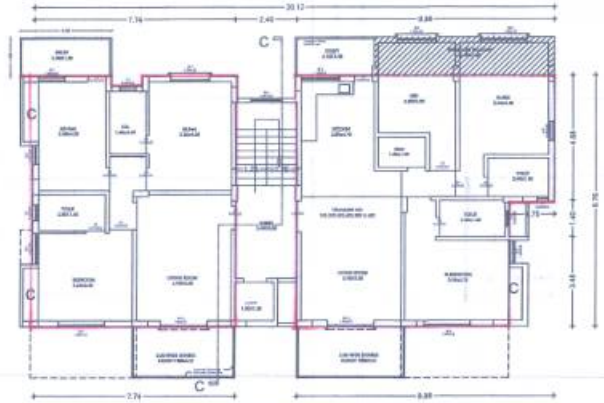

2ND FLOOR PLAN

4TH & 6TH FLOOR PLAN

सर्वसाधारण सूचना

या प्रस्तावास मंजूरी देण्यात येत आहे. ही मंजूरी देताना खालील अटी व शर्तीचे पालन करणे बंधनकारक राहील.

1) मंजूर नकाशाप्रमाणे बांधकाम करणे.
2) बांधकाम सुरू करण्यापूर्वी जोते तपासणी करून घेणे.
3) बांधकाम पूर्ण झाल्यावर भोगवटा प्रमाणपत्र घेणे.
4) बांधकाम सुरू करण्यापूर्वी व पूर्ण झाल्यावर महानगरपालिकेस कळविणे.
5) बांधकाम सुरू करण्यापूर्वी व पूर्ण झाल्यावर महानगरपालिकेस कळविणे.
6) बांधकाम सुरू करण्यापूर्वी व पूर्ण झाल्यावर महानगरपालिकेस कळविणे.

इमारत बांधकाम साहित्य, च माती म.न.पा. च्या स्थलसाठ तेथे नाही

DWG NO.1

SUBMISSION DRAWING

Approved as amended
in.....Colour
Subject to the conditions mentioned in
this office Building permit No. 605 / 2017-18
Date 20/09/2017

DY.ENGINEER
Town Planner
Municipal Corporation,
AURANGABAD.

B. C. Signed by A.B.T.P.

AREA STATEMENT

AREA OF c/s no 16071 - 248.50
c/s no 16071/1- 327.50 576.00

ALLOWABLE F.S.I.- 1.5	692.44
PAID F.S.I.- 0.30	172.80
ADDL.TDR 40 %	230.40
TOTAL F.S.I.-	1036.80 SQMT

PROPOSED B/UP AREA

ground fl	53.30
first floor	163.83
second floor	163.83
third floor	163.83
fourth floor	163.83
fifth floor	163.83
sixth floor	163.83
total b/up	1036.28 sqmt
excess balcony area	0.00
F.S.I CONSUMED -	1.796

SCHEDULE OF POENINGS

D -	1.05X2.35	T.W FLUSH DOOR
D1-	0.90X2.35	DO
D2-	0.75X2.10	DO
W -	1.80X1.45	ALU. SLIDING WINDOW
W1-	1.50X1.35	DO
W2-	1.50X1.20	DO
W3-	0.60X2.40	DO
V -	0.60X0.90	ALU. LOUVERS

LEGEND

NORTH

PROPOSED RESIDENTIAL BUILDING ON CTS NO 16071 & 16071/1 AT JYOTI NAGAR,AURANGABAD

FOR MR VIKAS KULKARNI & OTHERS 2
THROUGH G P A HOLDER
M/S DRUSHTI DEVELOPERS

Drushti Developers
Partner

MR. SACHIN DESHPANDE
M/S. DRUSHTI DEVELOPERS - G.P.A. HOLDER

SCALE : 1:100 DATE : 23/05/2017

DEALT BY: SMB

ARCHITECT

sunil m. deshpande & associates
ARCHITECT,INTERIOR AND LANDSCAPE DESIGNER

SUNDARJEET APARTMENT, OPP. S.B.I. DASHMESH NAGAR, AURANGABAD. TEL. NO. 2350183