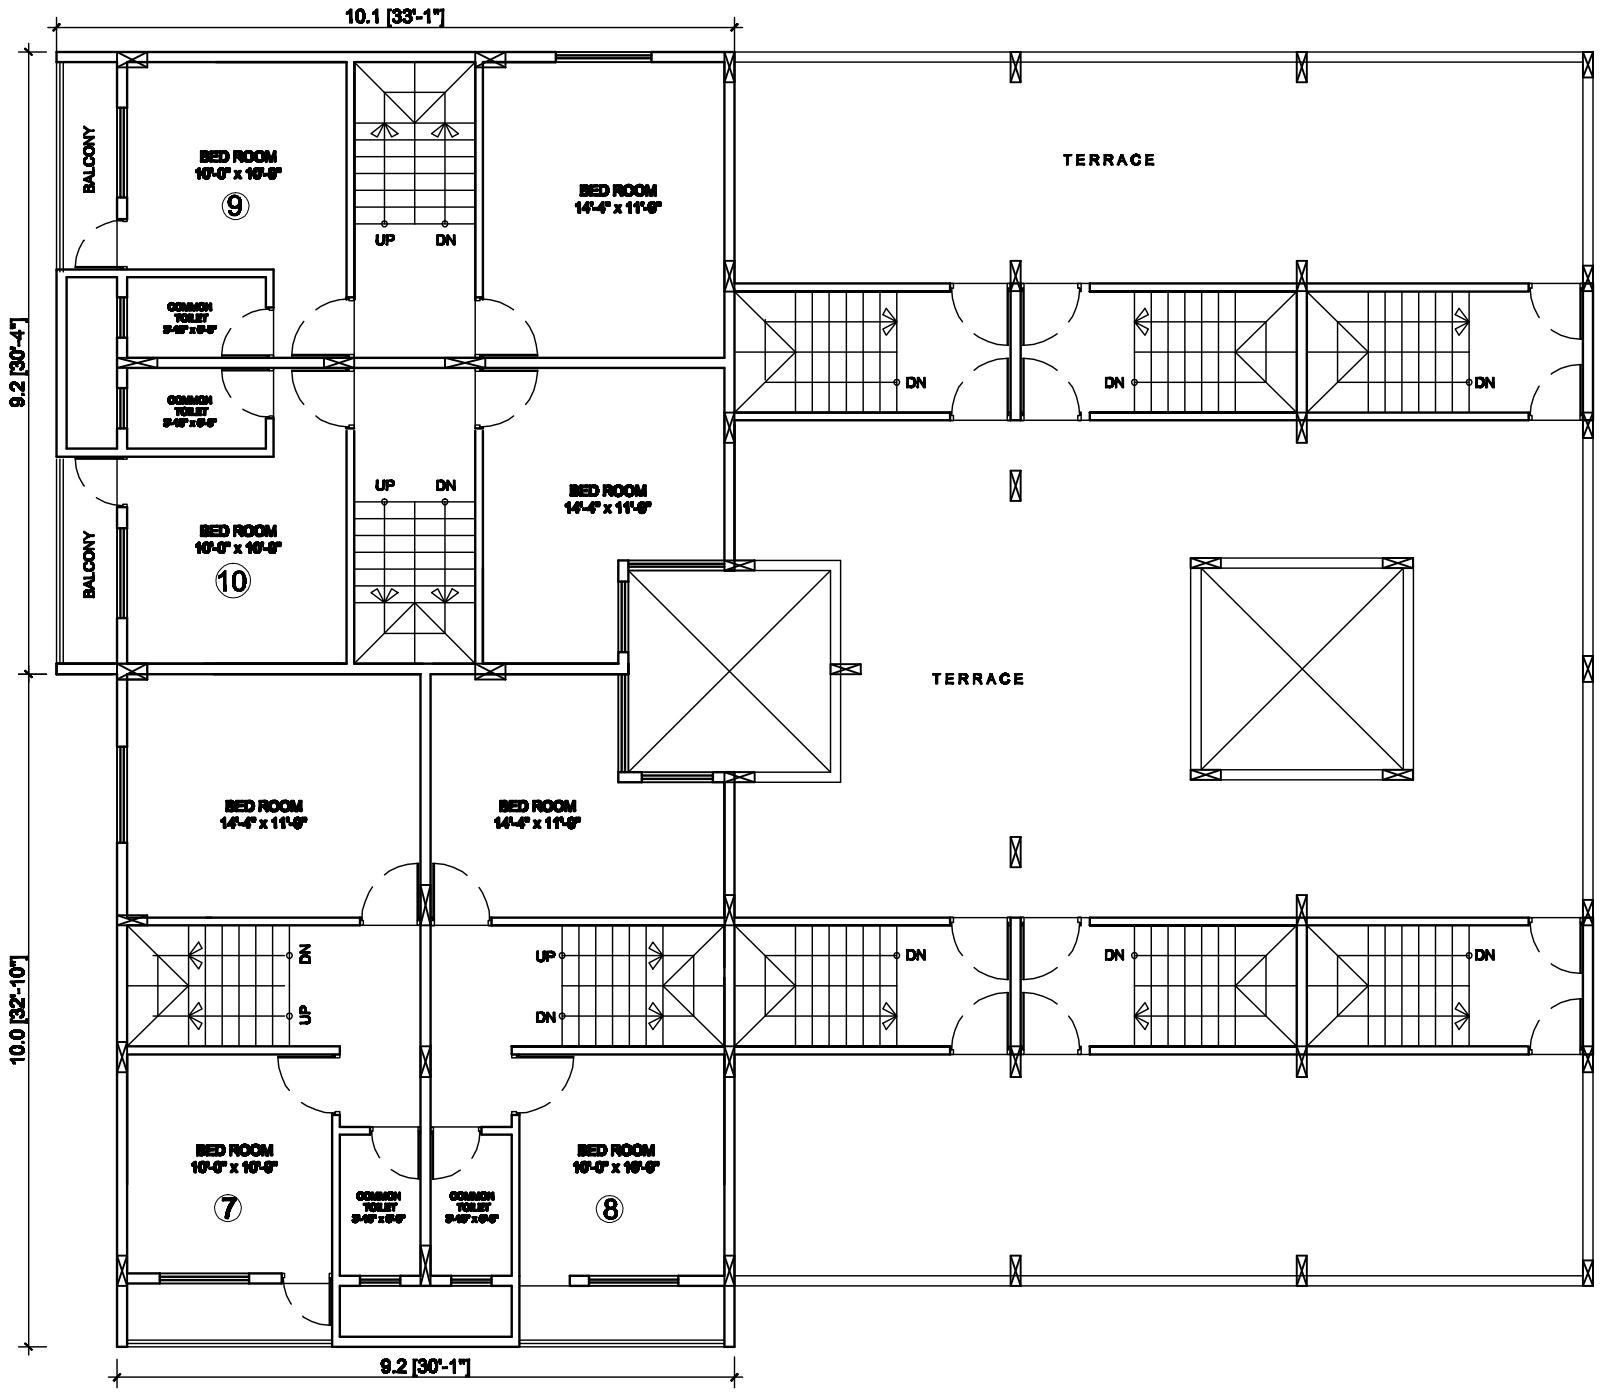


SECOND FLOOR PLAN

SCALE :1:100