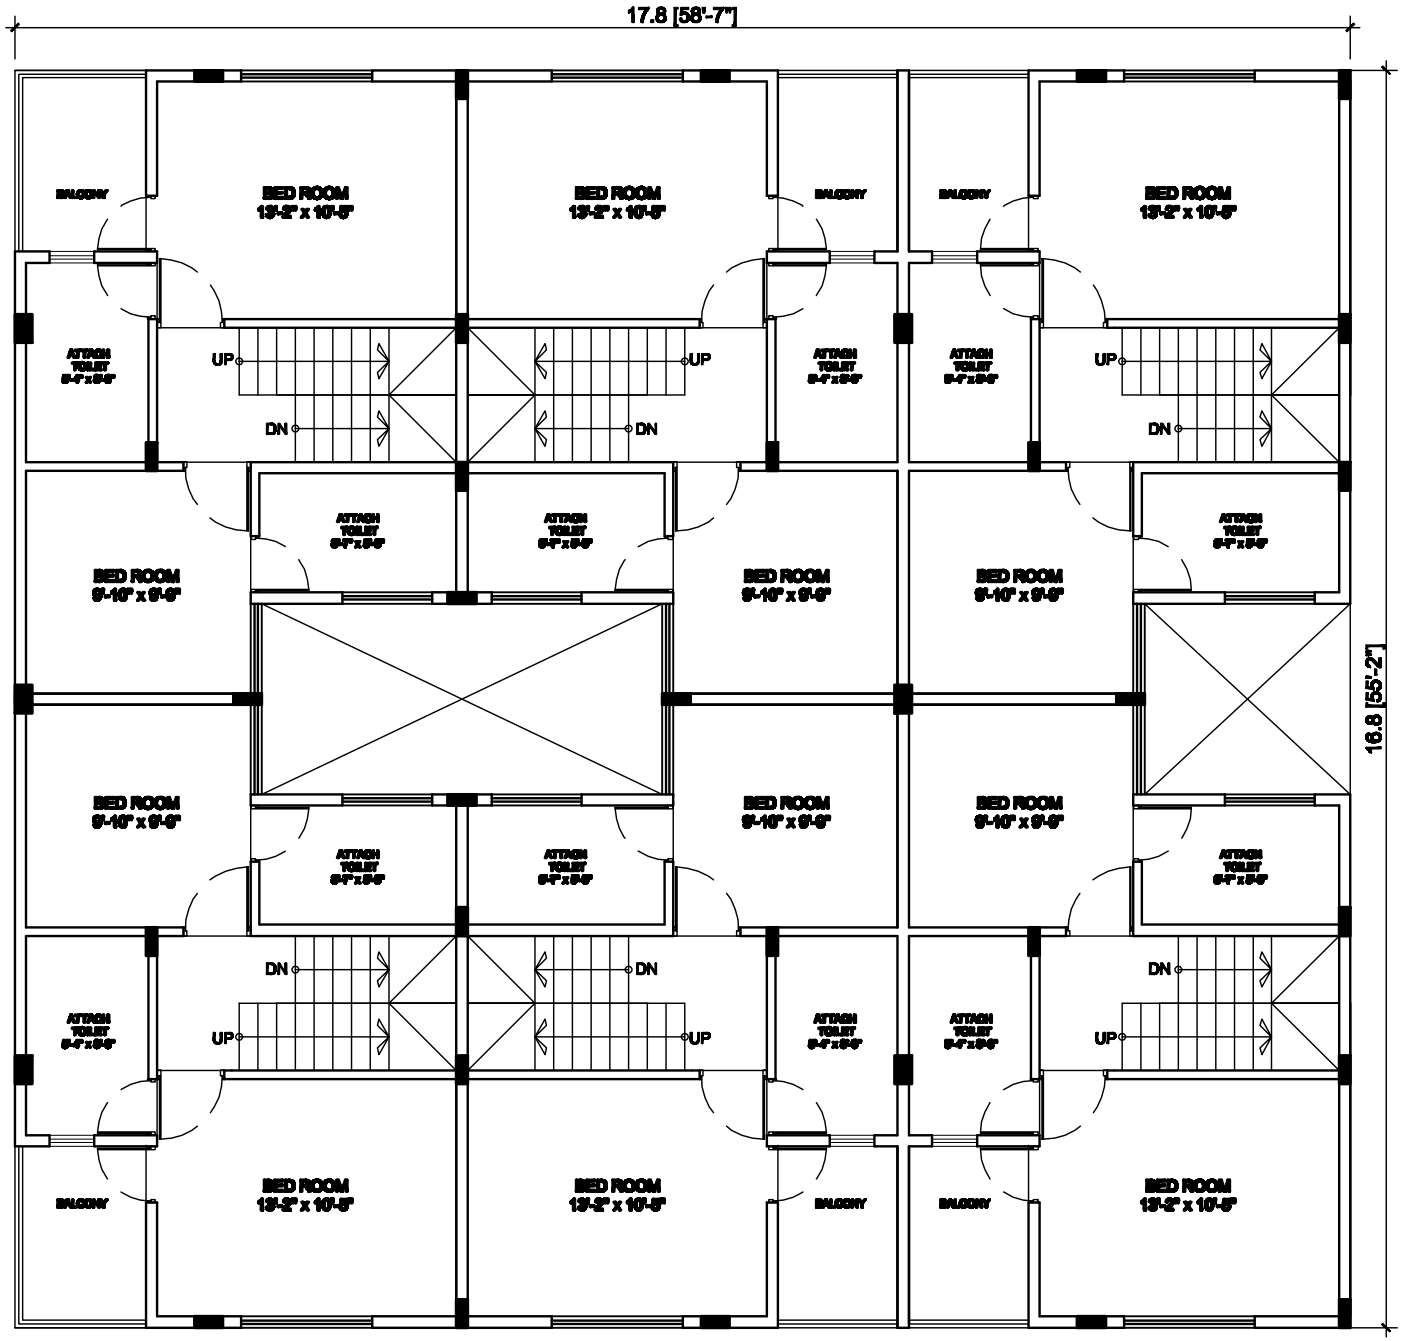


FIRST FLOOR PLAN

scale :1:100