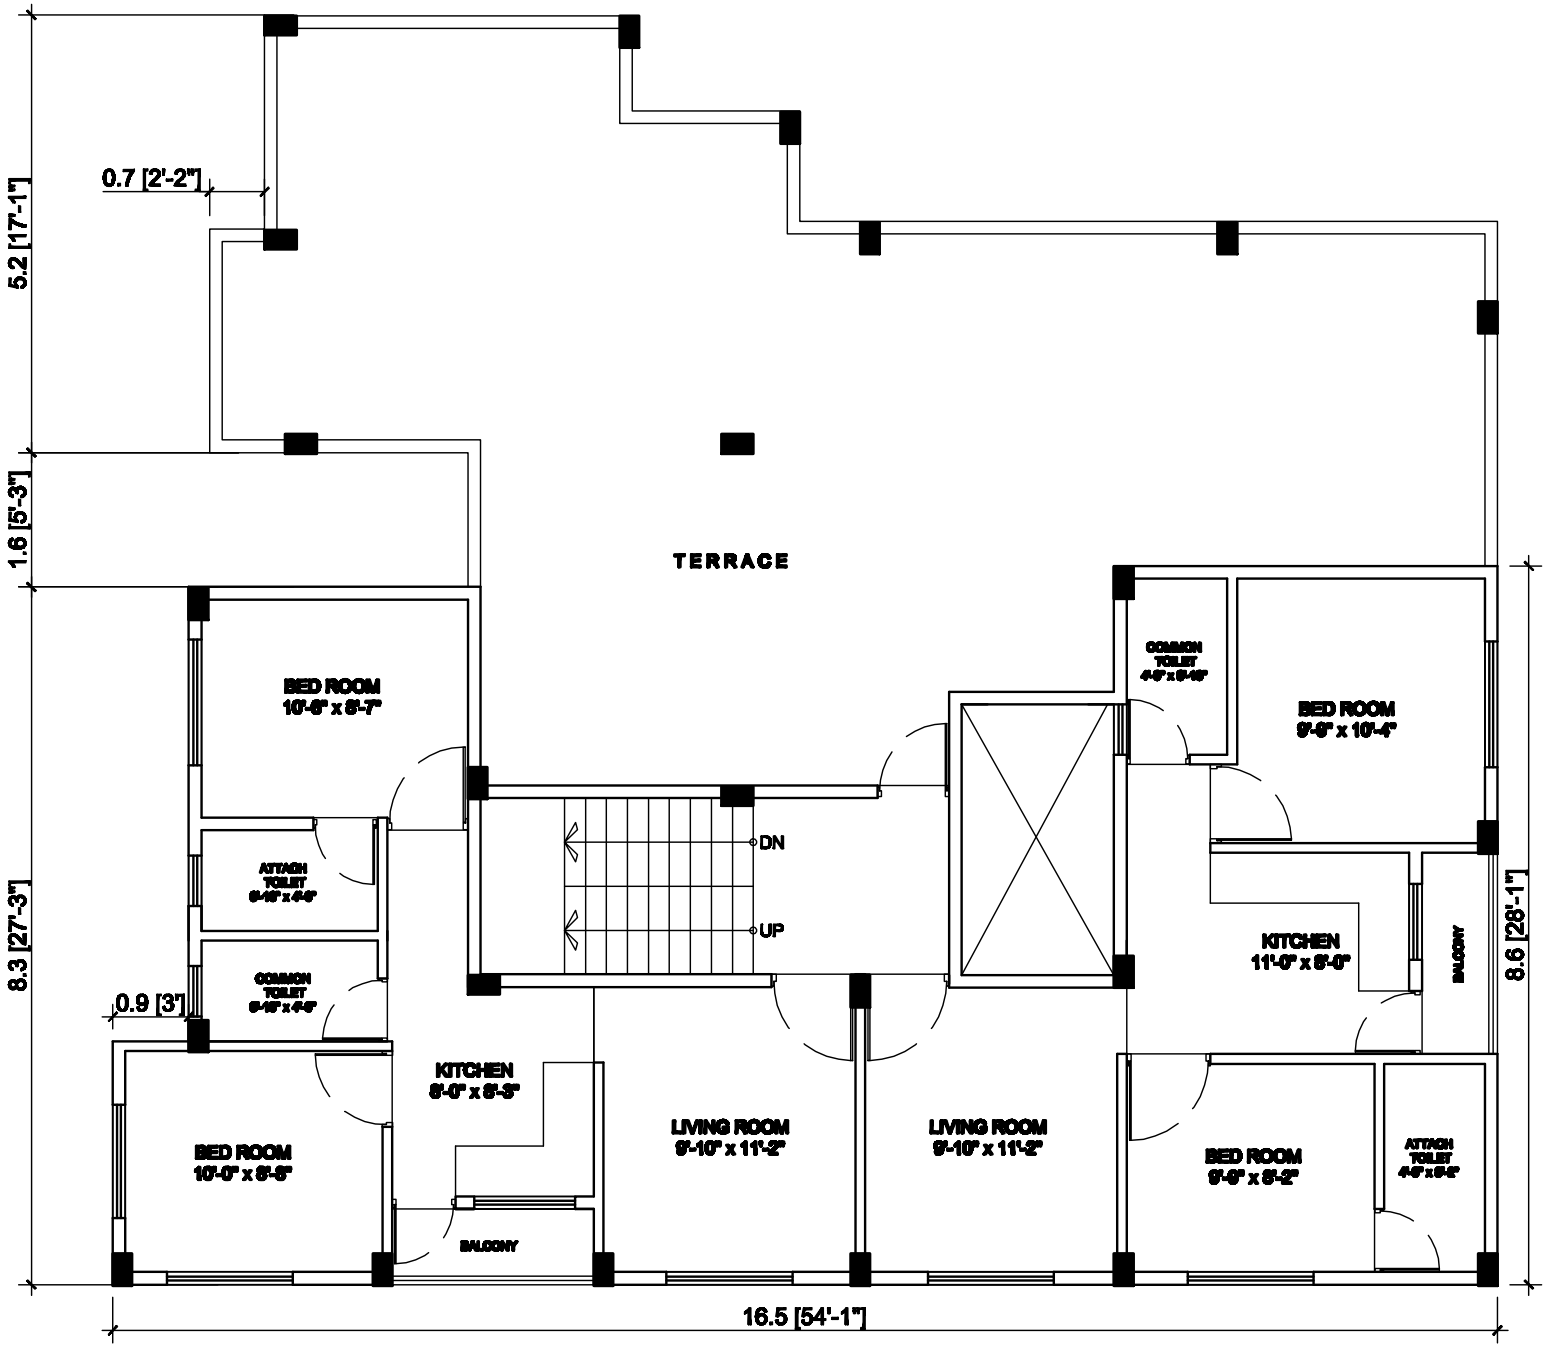


FOURTH FLOOR PLAN

SCALE :1:100