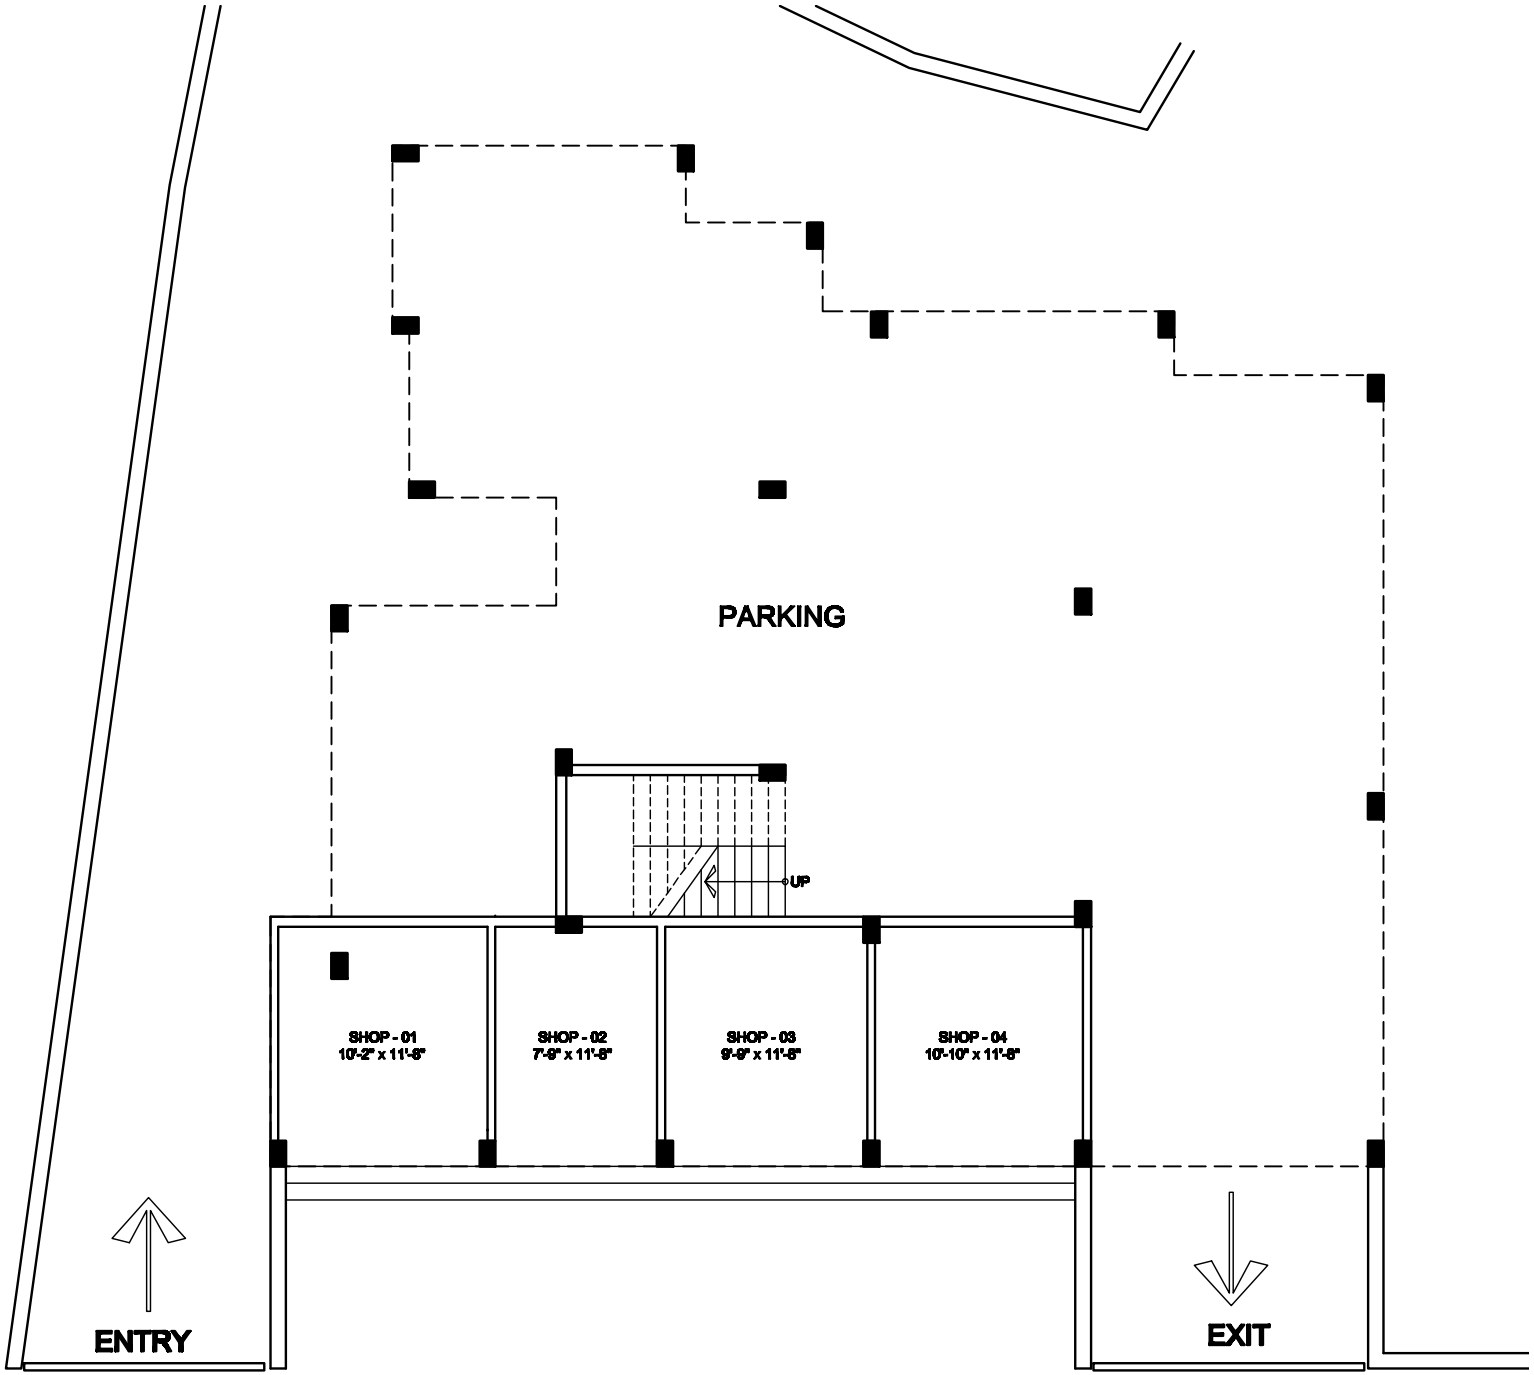


GROUND FLOOR PLAN

scale :1:100