


PRODUCED BY AN AUTODESK EDUCATIONAL PRODUCT

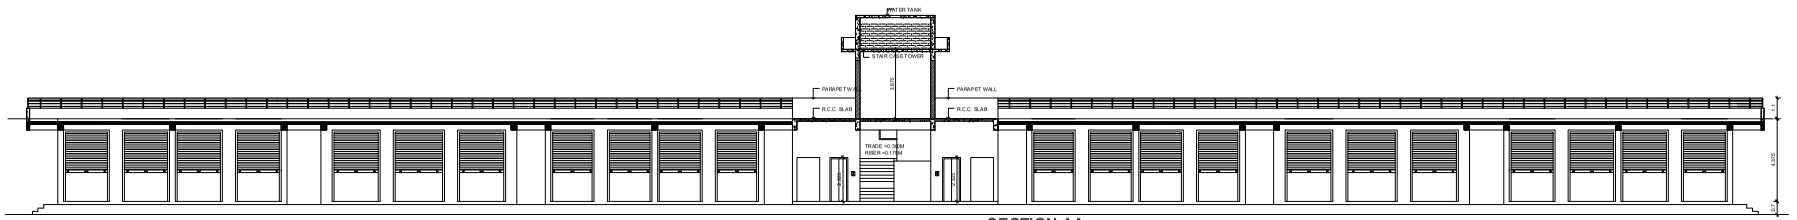

SECTION AA
SCALE 1:100

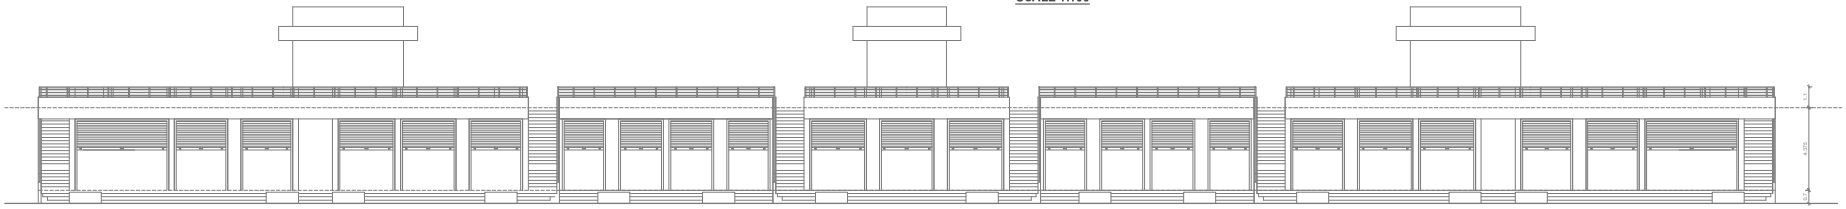

EAST SIDE ELEVATION
SCALE 1:100

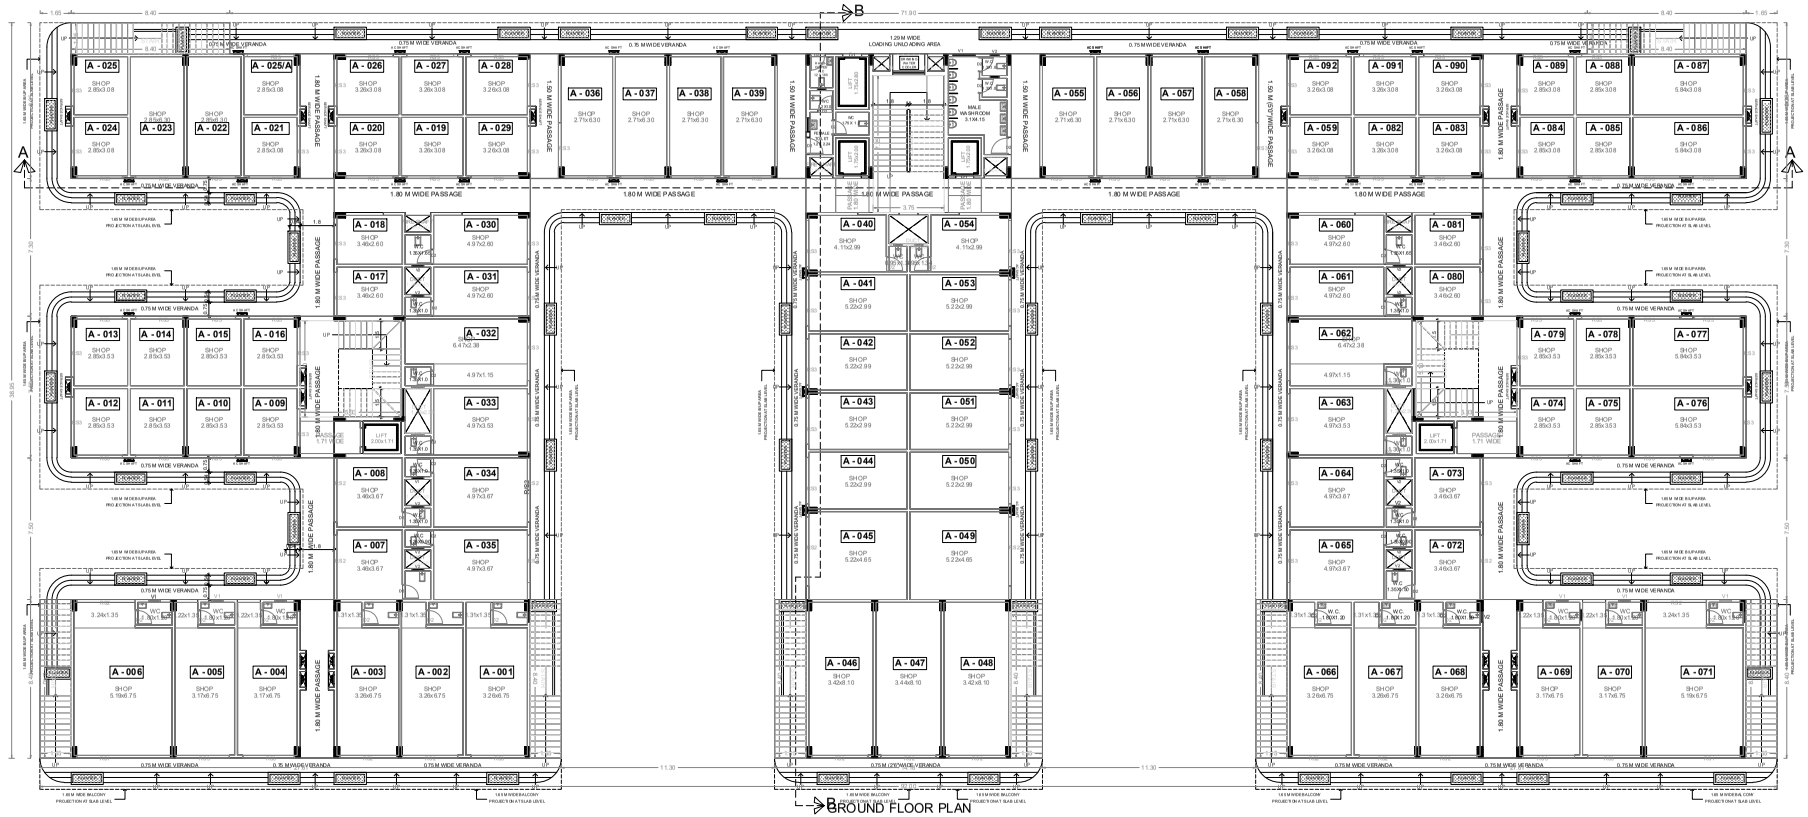

GROUND FLOOR PLAN

STAMP OF APPROVAL

Approved Vide Letter No.A-19973 Date.15.01.2019

Bhushan Bhaskarrao Harshe

Digitally signed by Bhushan Bhaskarrao Harshe
DN: c=IN, o=Government Of Maharashtra, ou=Maharashtra Industrial Development Corporation, postalCode=431005, st=Maharashtra, 2.5.4.20=19ee8354ba2436dbdf8f5d3f8f9ceb4ed9a2c8b5d0f0fa4e5cf5d52eed81f4a, 1.3.6.1.4.1.311.60.2.1.3=IN, 2.5.4.15=Private Organization, serialNumber=3e627a1a8f7813413a65ceb8d0a9b34fa, cn=Bhushan Bhaskarrao Harshe
Date: 2019.01.15 16:51:42 +05'30'

BUILDING: A (COMERCIAL COMPLEX)

SCHEDULE OF OPENING: A (COMERCIAL COMPLEX)

NAME	WIDTH	HEIGHT	NOS.
D2	0.90	2.10	18
RS3	2.20	3.00	03
RS3	2.18	3.00	11
RS3	2.29	3.00	04
RS3	2.33	3.00	04
RS3	2.35	3.00	02
RS3	2.36	3.00	04
RS3	2.42	3.00	07
RS3	2.44	3.00	10
RS3	2.48	3.00	02
RS3	2.50	3.00	31
RS2	2.50	3.00	01
RS3	2.51	3.00	02
RS3	2.54	3.00	04
RS3	2.83	3.00	04
RS3	2.71	3.00	02
RS3	2.75	3.00	02
RS3	2.82	3.00	02
RS3	2.84	3.00	01
RS2	2.84	3.00	01
RS2	2.89	3.00	01
RS2	2.94	3.20	02
RS2	3.00	3.00	02
RS2	3.21	3.00	02
RS2	3.29	3.00	02
RS3	3.10	3.00	04
RS2	3.40	3.00	04
RS3	3.40	3.00	02
RS2	3.88	3.00	02
RS1	5.04	3.00	02

SCHEDULE OF OPENING: A (COMERCIAL COMPLEX)

NAME	WIDTH	HEIGHT	NOS.
V2	0.45	0.75	02
V2	0.60	0.75	02
V1	0.90	0.75	06
W	0.60	0.75	02

FLOOR WISE FSI STATEMENT: A (COMERCIAL COMPLEX)

FLOORS	FSI AREA			DOUBLE HT.	BALCONY			PASSAGE	LIFT LOBBY	STAIR	LIFT	TERRACE	TENEMENTS	TOTAL
	COMM.	RESI.	IND.	SPEC.	FSI AREA	PERM.	PROP.	EXCESS						FSI AREA
GROUND FLOOR	1856.35	0.00	0.00	0.00	0.00	0.00	0.00	0.00	17.17	0.00	192.45	16.74	000.00	0	1856.35
Total	1856.35	0.00	0.00	0.00	0.00	0.00	0.00	0.00	17.17	0.00	192.45	16.74	000.00	0	1856.35

BALCONY CALCULATIONS: A (COMERCIAL COMPLEX)

FLOOR	SIZE	AREA	TOT. AREA
Total	-	-	0.00

OWNER'S NAME:	OWNER'S SIGN
Shri Ambika Hotel	
PROJECT:	
Plot No. : R-13	Survey No. : -
Ward : Aurangabad	Village :
INDUSTRIAL AREA : Shendra (Five Star)	
ARCHITECT:	ARCHITECT'S SIGN
Yogesh Purushottam Zavar C+2/3, D Wing, 1st Floor, Bharat Bazzar, MIDC, Chikalthana, Aurangabad	

JOB NO.	DRG.NO.	SCALE	DRAWN BY	CHECKED BY
		1:100		
INWARD NO.	SWS/111/S24120 19/121/S94179	DATE	05-01-2019	
KEY NO.	-1	SHEET NO.	2 / 3	

This is a system generated drawing as per the soft copy submitted by the Architect/ License Engineer

PRODUCED BY AN AUTODESK EDUCATIONAL PRODUCT
PRODUCED BY AN AUTODESK EDUCATIONAL PRODUCT
PRODUCED BY AN AUTODESK EDUCATIONAL PRODUCT