
PRODUCED BY AN AUTODESK EDUCATIONAL PRODUCT

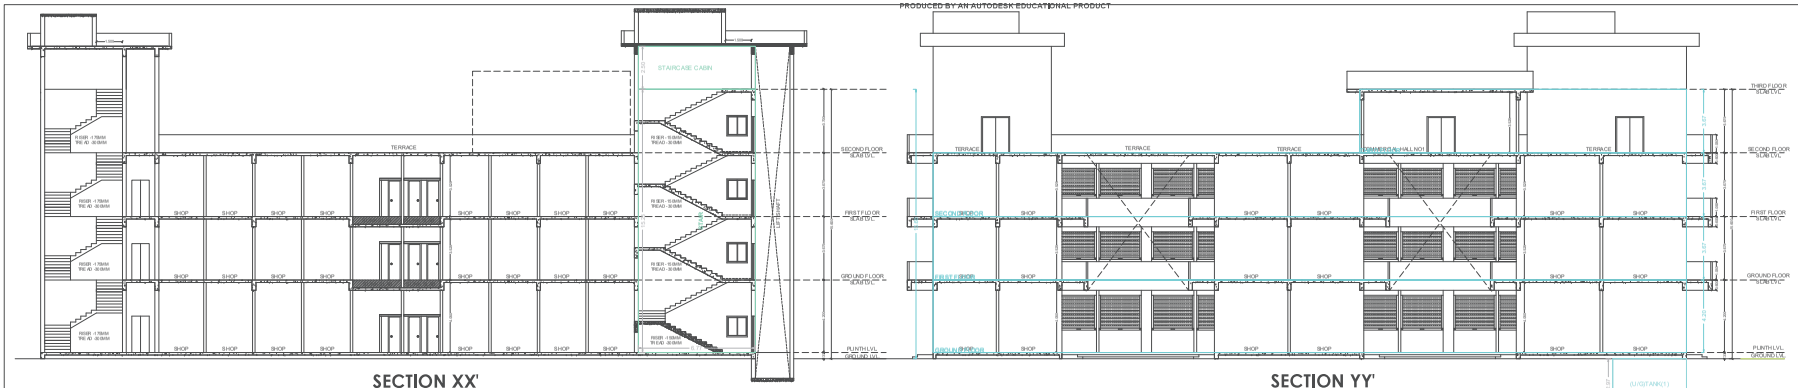


SECTION XX'

SCALE 1:100


SECTION YY'

SCALE 1:100

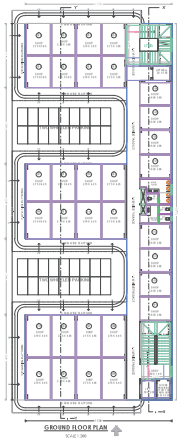


GROUND FLOOR PLAN

SCALE 1:100

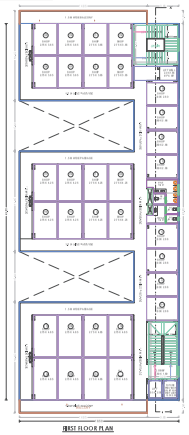


FIRST FLOOR PLAN

SCALE 1:100

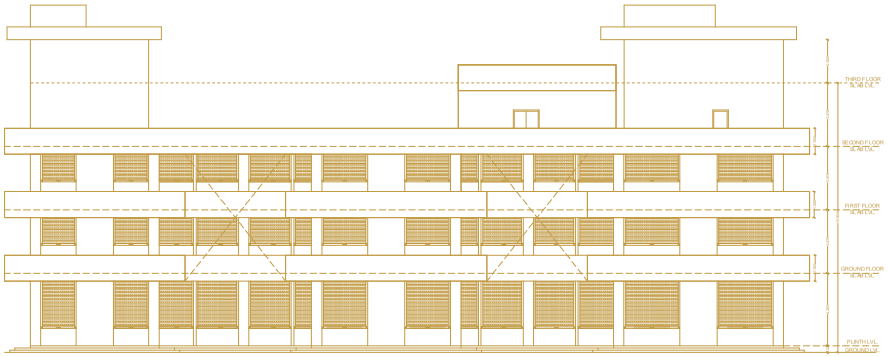

WEST SIDE ELEVATION

SCALE 1:100

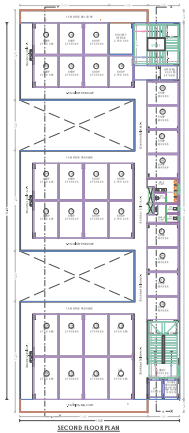

SECOND FLOOR PLAN


SCALE 1:100

Polygon	Area
A-Block	806.60
01	10.34
02	77.18
03	77.18
L1	8.28
L2	3.26
L3	3.26
V1	0.88
V2	0.52
P1	55.49
S1	22.95
S2	21.52
Total	536.48

BALCONY CALCULATIONS: A (BUILDING)


FLOOR	NOS.	AREA	TOT. AREA
FIRST FLOOR	1.20 X 14.85 X 2	44.56	44.56
SECOND FLOOR	1.20 X 14.85 X 2	44.56	44.56
THIRD FLOOR	1.20 X 9.13 X 1	13.69	13.69
Total	-	-	102.79

SECOND FLOOR PLAN

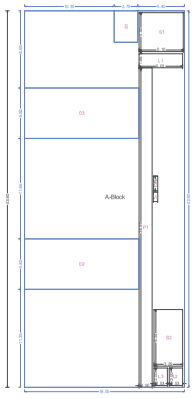


FIRST FLOOR PLAN

Polygon	Area
A-Block	806.60
01	77.18
02	77.18
L1	8.28
L2	3.26
L3	3.26
V1	0.88
V2	0.52
P1	55.49
S1	22.95
S2	21.52
Total	536.48

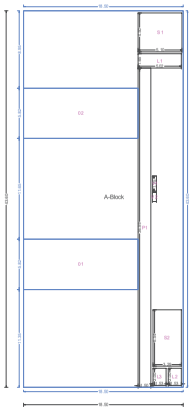

GROUND FLOOR PLAN

Polygon	Area
A-Block	741.20
01	103.69
02	103.69
L1	8.28
L2	3.90
L3	3.06
V1	0.88
V2	0.52
P1	55.49
S1	22.95
S2	21.52
Total	417.19

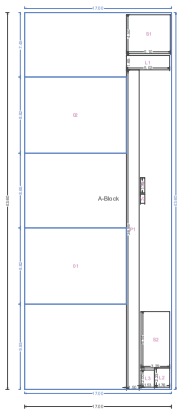

FLOOR WISE FSI STATEMENT: A (BUILDING)

FLOORS	FSI AREA				DOUBLE HT. FSI AREA	BALCONY			PASSAGE	LIFT LOBBY	STAIR	LIFT	TERRACE	TENEMENTS	TOTAL FSI AREA
	COMM.	RESI.	IND.	SPEC.		PERM.	PROP.	EXCESS							
GROUND FLOOR	417.19	0.00	0.00	0.00	0.00	0.00	0.00	0.00	55.49	0.00	44.47	15.27	000.00	0	417.19
FIRST FLOOR	536.48	0.00	0.00	0.00	0.00	53.85	44.56	0.00	55.49	0.00	44.47	14.40	000.00	0	536.48
SECOND FLOOR	526.45	0.00	0.00	0.00	0.00	52.84	44.56	0.00	55.49	0.00	44.47	14.40	000.00	0	526.45
THIRD FLOOR	107.22	0.00	0.00	0.00	0.00	10.72	13.69	2.97	0.00	0.00	44.47	14.40	000.00	0	107.22
Total	1587.34	0.00	0.00	0.00	0.00	117.21	102.79	2.97	166.46	0.00	177.88	58.47	000.00	0	1587.34 + 2.97


SCHEDULE OF OPENING: A (BUILDING)

NAME	WIDTH	HEIGHT	NOS.
D	0.75	2.10	06
D	0.77	2.10	03

SCHEDULE OF OPENING: A (BUILDING)

NAME	WIDTH	HEIGHT	NOS.
W	0.45	1.20	06
W	1.20	1.20	03

A (BUILDING)

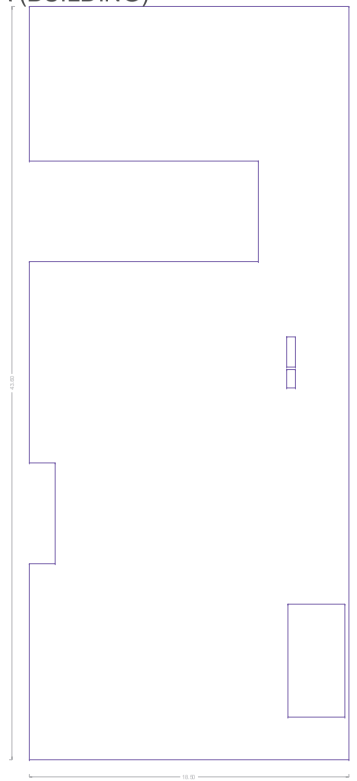

Poly	Area
Coverage	697.76

STAMP OF APPROVAL

Approved Vide Letter No.C-73990 Date.19.08.2019

Bhushan Bhaskarrao Harshe

BUILDING: A (BUILDING)

	OWNER'S SIGN.
OWNER'S NAME: Sushil Ramakrishnan Bhanuka	

PROJECT:

Plot No. X - 13 Survey No. -

Ward Aurangabad Village -

INDUSTRIAL AREA : Shendra (Five Star)

ARCHITECT:	ARCHITECT'S SIGN.
Yogesh Purushottam Zawar, C-125, D Wing, 1st Floor, Bharat Bazzar, MIDC, Chikalthana, Aurangabad	

JOB NO.	DRG.NO.	SCALE	DRAWN BY	CHECKED BY
		1:100		

INWARD NO. 2900101010044667 DATE 25-07-2019

KEY NO. SHEET NO. 2 / 2

This is a system generated drawing as per the soft copy submitted by the Architect/ License Engineer

PRODUCED BY AN AUTODESK EDUCATIONAL PRODUCT